




**Figure 3-P2&3-1: Parts 2 & 3 Canal and Reservoir
Works Indicative Layout Plans**

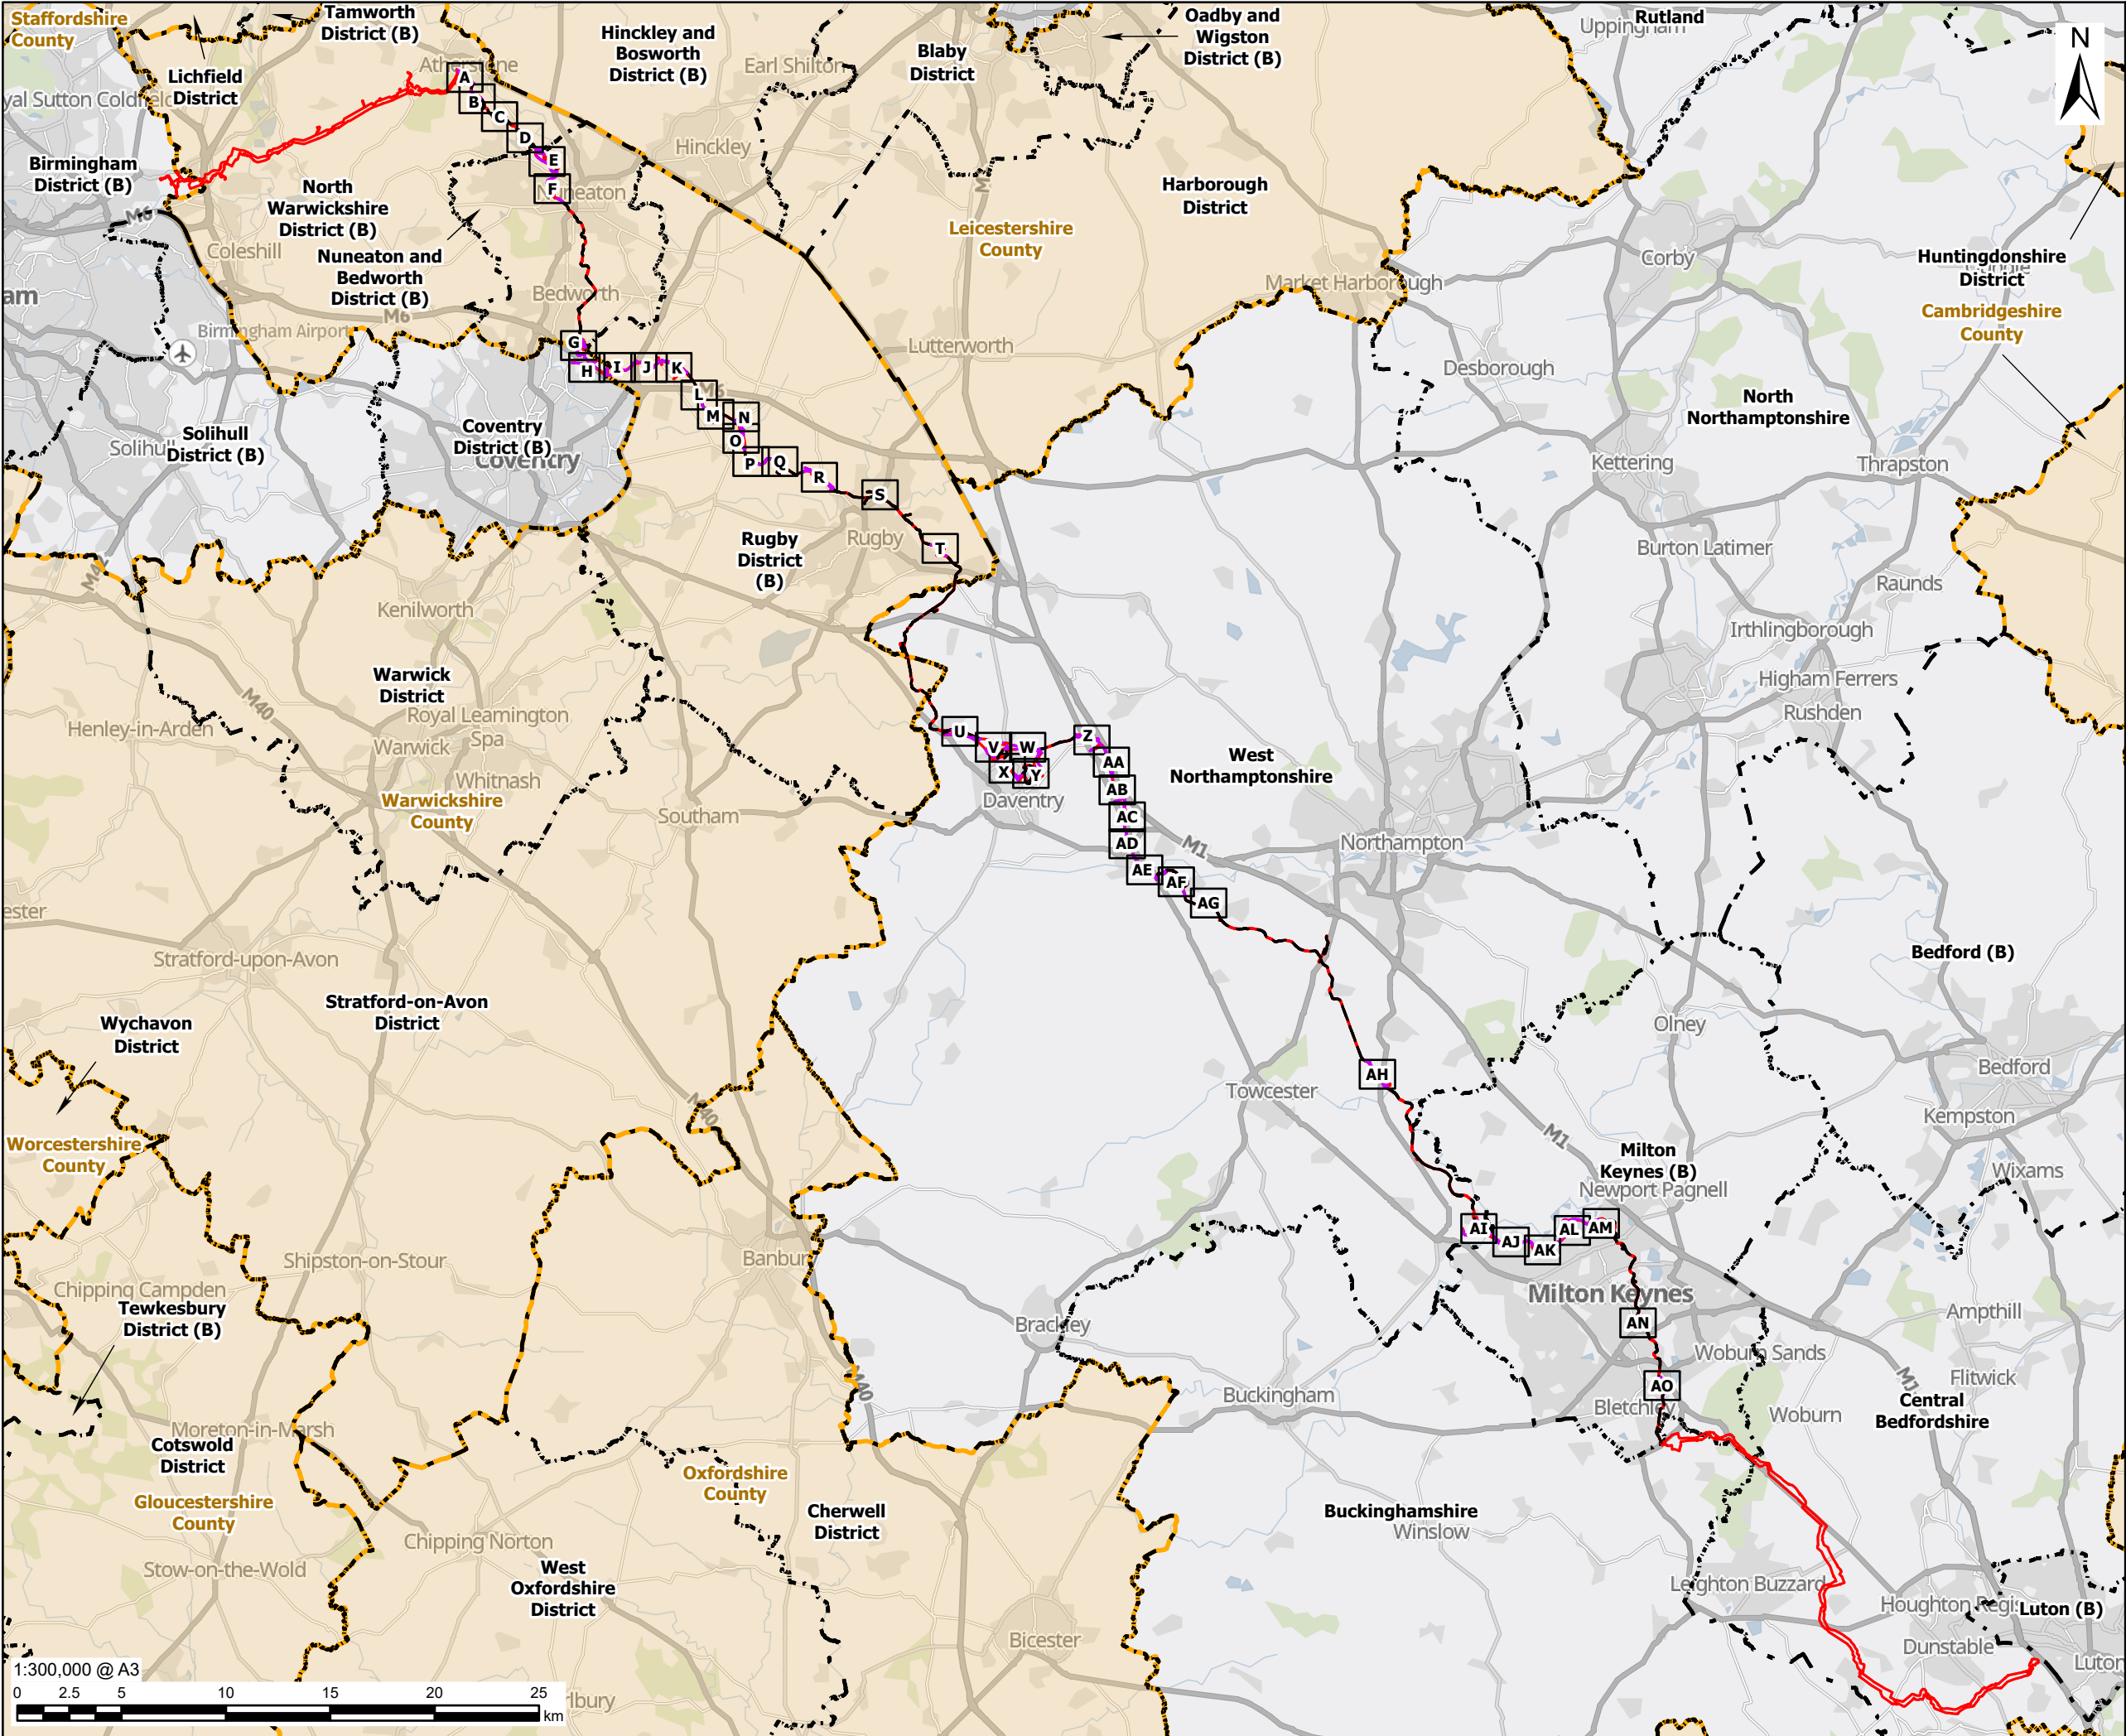

This drawing has been prepared for the use of AECOM's client. It may not be used, modified, reproduced or relied upon by third parties, except as agreed by AECOM or as required by law. AECOM accepts no responsibility, and denies any liability whatsoever, to any party that uses or relies on this drawing without AECOM's express written consent. Do not scale this document. All measurements must be obtained from the stated dimensions.

AECOM

PROJECT

 Grand Union
Canal Transfer

CLIENT

Affinity Water, Severn Trent Water
and Canal & River Trust

CONSULTANT

AECOM Limited
Midpoint,
Alencon Link
Basingstoke, RG21 7PP
www.aecom.com

LEGEND

 Parts 2 and 3 - Indicative Work Area

 Parts 2 and 3 - Indicative Non-Work Area

 Preliminary Order Limits

 District Boundary

 County Boundary

 Sheet Extent

NOTES

1. Reproduced from Ordnance Survey digital map data © Crown copyright and database rights 2025 OS 100025261.

2. Contains OS data © Crown Copyright and database right 2025
Contains data from OS Zoomstack

3. Map sheets are based on Parts 2 & 3 Indicative Work Areas. Indicative Non-Work Areas are excluded as no physical works are proposed.

ISSUE PURPOSE

FINAL

PROJECT NUMBER

60720432

FIGURE TITLE

Parts 2 & 3 Canal and Reservoir Works
Indicative Layout Plans - Overview


FIGURE NUMBER

Figure 3-P2&3-1

**Figure 3-P2&3-1: Parts 2 and 3 Indicative Layout -
Sheets Index**

Sheet Ref.	Location	Proposed Works
A	Atherstone	Lock 1 Byweir works Bank raising Outfall structure
B	Quarry Lane	Weir 15 and 16 works Bank raising
C	Atherstone Road	Weir 14 works Bank raising
D	Nuneaton Road	Weirs 12 and 13 works Bank raising Springwood Transfer Lock (Option 1)
E	Springwood Haven Marina	Weir 1, 11 and 9 works Bank raising Springwood Transfer Lock (Option 2)
F	Tomkinson Road	Bank raising
G	Hawkesbury Junction	Hawkesbury Pumped Lock Bypass Lock 1 Byweir works Bank raising Potential re-use of Grade II listed Engine House
H	Lenton's Lane	Bank raising
I	Sowe Common Sports Ground	Bank raising
J	Grove Road	Bank raising
K	Ansty Golf Centre	Bank raising Embankment works
L	M6 crossing	Bank raising
M	Grimes Bridge	Grimes Bridge Transfer Lock
N	The Wharf, Smeaton Lane	Weir 1 on the Stretton Arm works Bank raising Embankment works
O	Brinklow	Bank raising Embankment works
P	Cathiron Lane	Bank raising
Q	Cathiron	Bank raising
R	Harborough Magna	Bank raising Embankment works
S	Brownsover	Cosford Flood Paddle Weir works Weir 3 Brownsover works

Sheet Ref.	Location	Proposed Works
T	Hillmorton	Hillmorton Locks Pumped Bypass
U	Braunston	Braunston Locks Transfer/Bypass Pumping Station
V-Y	Braunston	Braunston Locks bypass works Pumping main pipeline to reservoirs Daventry and Drayton reservoirs works
Z	Long Buckby	Long Buckby Gravity Bypass
AA	Whilton Locks	Whilton Locks Gravity Bypass Fixed weir 2 works Bank raising
AB	Muscott	Bank raising
AC	A5 crossing	Bank raising
AD	Dodford	Dodford Road Transfer Lock
AE	Weedon Bec	Bank raising Embankment works
AF	Stowehill	Fixed Weir 3 works Bank raising
AG	Heyford Fields	Bank raising
AH	Stoke Bruerne	Stoke Bruerne Locks (Locks 14-15) Gravity Bypass Stoke Bruerne Locks (Locks 16-20) Gravity Bypass
AI	Cosgrove	Cosgrove Lock Gravity Bypass Bank raising Embankment works Potential works to the Iron Trunk Aqueduct Scheduled Monument
AJ	Old Wolverton	Bank raising
AK	Stonebridge	Bank raising
AL	Oakbridge Park	Potential 4th Transfer Lock (Option 1) at Stanton Low Country Park Bank raising
AM	Great Linford	Potential 4th Transfer Lock (Option 2) at Great Linford Manor Park
AN	Woughton on the Green	Potential modification of Bridge 88, Peartree Bridge
AO	Fenny Stratford	Fenny Stratford Pumped Bypass

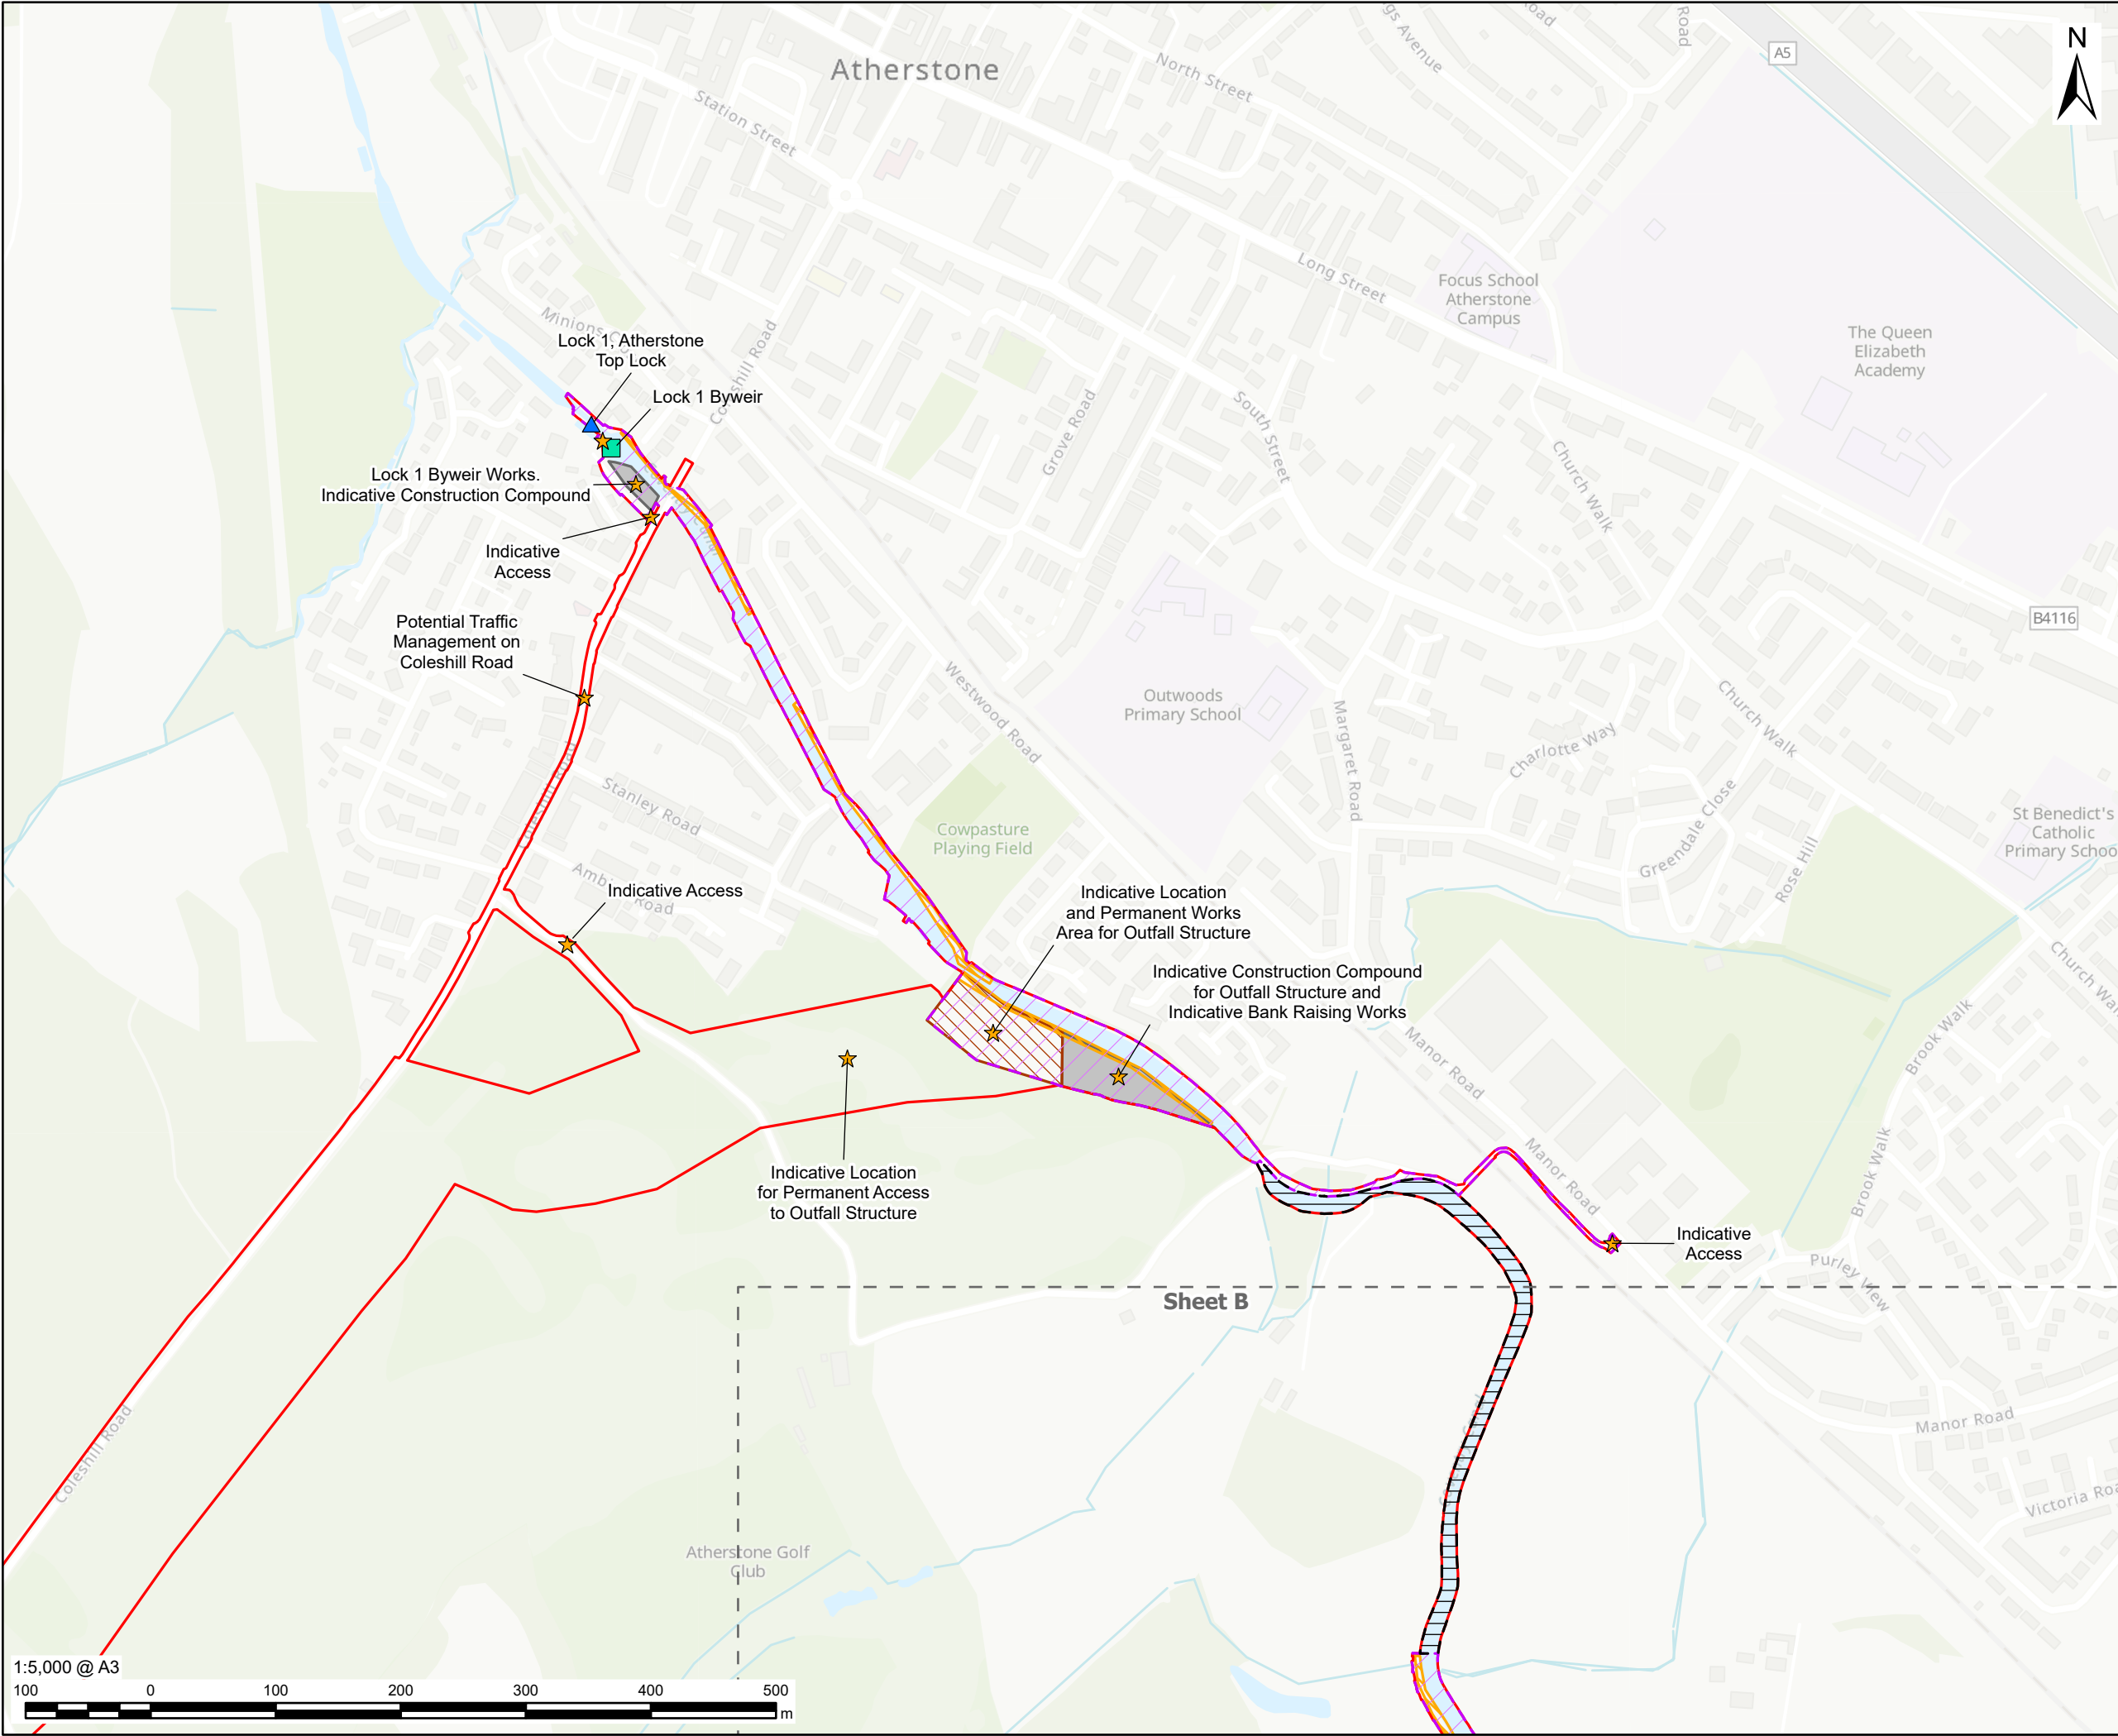

AECOM

PROJECT

 Grand Union
Canal Transfer

CLIENT

Affinity Water, Severn Trent Water
and Canal & River Trust

CONSULTANT

AECOM Limited
Midpoint,
Alencon Link
Basingstoke, RG21 7PP
www.aecom.com

LEGEND

-  Part 2 - Indicative Work Area
-  Part 2 - Indicative Non-Work Area
-  Preliminary Order Limits
-  Sheet Extent
-  Existing Lock
- Indicative Work**
-  Weir Requiring Modification
-  Indicative Construction Compound
-  Indicative Permanent Works Area
(Likely Maximum Extent)
-  Indicative Maximum Extent of Bank
Raising

Temporary works may be required
anywhere within the Indicative Work
Area

NOTES

1. Reproduced from Ordnance Survey digital map data © Crown copyright and database rights 2025 OS 100025261.
2. Sources: Esri, TomTom, Garmin, FAO, NOAA, USGS, © OpenStreetMap contributors, and the GIS User Community
3. Contains OS data Crown Copyright and database right 2025.

ISSUE PURPOSE

FINAL

PROJECT NUMBER

60720432


FIGURE TITLE

Parts 2 & 3 Canal and Reservoir Works
Indicative Layout Plans - Sheet A

FIGURE NUMBER

Figure 3-P2&3-1

This drawing has been prepared for the use of AECOM's client. It may not be used, modified, reproduced or relied upon by third parties, except as agreed by AECOM or as required by law. AECOM accepts no responsibility, and denies any liability whatsoever, to any party that uses or relies on this drawing without AECOM's express written consent. Do not scale this document. All measurements must be obtained from the stated dimensions.

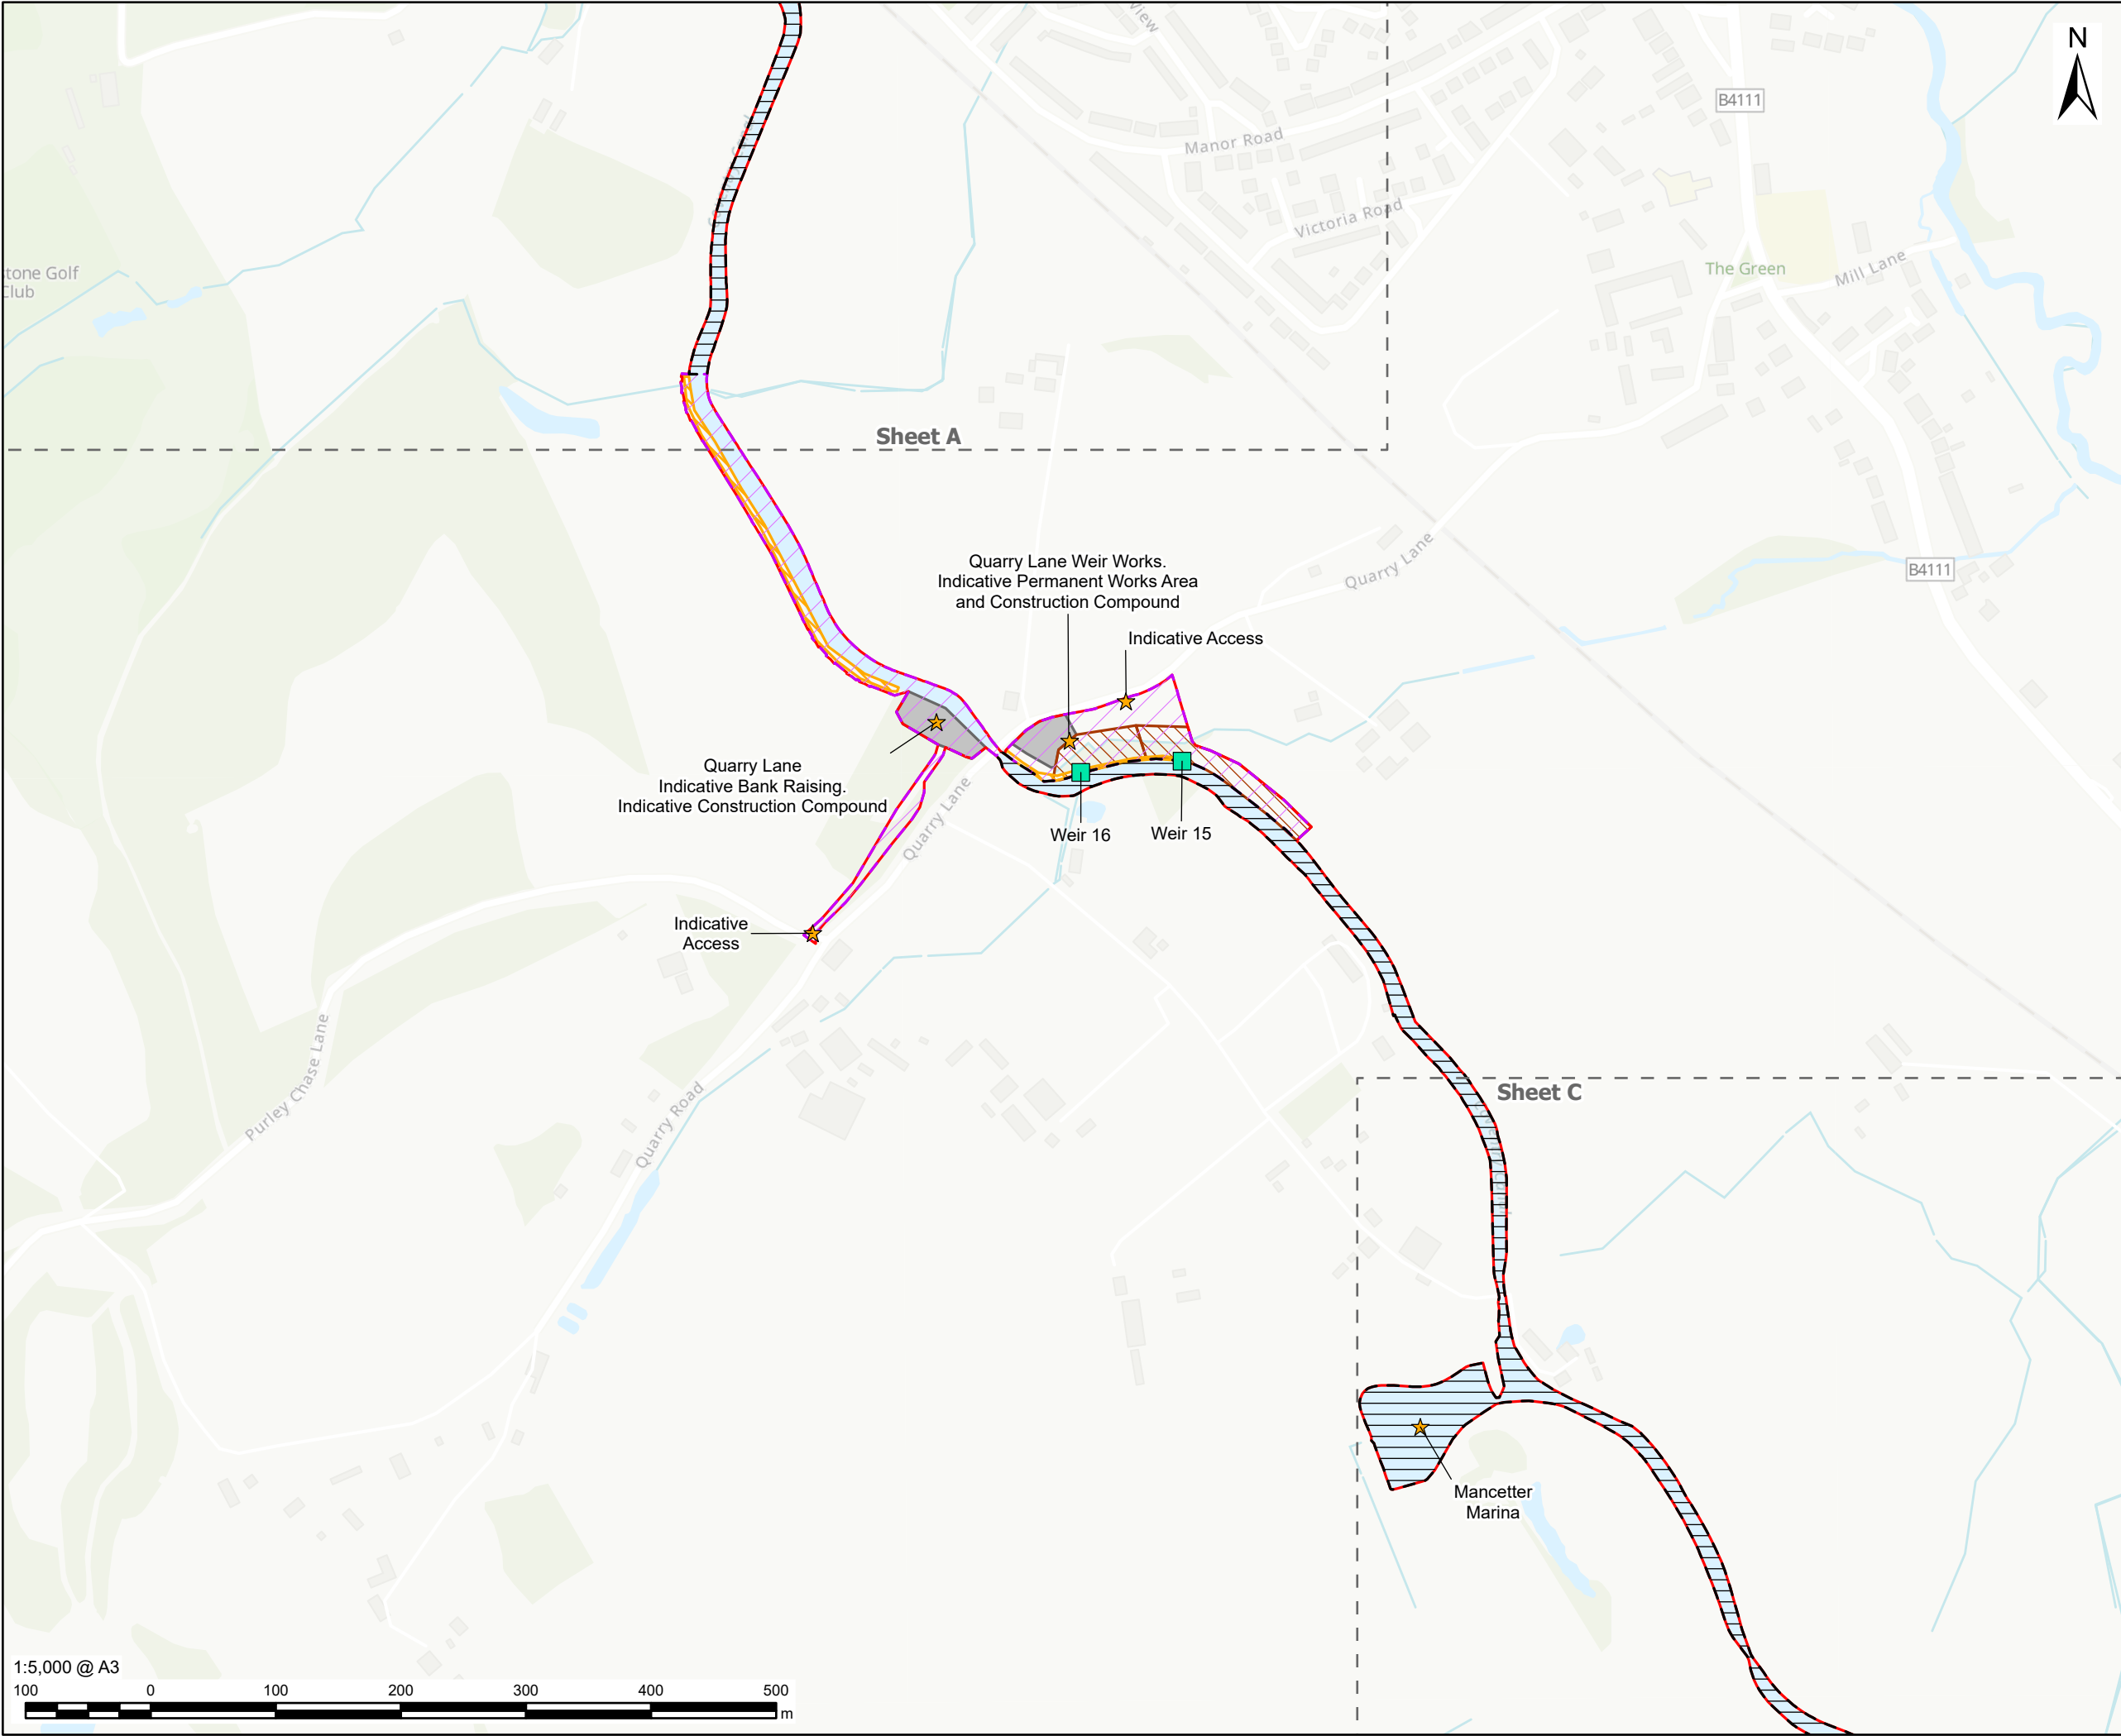

AECOM

PROJECT



Grand Union
Canal Transfer

CLIENT

Affinity Water, Severn Trent Water
and Canal & River Trust

CONSULTANT

AECOM Limited
Midpoint,
Alencon Link
Basingstoke, RG21 7PP
www.aecom.com

LEGEND



Part 2 - Indicative Work Area



Part 2 - Indicative Non-Work Area



Preliminary Order Limits



Sheet Extent

Indicative Work



Weir Requiring Modification



Indicative Construction Compound



Indicative Permanent Works Area
(Likely Maximum Extent)



Indicative Maximum Extent of Bank
Raising

Temporary works may be required
anywhere within the Indicative Work
Area

NOTES

1. Reproduced from Ordnance Survey digital map
data © Crown copyright and database rights 2025
OS 100025261.

2. Sources: Esri, TomTom, Garmin, FAO, NOAA,
USGS, © OpenStreetMap contributors, and the GIS
User Community

3. Contains OS data Crown Copyright and database
right 2025.

ISSUE PURPOSE

FINAL

PROJECT NUMBER


60720432

FIGURE TITLE

Parts 2 & 3 Canal and Reservoir Works
Indicative Layout Plans - Sheet B

FIGURE NUMBER

Figure 3-P2&3-1

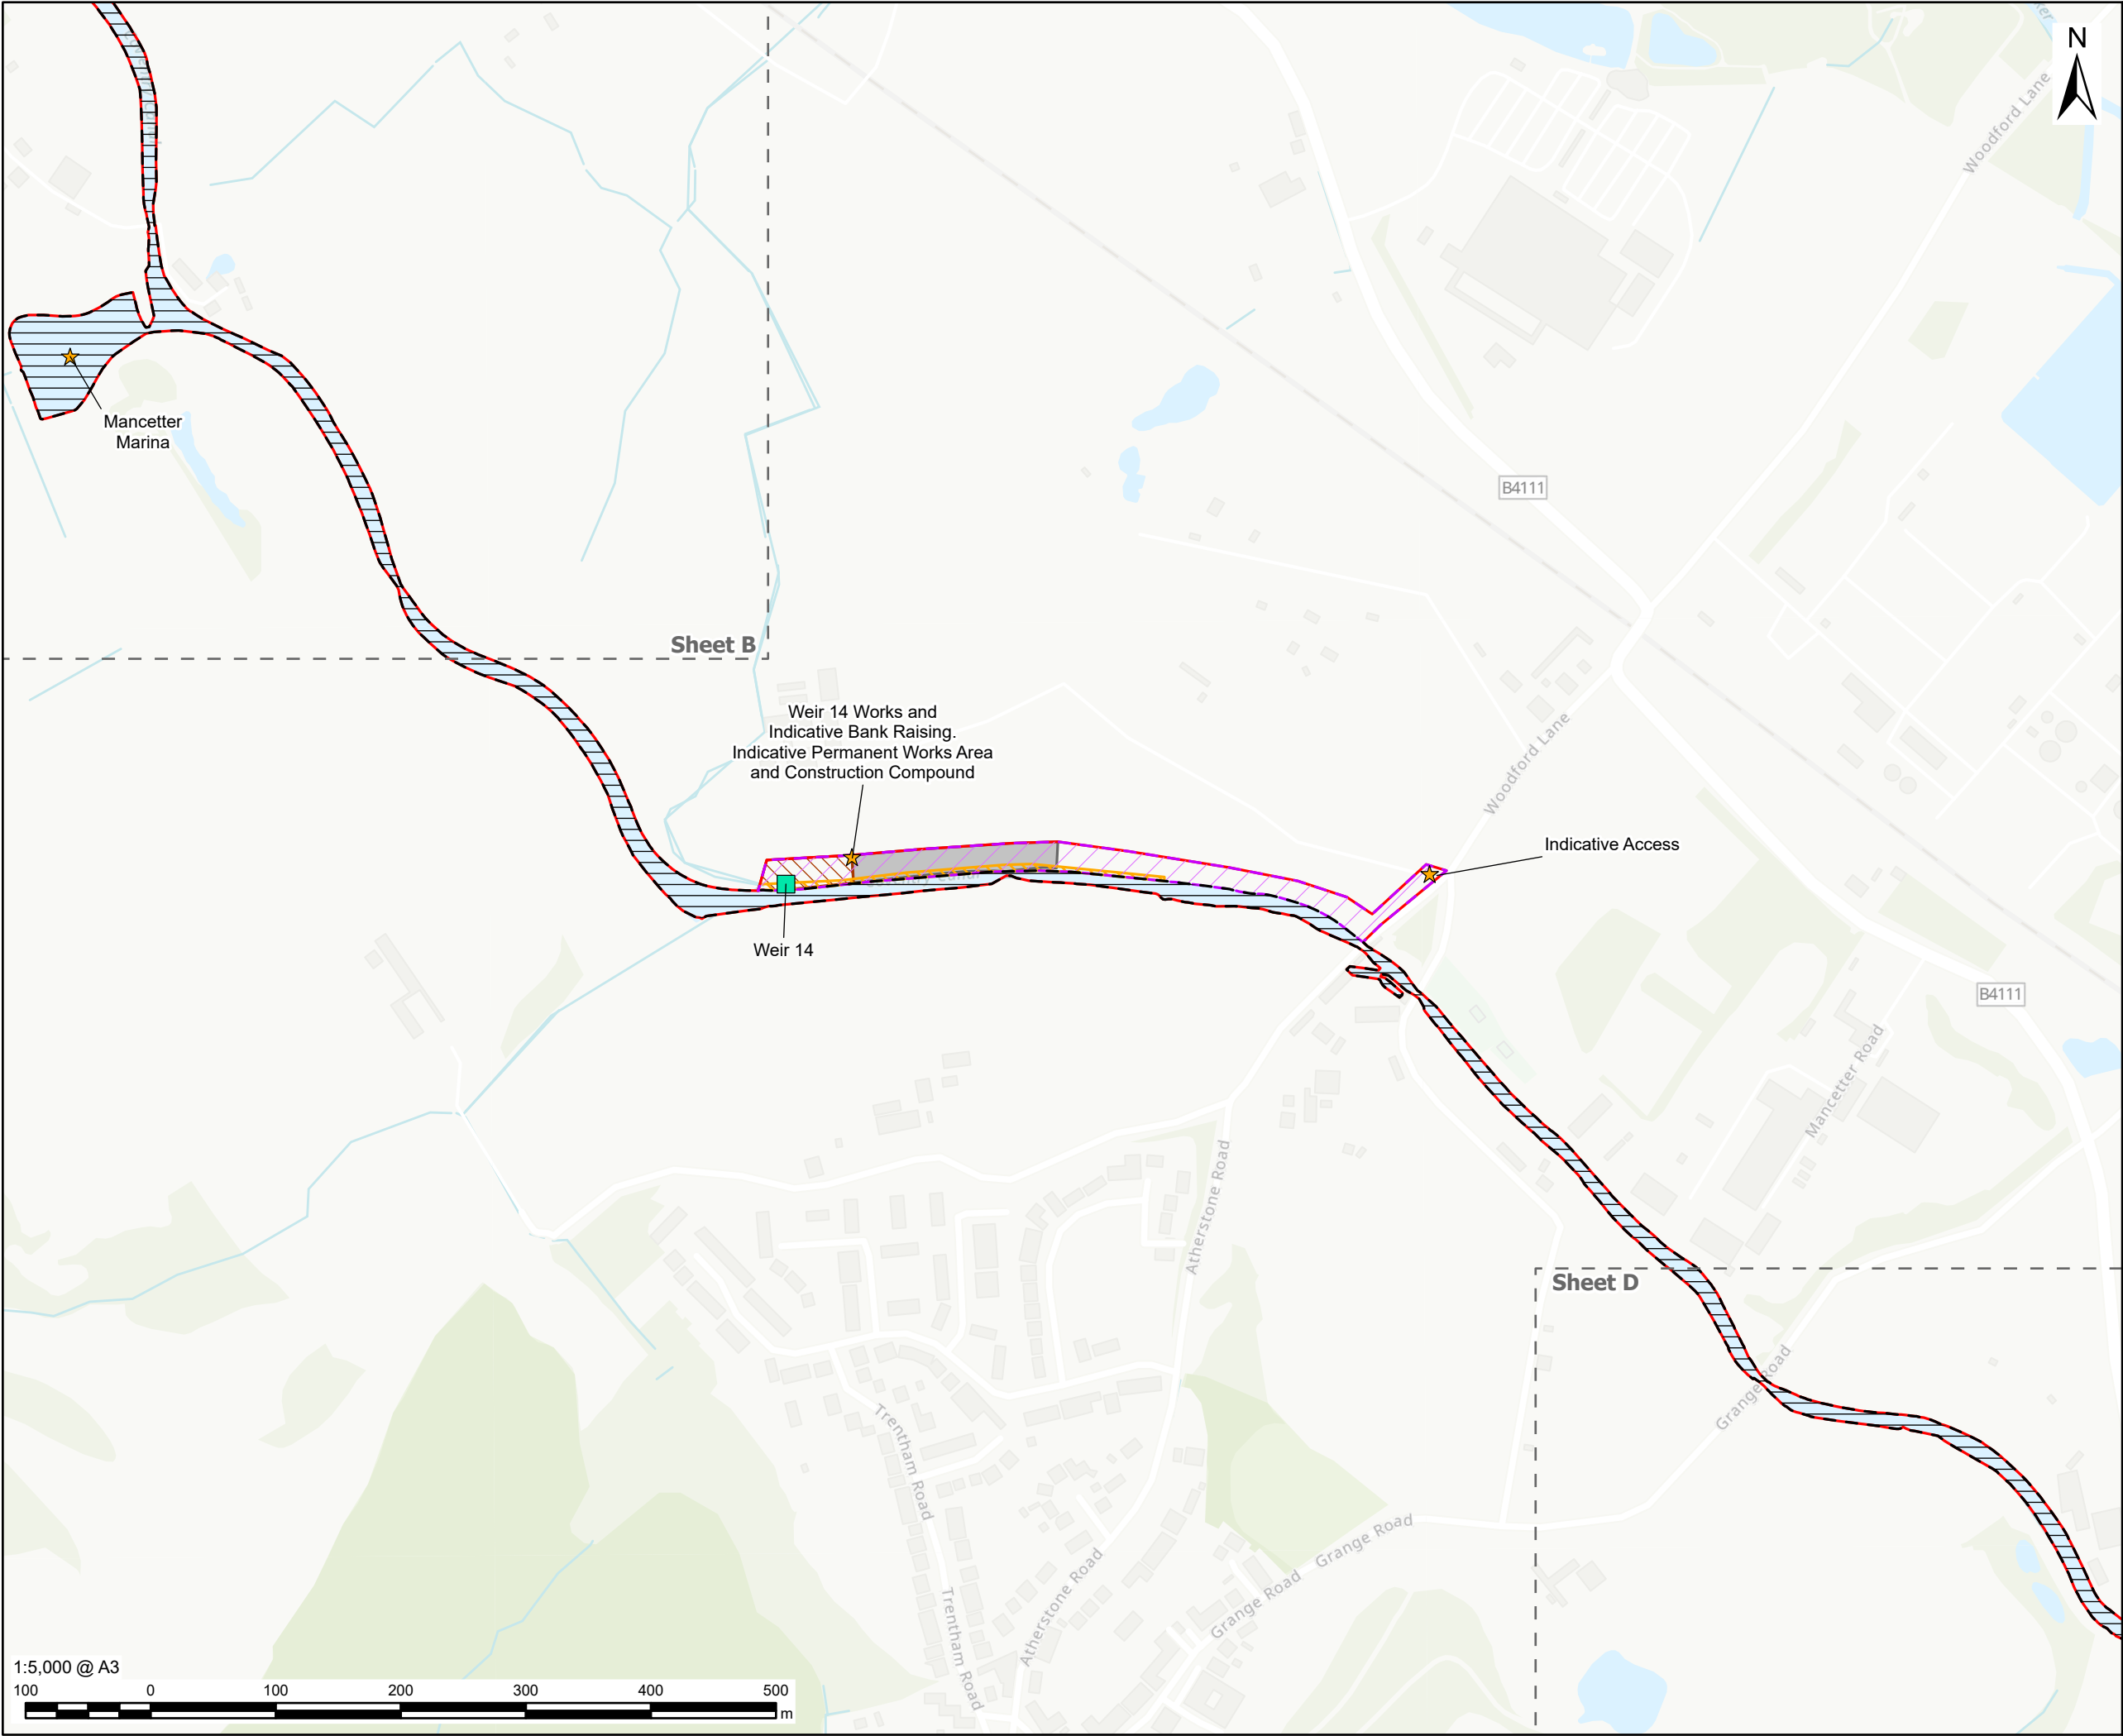

AECOM

PROJECT

Grand Union Canal Transfer

CLIENT

Affinity Water, Severn Trent Water and Canal & River Trust

CONSULTANT

AECOM Limited
Midpoint,
Alencon Link
Basingstoke, RG21 7PP
www.aecom.com

LEGEND

- Part 2 - Indicative Work Area
- Part 2 - Indicative Non-Work Area
- Preliminary Order Limits
- Sheet Extent

Indicative Work

- Weir Requiring Modification
- Indicative Construction Compound
- Indicative Permanent Works Area (Likely Maximum Extent)
- Indicative Maximum Extent of Bank Raising

Temporary works may be required anywhere within the Indicative Work Area

NOTES

- Reproduced from Ordnance Survey digital map data © Crown copyright and database rights 2025 OS 100025261.
- Sources: Esri, TomTom, Garmin, FAO, NOAA, USGS, © OpenStreetMap contributors, and the GIS User Community
- Contains OS data Crown Copyright and database right 2025.

ISSUE PURPOSE

FINAL

PROJECT NUMBER


60720432

FIGURE TITLE

Parts 2 & 3 Canal and Reservoir Works Indicative Layout Plans - Sheet C

FIGURE NUMBER

Figure 3-P2&3-1

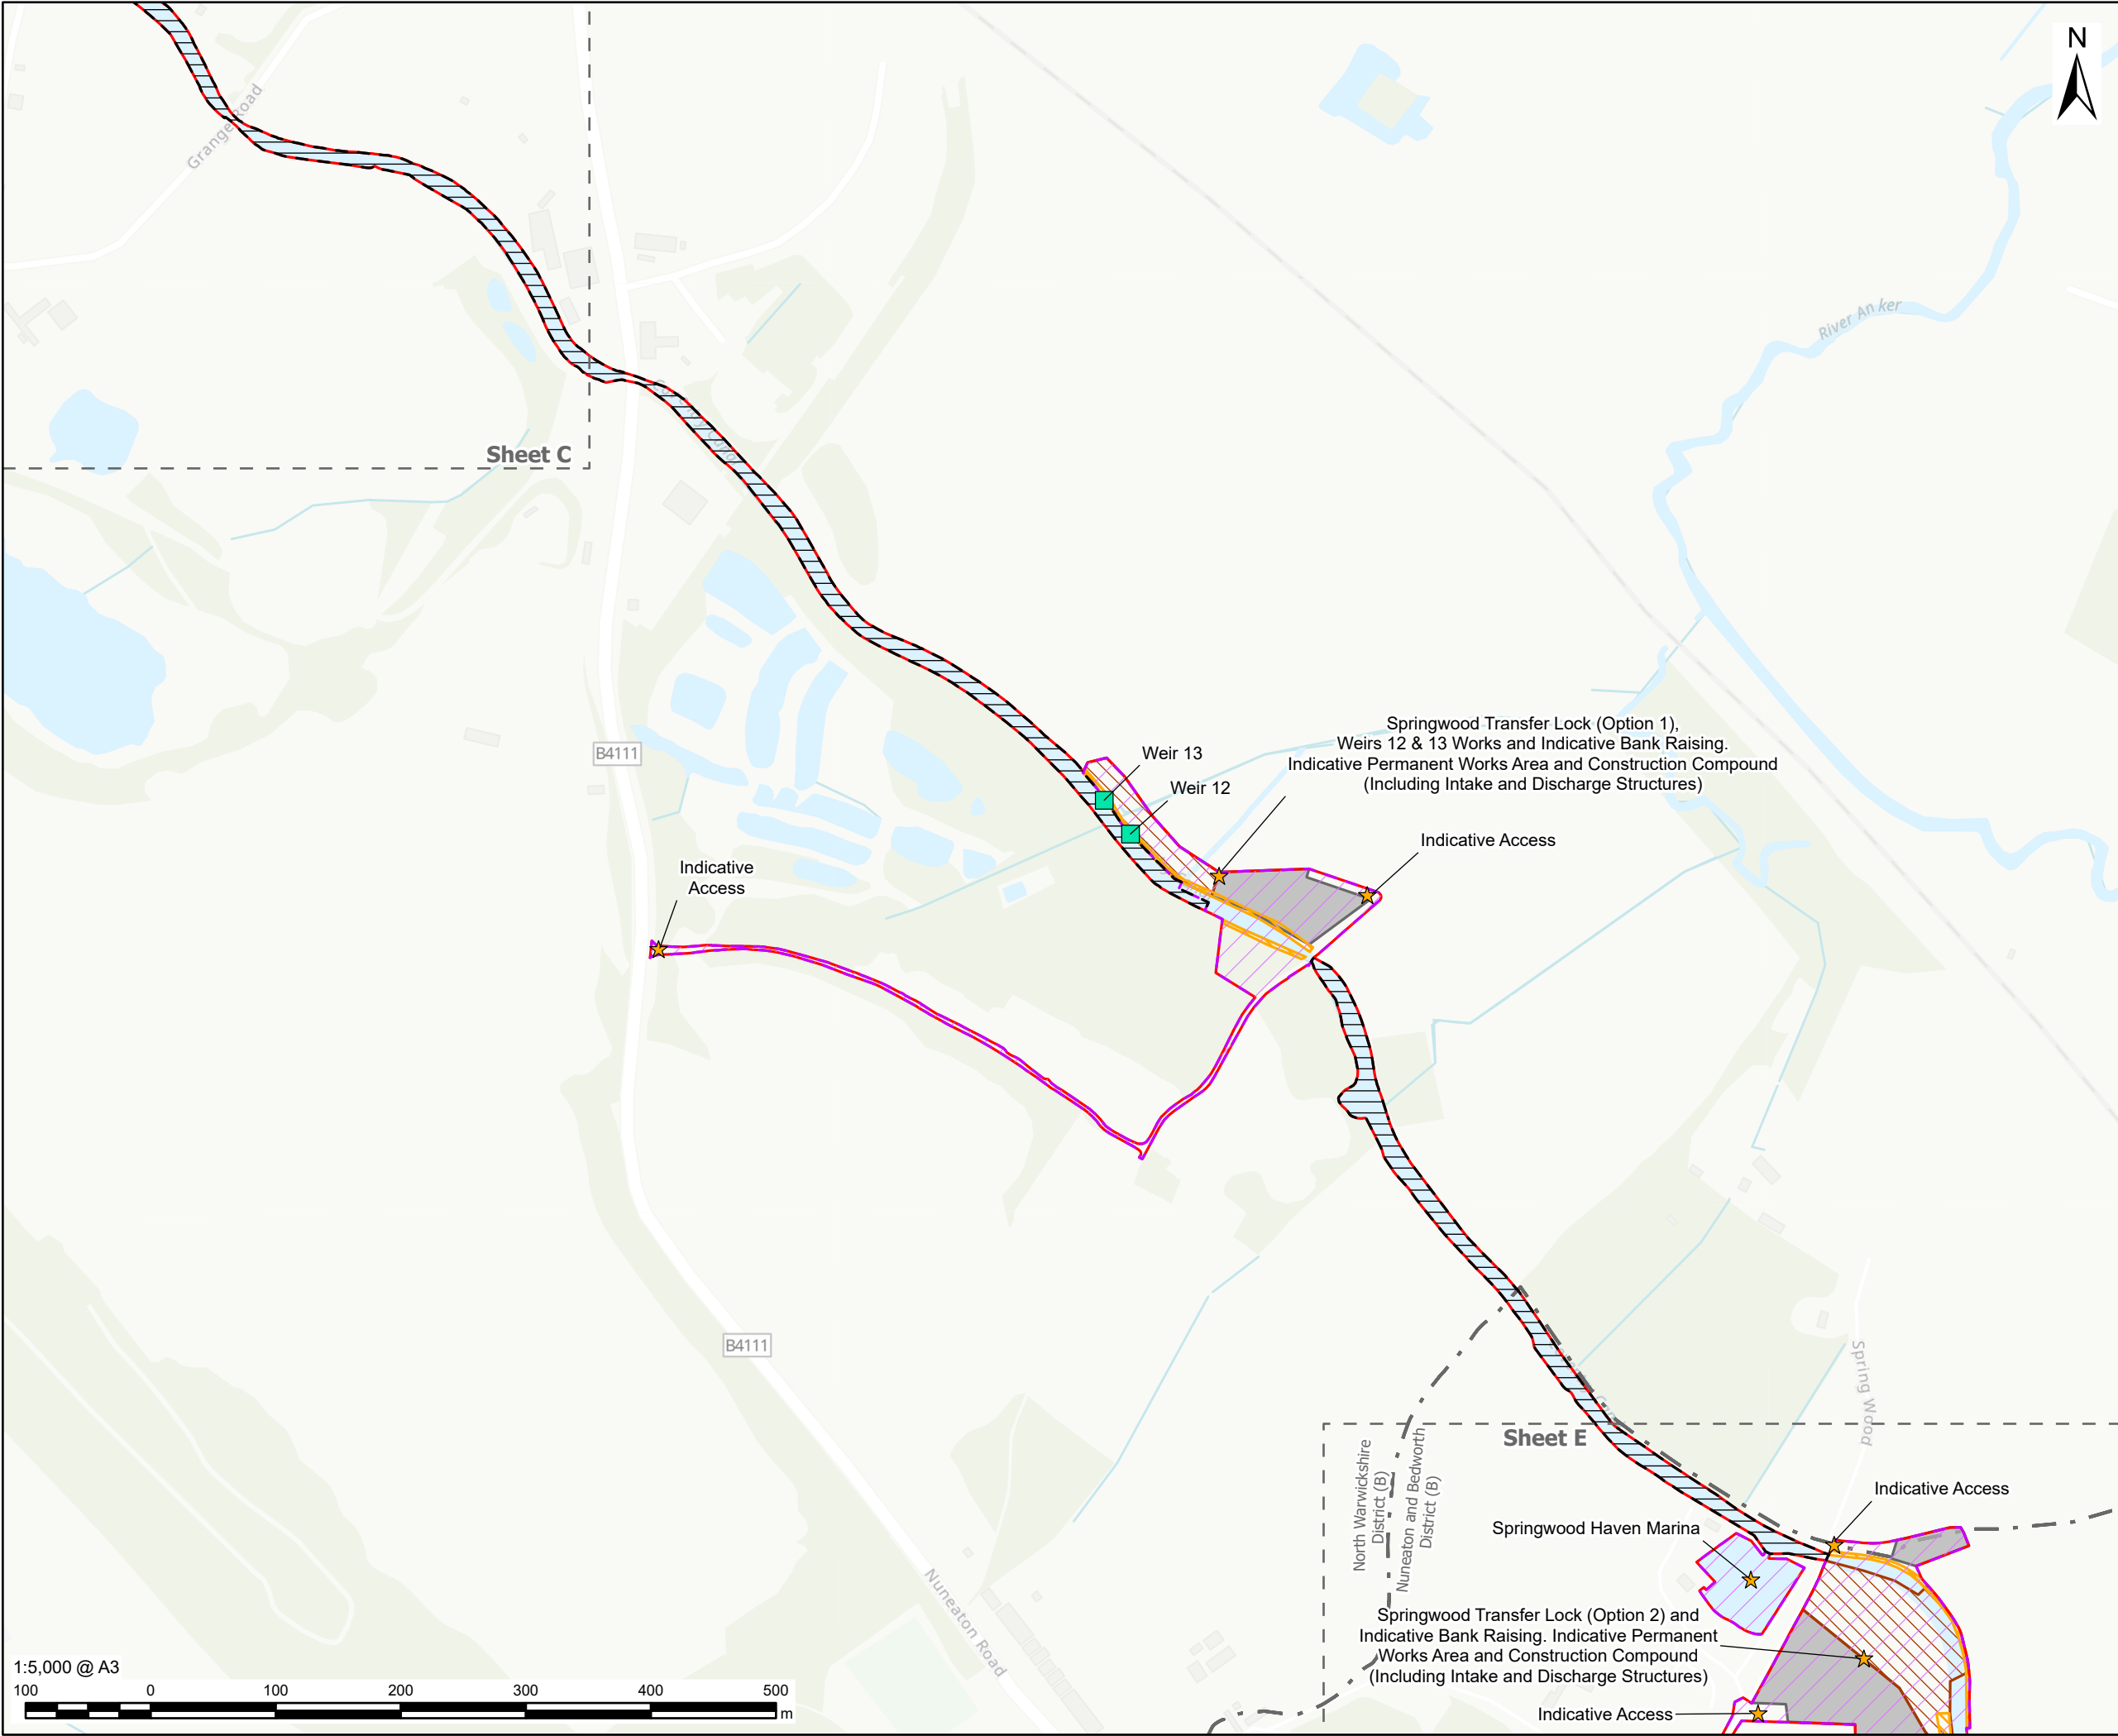

AECOM

PROJECT

Grand Union Canal Transfer

CLIENT

Affinity Water, Severn Trent Water and Canal & River Trust

CONSULTANT

AECOM Limited
Midpoint,
Alencon Link
Basingstoke, RG21 7PP
www.aecom.com

LEGEND

- Part 2 - Indicative Work Area
- Part 2 - Indicative Non-Work Area
- Preliminary Order Limits
- District Boundary
- Sheet Extent
- Indicative Work**
 - Weir Requiring Modification
 - Indicative Construction Compound
 - Indicative Permanent Works Area (Likely Maximum Extent)
 - Indicative Maximum Extent of Bank Raising

Temporary works may be required anywhere within the Indicative Work Area

NOTES

1. Reproduced from Ordnance Survey digital map data © Crown copyright and database rights 2025 OS 100025261.
2. Sources: Esri, TomTom, Garmin, FAO, NOAA, USGS, © OpenStreetMap contributors, and the GIS User Community
3. Contains OS data Crown Copyright and database right 2025.

ISSUE PURPOSE

FINAL

PROJECT NUMBER

60720432


FIGURE TITLE

Parts 2 & 3 Canal and Reservoir Works Indicative Layout Plans - Sheet D

FIGURE NUMBER

Figure 3-P2&3-1

This drawing has been prepared for the use of AECOM's client. It may not be used, modified, reproduced or relied upon by third parties, except as agreed by AECOM or as required by law. AECOM accepts no responsibility, and denies any liability whatsoever, to any party that uses or relies on this drawing without AECOM's express written consent. Do not scale this document. All measurements must be obtained from the stated dimensions.

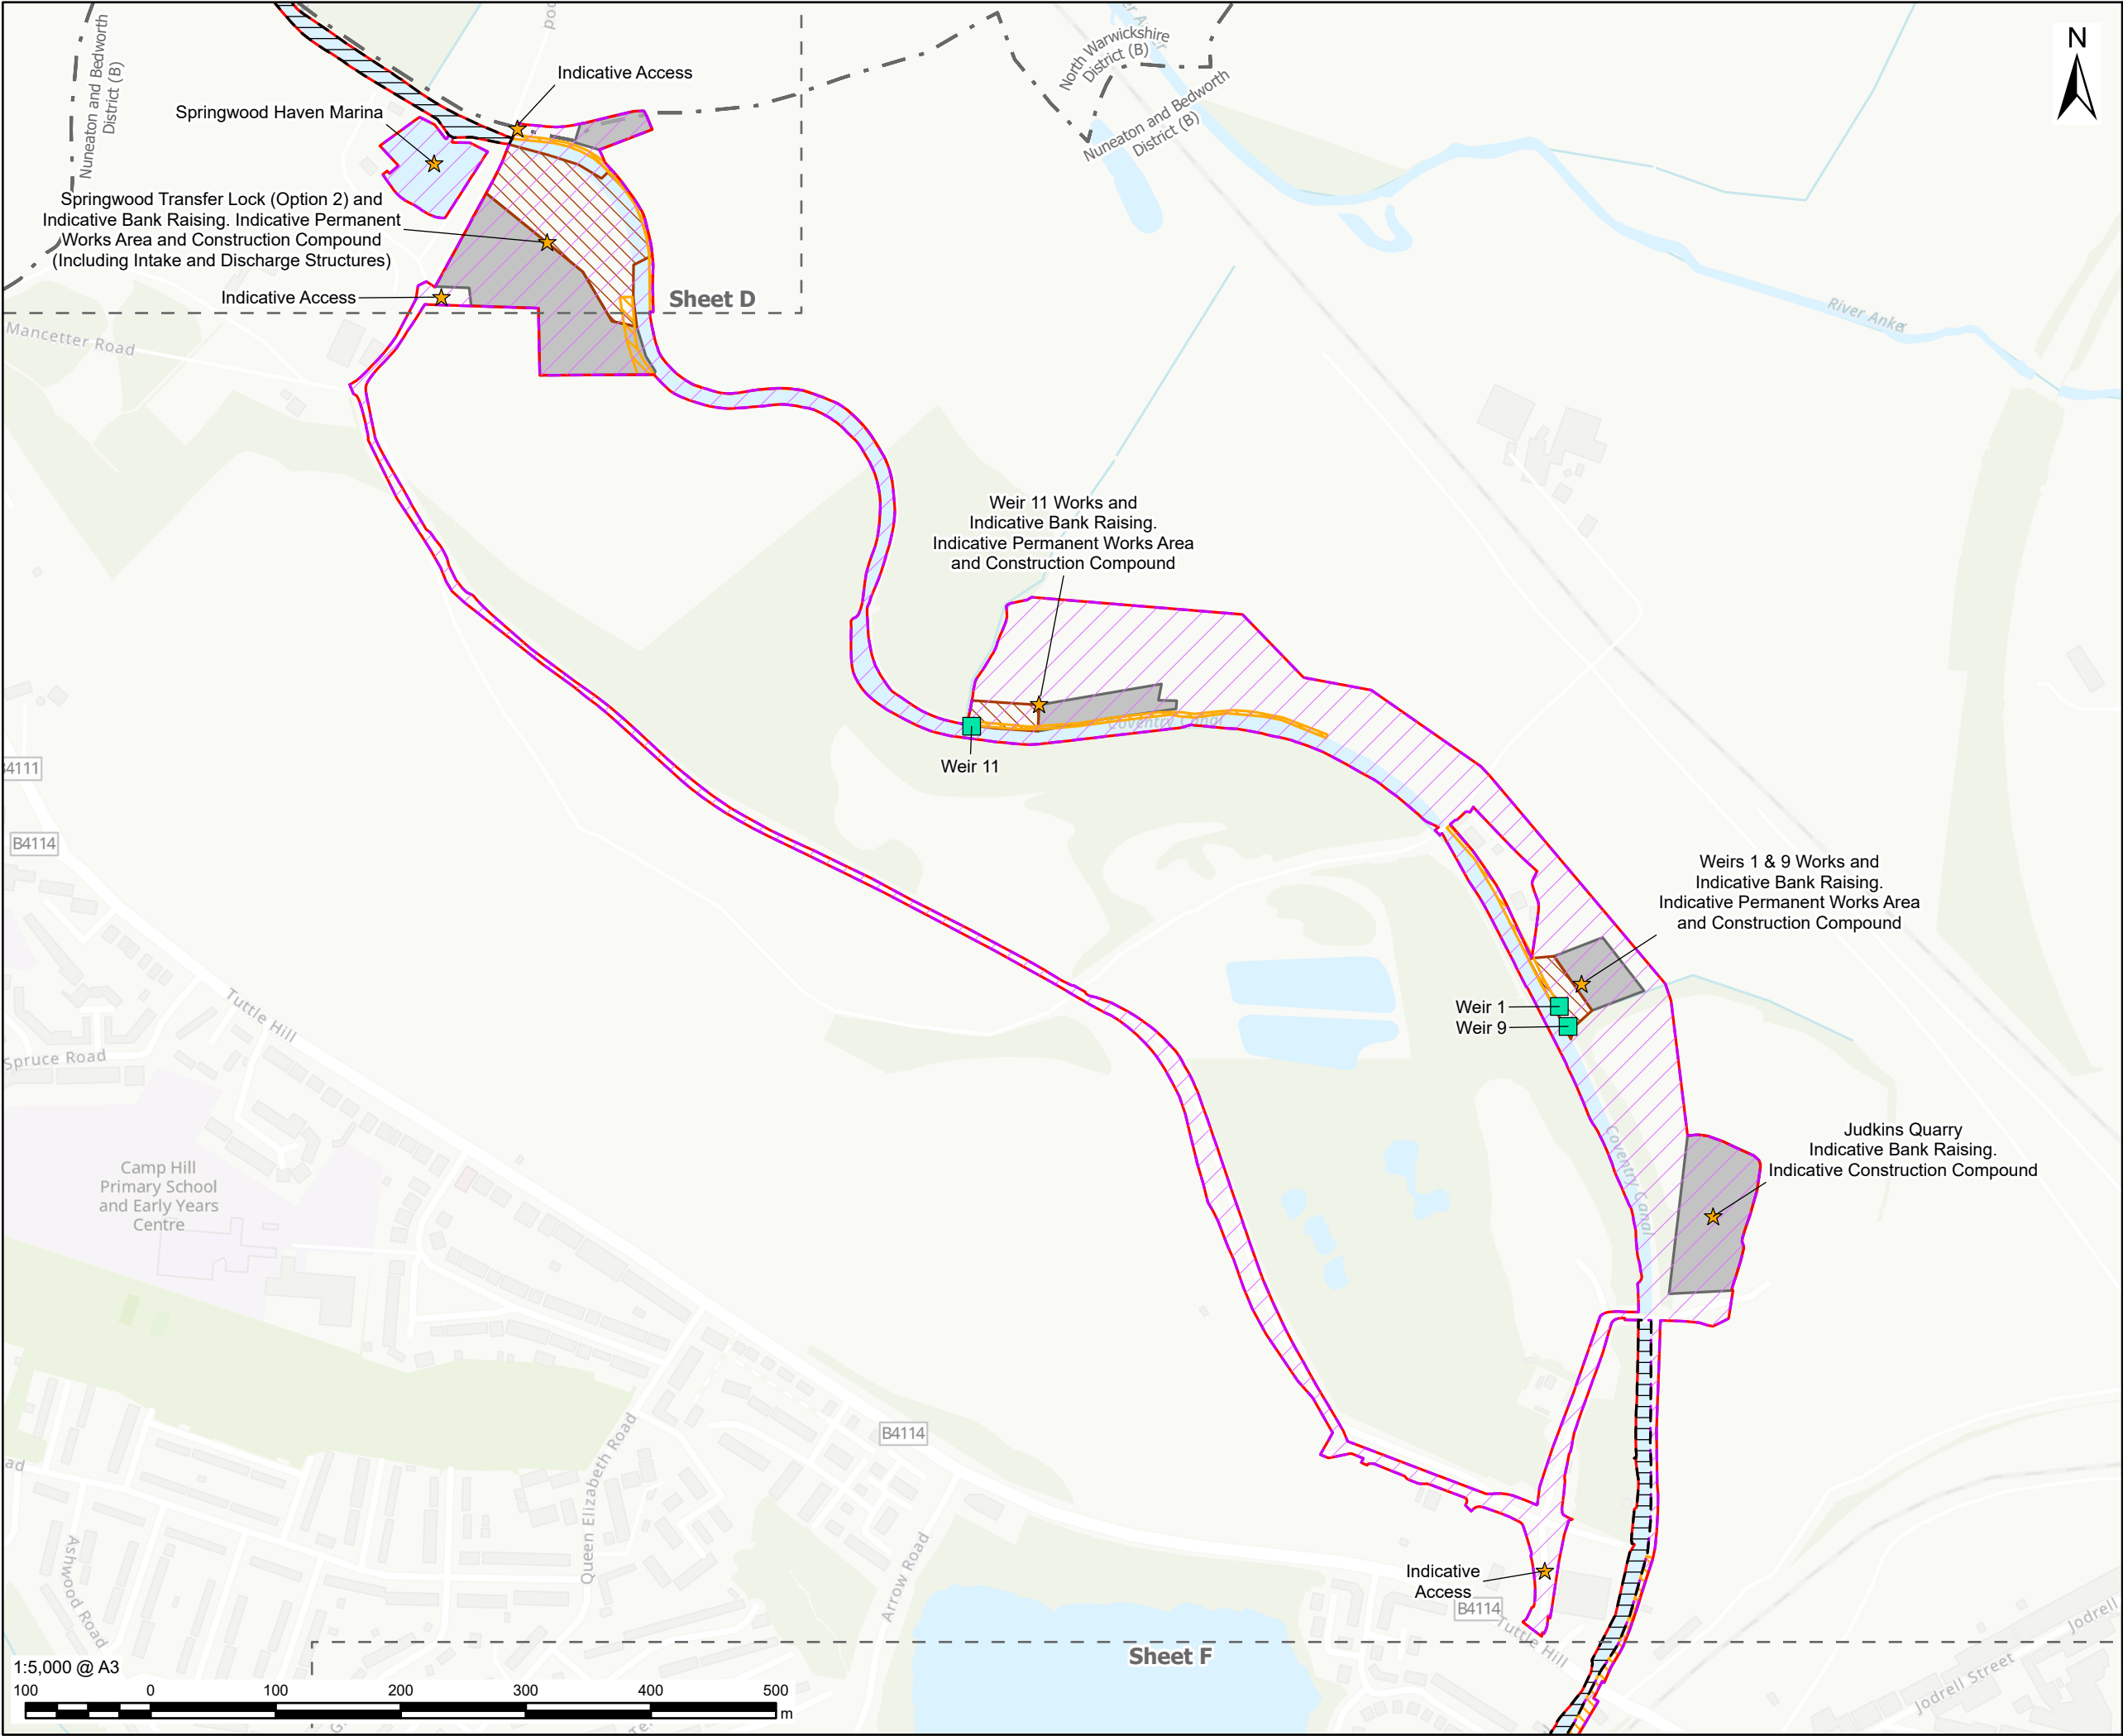

AECOM

PROJECT

Grand Union Canal Transfer

CLIENT

Affinity Water, Severn Trent Water and Canal & River Trust

CONSULTANT

AECOM Limited
Midpoint,
Alencon Link
Basingstoke, RG21 7PP
www.aecom.com

LEGEND

Part 2 - Indicative Work Area

Part 2 - Indicative Non-Work Area

Preliminary Order Limits

District Boundary

Sheet Extent

Indicative Work

Weir Requiring Modification

Indicative Construction Compound

Indicative Permanent Works Area (Likely Maximum Extent)

Indicative Maximum Extent of Bank Raising

Temporary works may be required anywhere within the Indicative Work Area

NOTES

1. Reproduced from Ordnance Survey digital map data © Crown copyright and database rights 2025 OS 100025261.

2. Sources: Esri, TomTom, Garmin, FAO, NOAA, USGS, © OpenStreetMap contributors, and the GIS User Community

3. Contains OS data Crown Copyright and database right 2025.

ISSUE PURPOSE

FINAL

PROJECT NUMBER


60720432

FIGURE TITLE

Parts 2 & 3 Canal and Reservoir Works Indicative Layout Plans - Sheet E

FIGURE NUMBER

Figure 3-P2&3-1

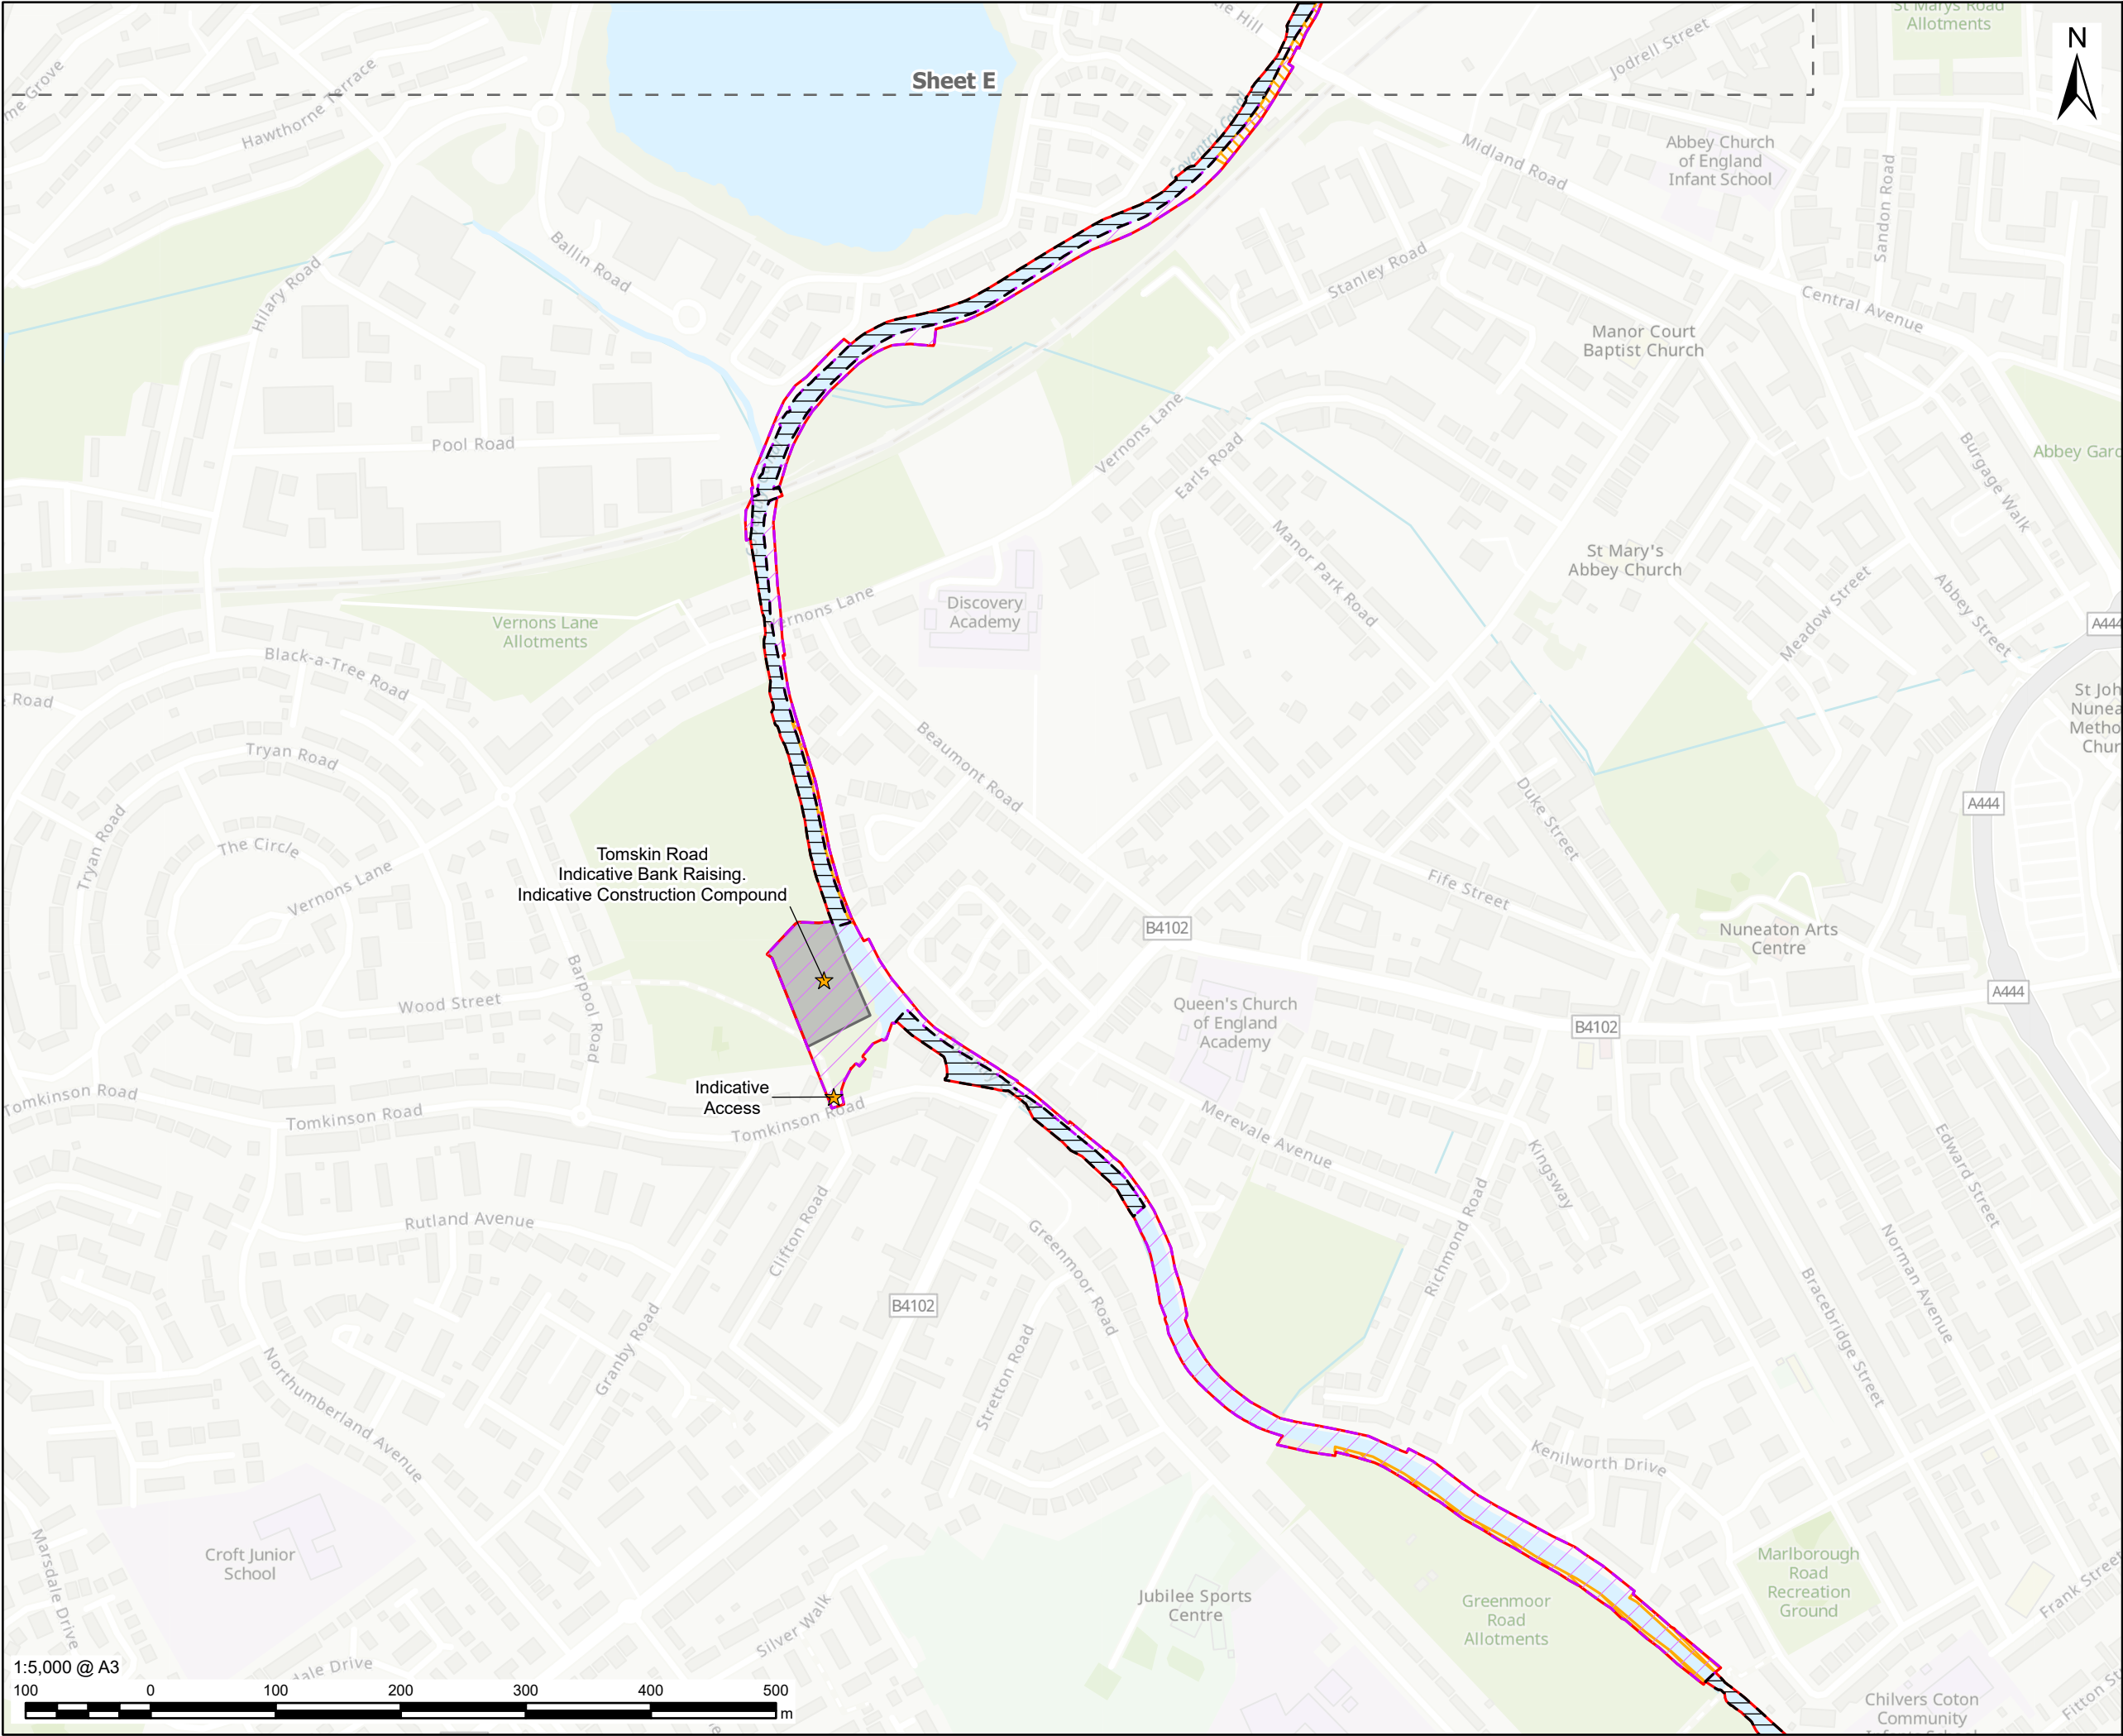

PROJECT



CLIENT

Affinity Water, Severn Trent Water and Canal & River Trust

CONSULTANT

AECOM Limited
Midpoint,
Alencon Link
Basingstoke, RG21 7PP
www.aecom.com

LEGEND

- Part 2 - Indicative Work Area
- Part 2 - Indicative Non-Work Area
- Preliminary Order Limits
- Sheet Extent

Indicative Work

- Indicative Construction Compound
- Indicative Maximum Extent of Bank Raising

Temporary works may be required anywhere within the Indicative Work Area

NOTES

- Reproduced from Ordnance Survey digital map data © Crown copyright and database rights 2025 OS 100025261.
- Sources: Esri, TomTom, Garmin, FAO, NOAA, USGS, © OpenStreetMap contributors, and the GIS User Community
- Contains OS data Crown Copyright and database right 2025.

ISSUE PURPOSE

FINAL

PROJECT NUMBER


60720432

FIGURE TITLE


Parts 2 & 3 Canal and Reservoir Works
Indicative Layout Plans - Sheet F

FIGURE NUMBER

Figure 3-P2&3-1

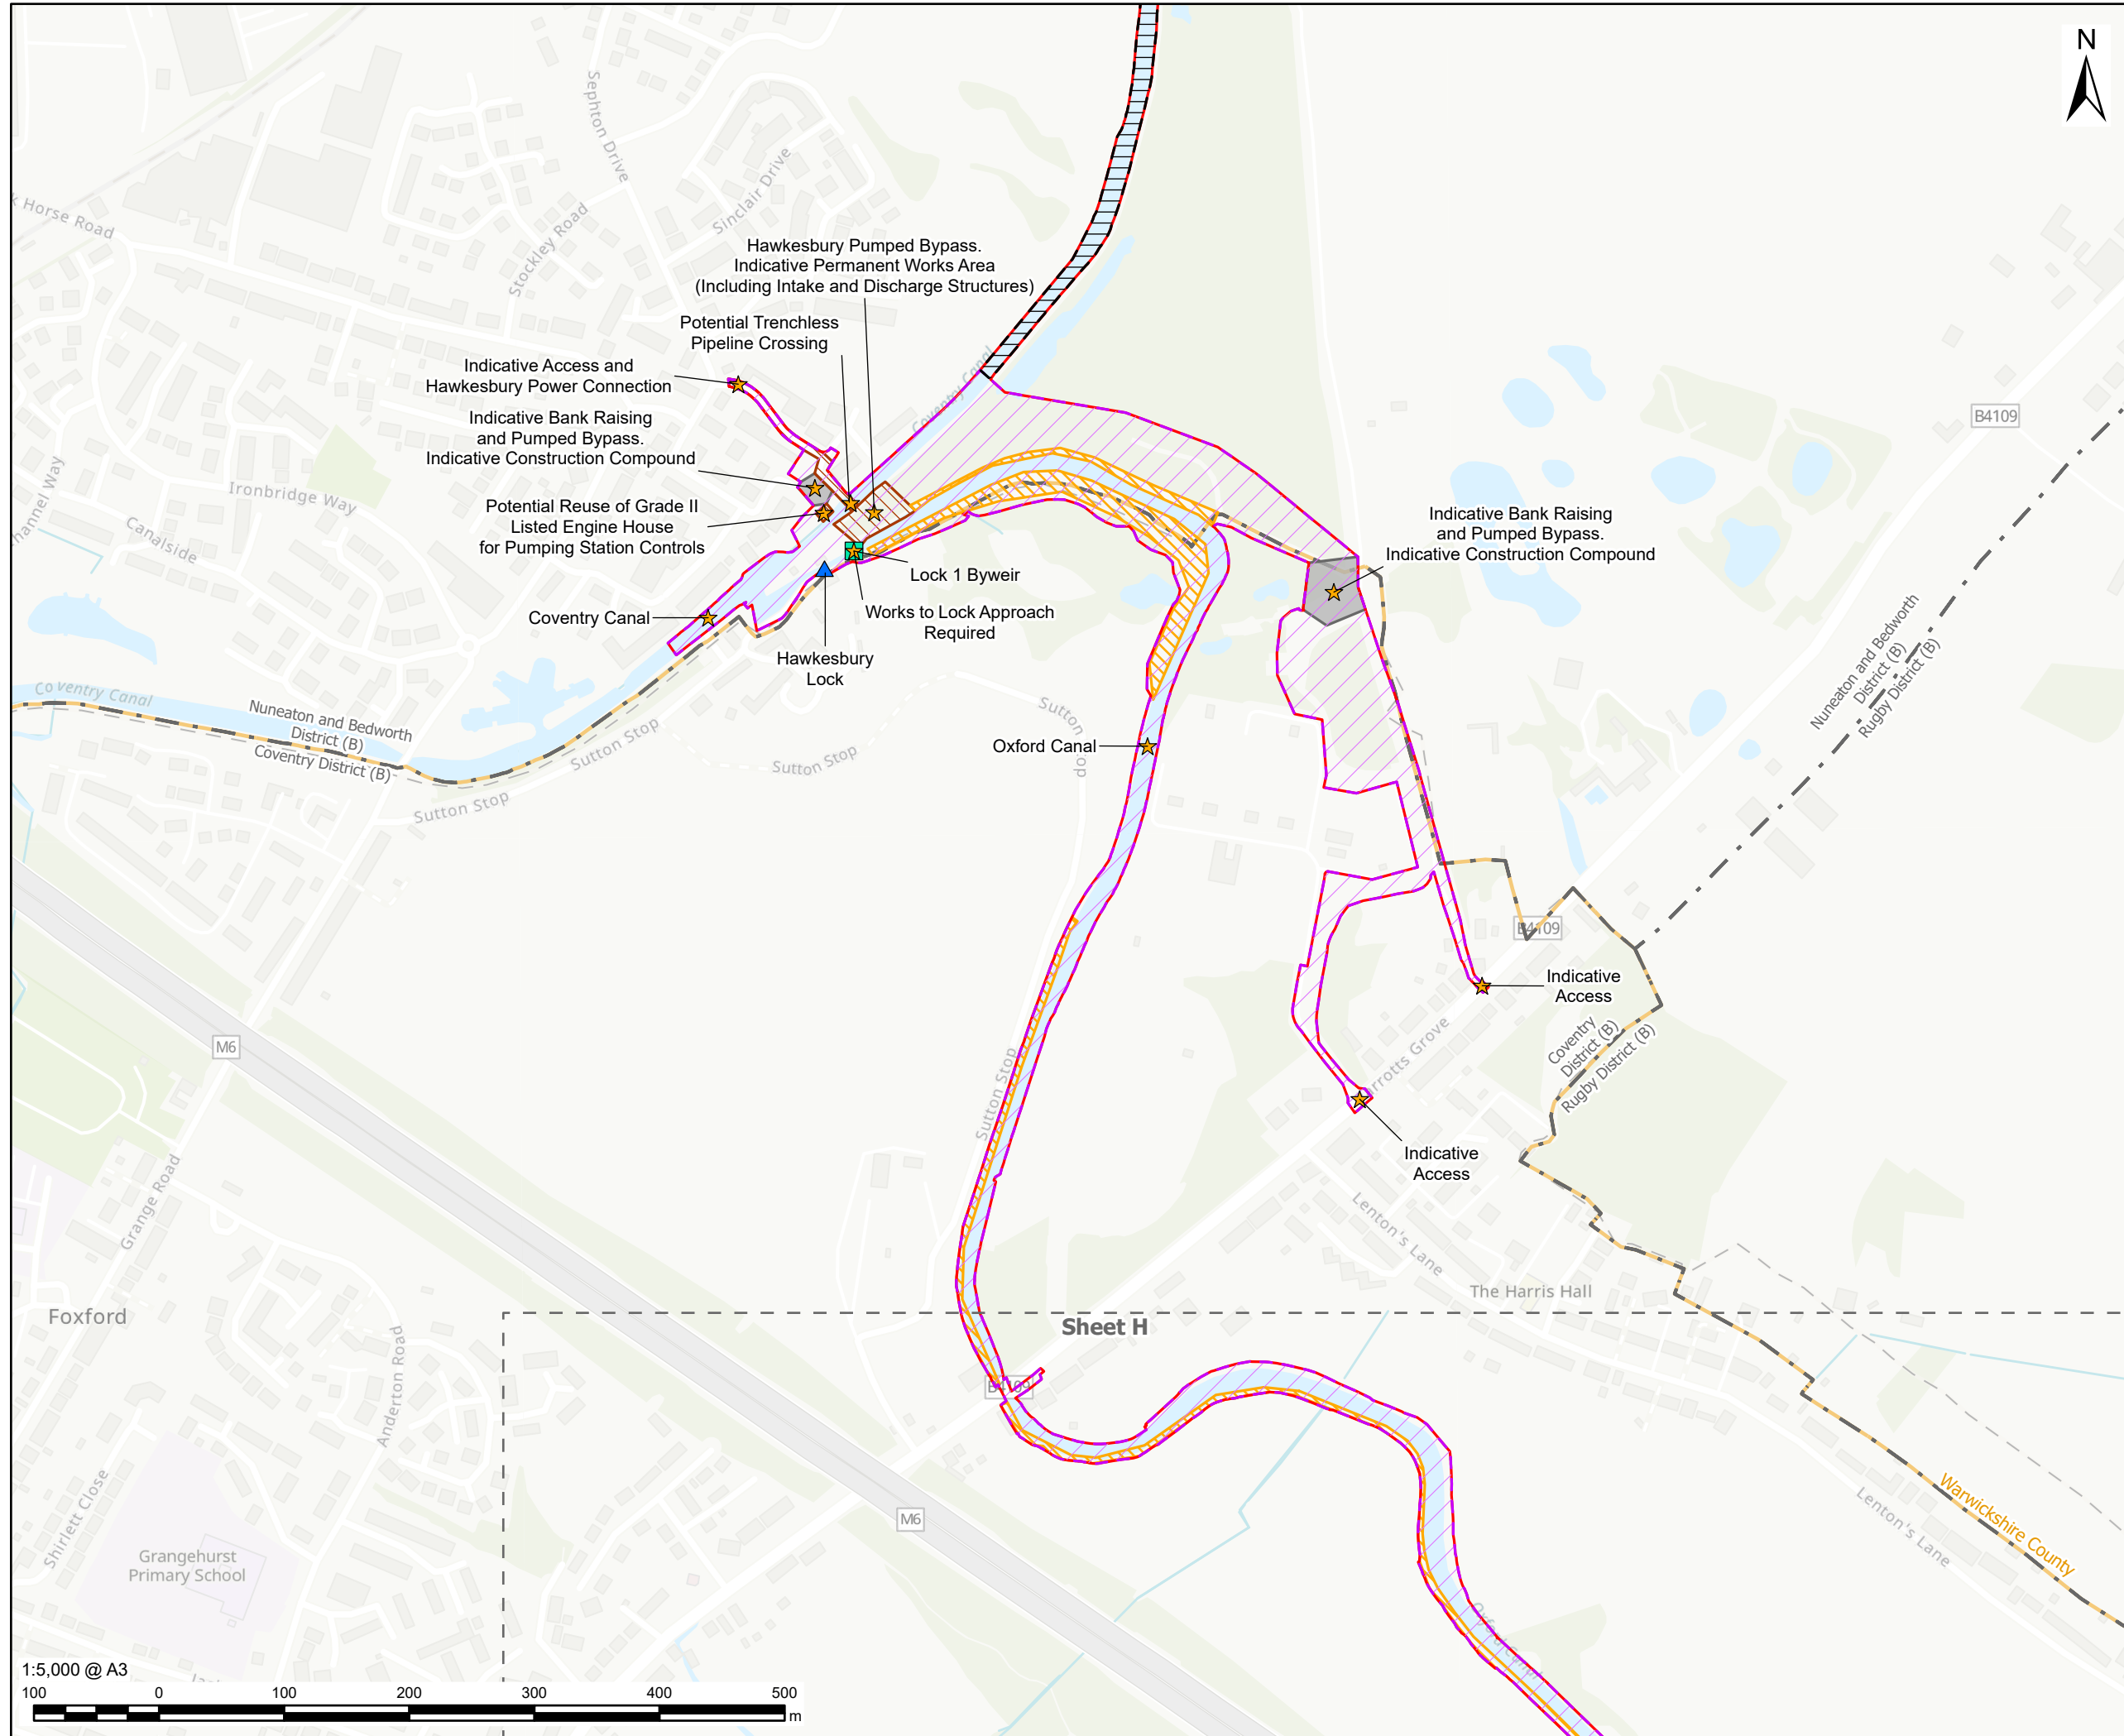

This drawing has been prepared for the use of AECOM's client. It may not be used, modified, reproduced or relied upon by third parties, except as agreed by AECOM or as required by law. AECOM accepts no responsibility, and denies any liability whatsoever, to any party that uses or relies on this drawing without AECOM's express written consent. All measurements must be obtained from the stated dimensions.

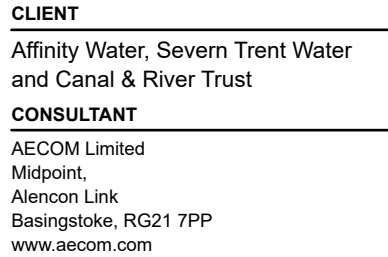

- Part 2 - Indicative Work Area
- Part 2 - Indicative Non-Work Area
- Preliminary Order Limits
- District Boundary
- County Boundary
- Sheet Extent
- Existing Lock

- Weir Requiring Modification
- Indicative Construction Compound
- Indicative Permanent Works Area (Likely Maximum Extent)
- Indicative Maximum Extent of Bank Raising

Temporary works may be required anywhere within the Indicative Work Area


1. Reproduced from Ordnance Survey digital map data © Crown copyright and database rights 2025 OS 100025261.
2. Sources: Esri, TomTom, Garmin, FAO, NOAA, USGS, © OpenStreetMap contributors, and the GIS User Community
3. Contains OS data Crown Copyright and database right 2025.

FINAL

60720432

Parts 2 & 3 Canal and Reservoir Works
Indicative Layout Plans - Sheet G

Figure 3-P2&3-1

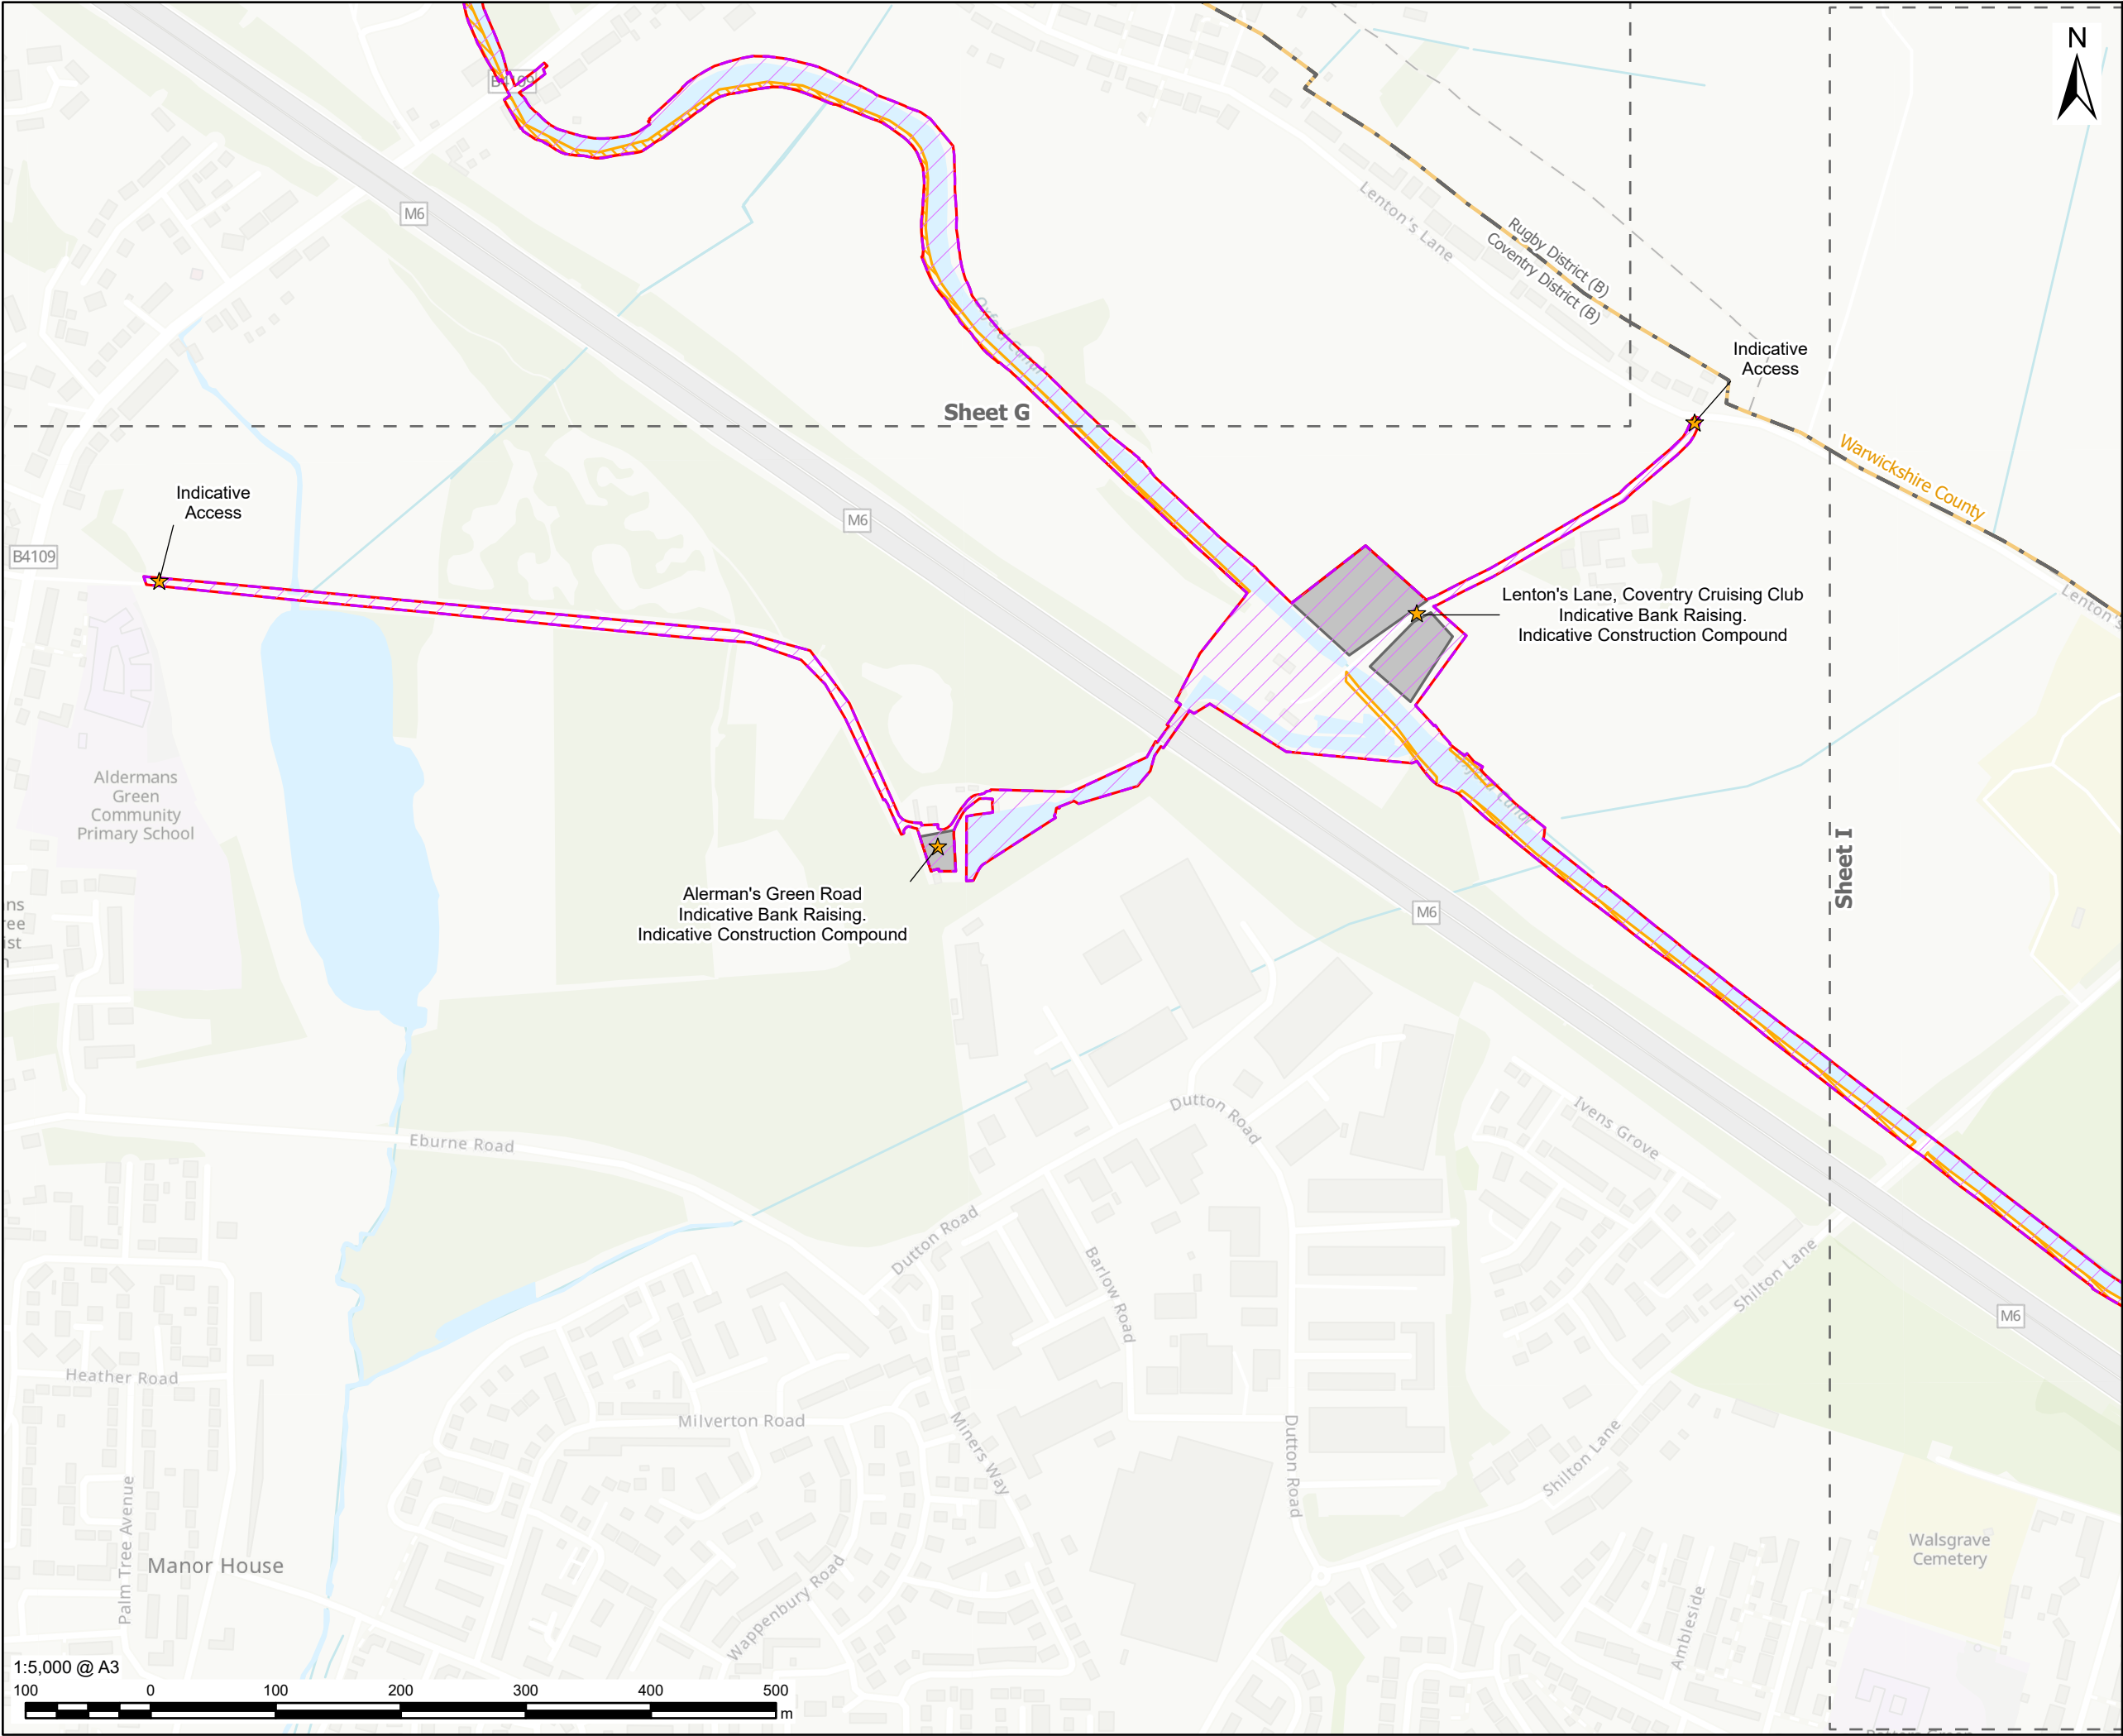

This drawing has been prepared for the use of AECOM's client. It may not be used, modified, reproduced or relied upon by third parties, except as agreed by AECOM or as required by law. AECOM accepts no responsibility, and denies any liability whatsoever, to any party that uses or relies on this drawing without AECOM's express written consent. Do not scale this document. All measurements must be obtained from the stated dimensions.

PROJECT

Grand Union Canal Transfer

CLIENT

Affinity Water, Severn Trent Water and Canal & River Trust

CONSULTANT

AECOM Limited
Midpoint,
Alencon Link
Basingstoke, RG21 7PP
www.aecom.com

LEGEND

- Part 2 - Indicative Work Area
- Preliminary Order Limits
- District Boundary
- County Boundary
- Sheet Extent

Indicative Work

- Indicative Construction Compound
- Indicative Maximum Extent of Bank Raising

Temporary works may be required anywhere within the Indicative Work Area

NOTES

- Reproduced from Ordnance Survey digital map data © Crown copyright and database rights 2025 OS 100025261.
- Sources: Esri, TomTom, Garmin, FAO, NOAA, USGS, © OpenStreetMap contributors, and the GIS User Community
- Contains OS data Crown Copyright and database right 2025.

ISSUE PURPOSE

FINAL

PROJECT NUMBER


60720432

FIGURE TITLE

Parts 2 & 3 Canal and Reservoir Works Indicative Layout Plans - Sheet H

FIGURE NUMBER

Figure 3-P2&3-1

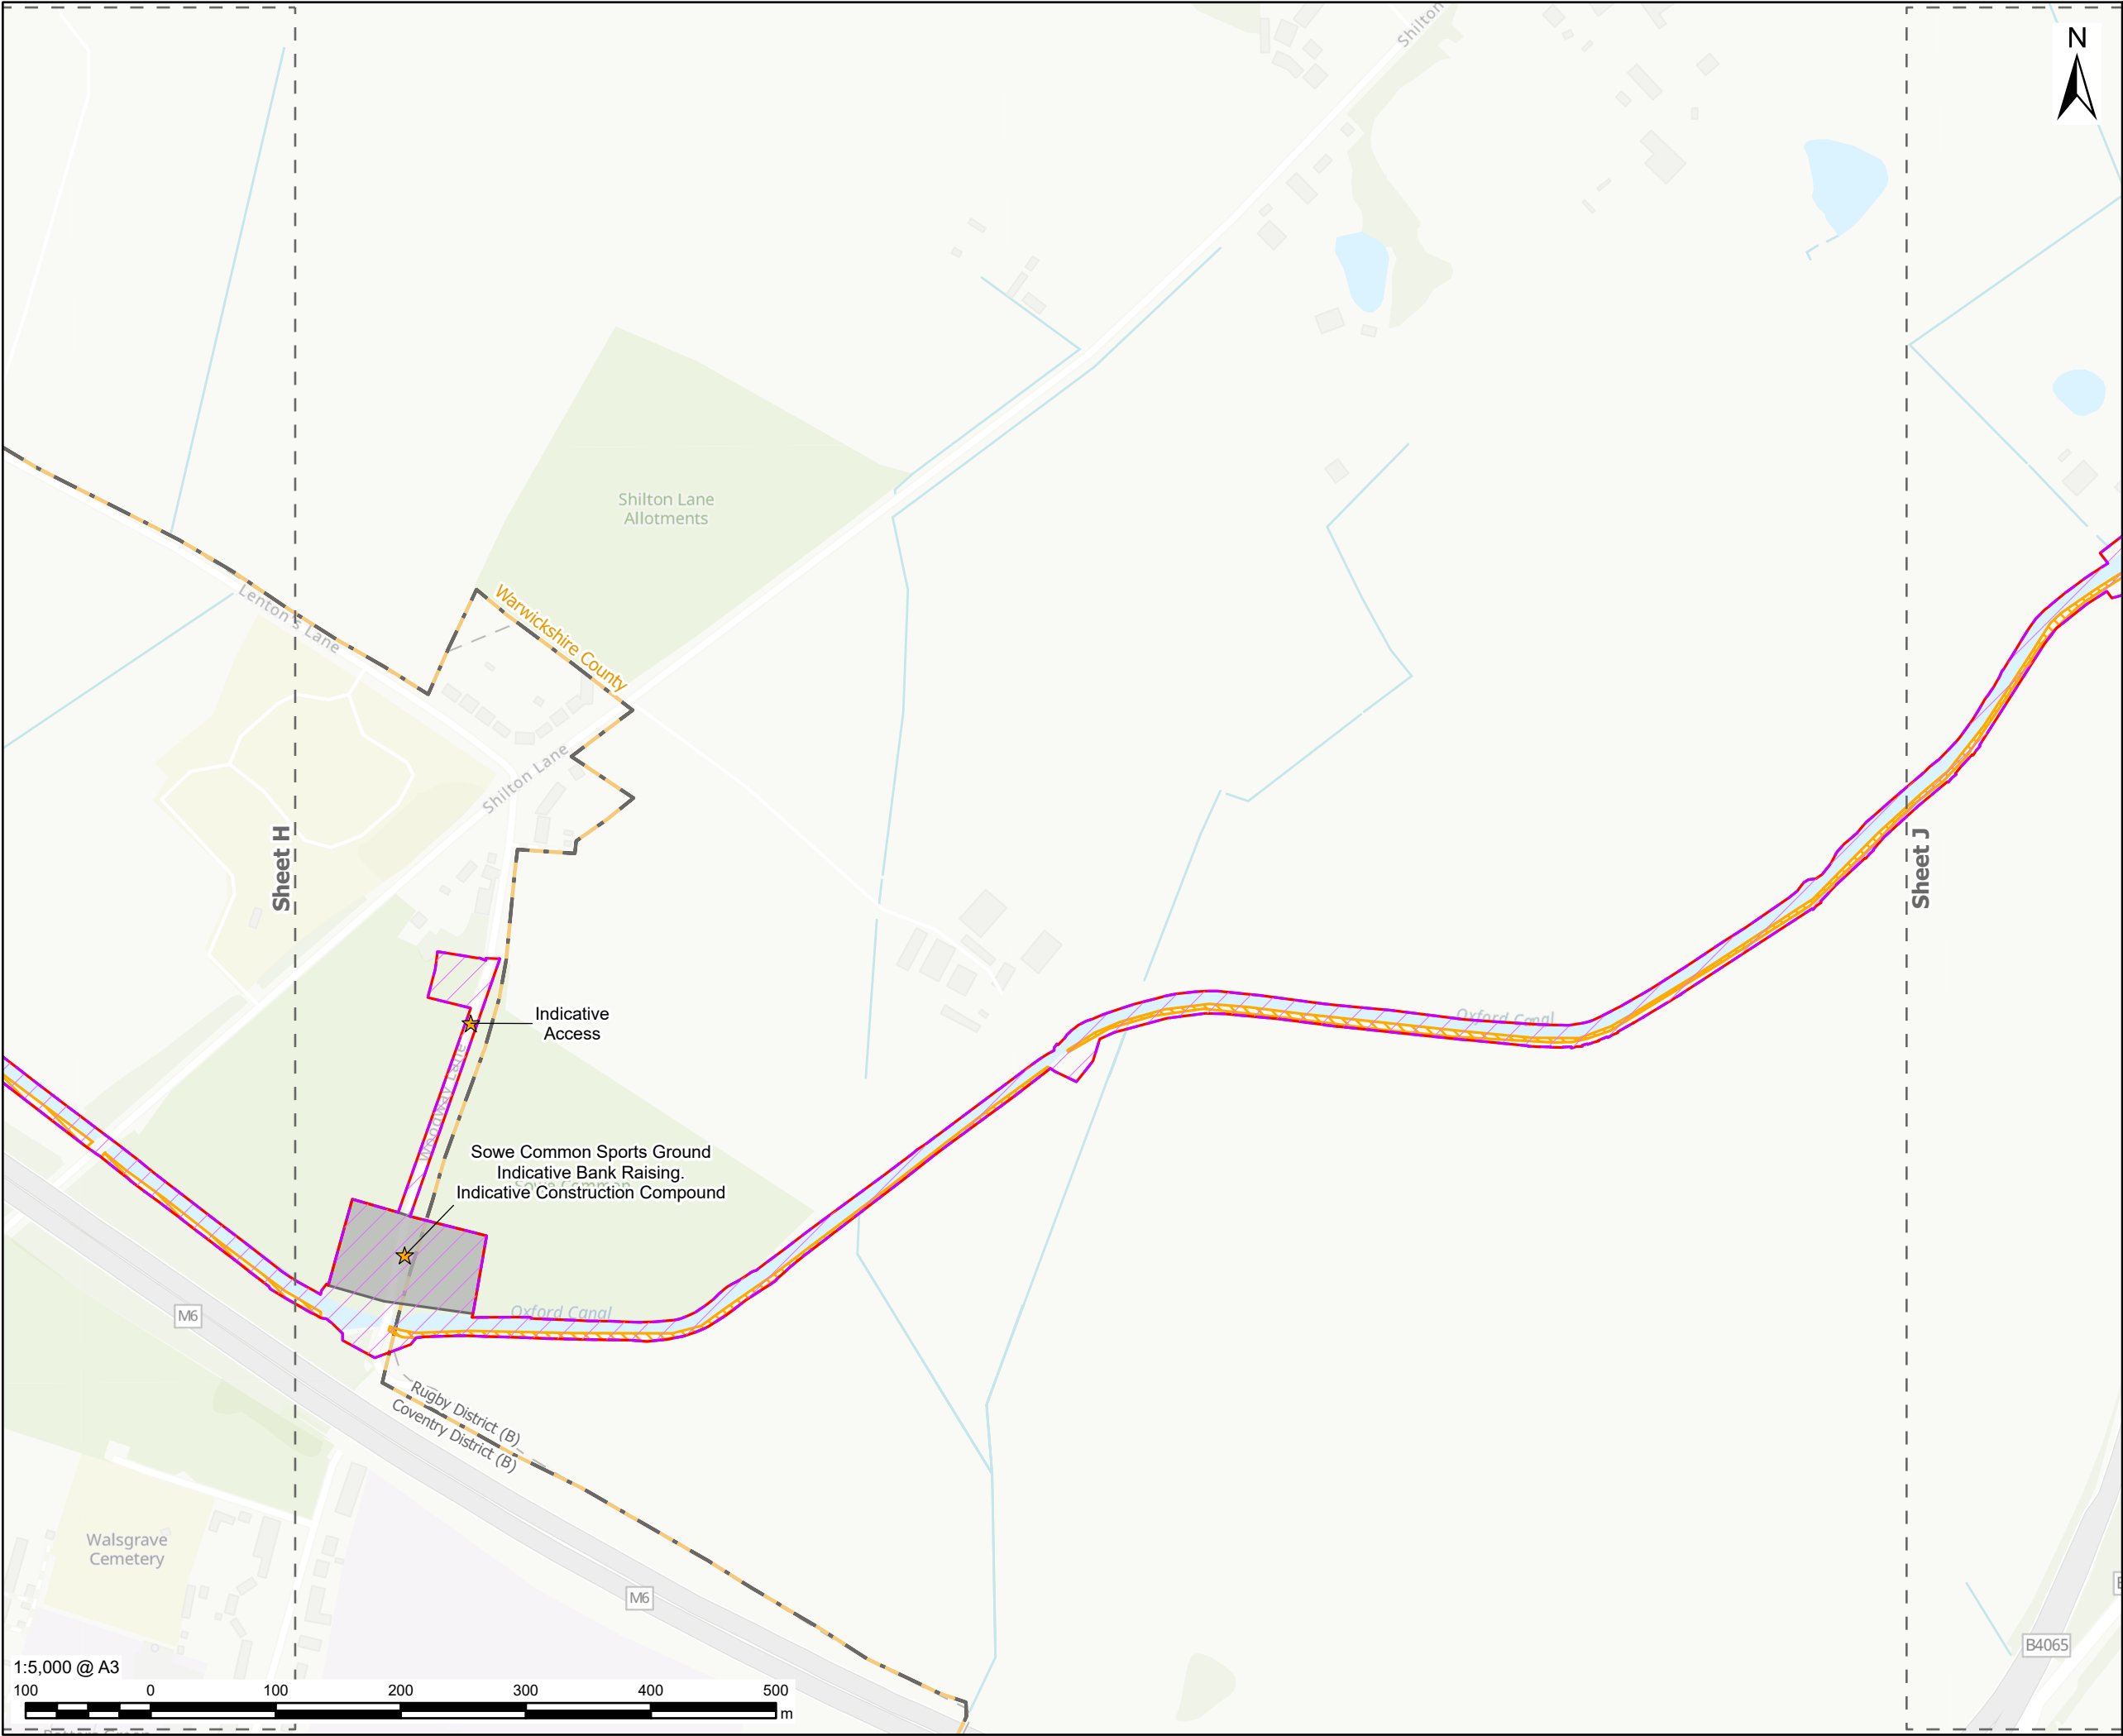

This drawing has been prepared for the use of AECOM's client. It may not be used, modified, reproduced or relied upon by third parties, except as agreed by AECOM or as required by law. AECOM accepts no responsibility, and denies any liability whatsoever, to any party that uses or relies on this drawing without AECOM's express written consent. Do not scale this document. All measurements must be obtained from the stated dimensions.



PROJECT



Grand Union
Canal Transfer

CLIENT

Affinity Water, Severn Trent Water
and Canal & River Trust

CONSULTANT

AECOM Limited
Midpoint,
Alencon Link
Basingstoke, RG21 7PP
www.aecom.com

LEGEND

 Part 2 - Indicative Work Area

 Preliminary Order Limits

 District Boundary

 County Boundary

 Sheet Extent

Indicative Work

 Indicative Construction Compound

 Indicative Maximum Extent of Bank Raising

Temporary works may be required
anywhere within the Indicative Work
Area

NOTES

1. Reproduced from Ordnance Survey digital map data © Crown copyright and database rights 2025 OS 100025261.

2. Sources: Esri, TomTom, Garmin, FAO, NOAA, USGS, © OpenStreetMap contributors, and the GIS User Community

3. Contains OS data Crown Copyright and database right 2025.

ISSUE PURPOSE

FINAL

PROJECT NUMBER



60720432

FIGURE TITLE

Parts 2 & 3 Canal and Reservoir Works
Indicative Layout Plans - Sheet I

FIGURE NUMBER

Figure 3-P2&3-1

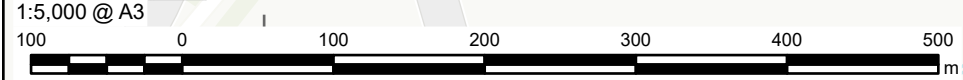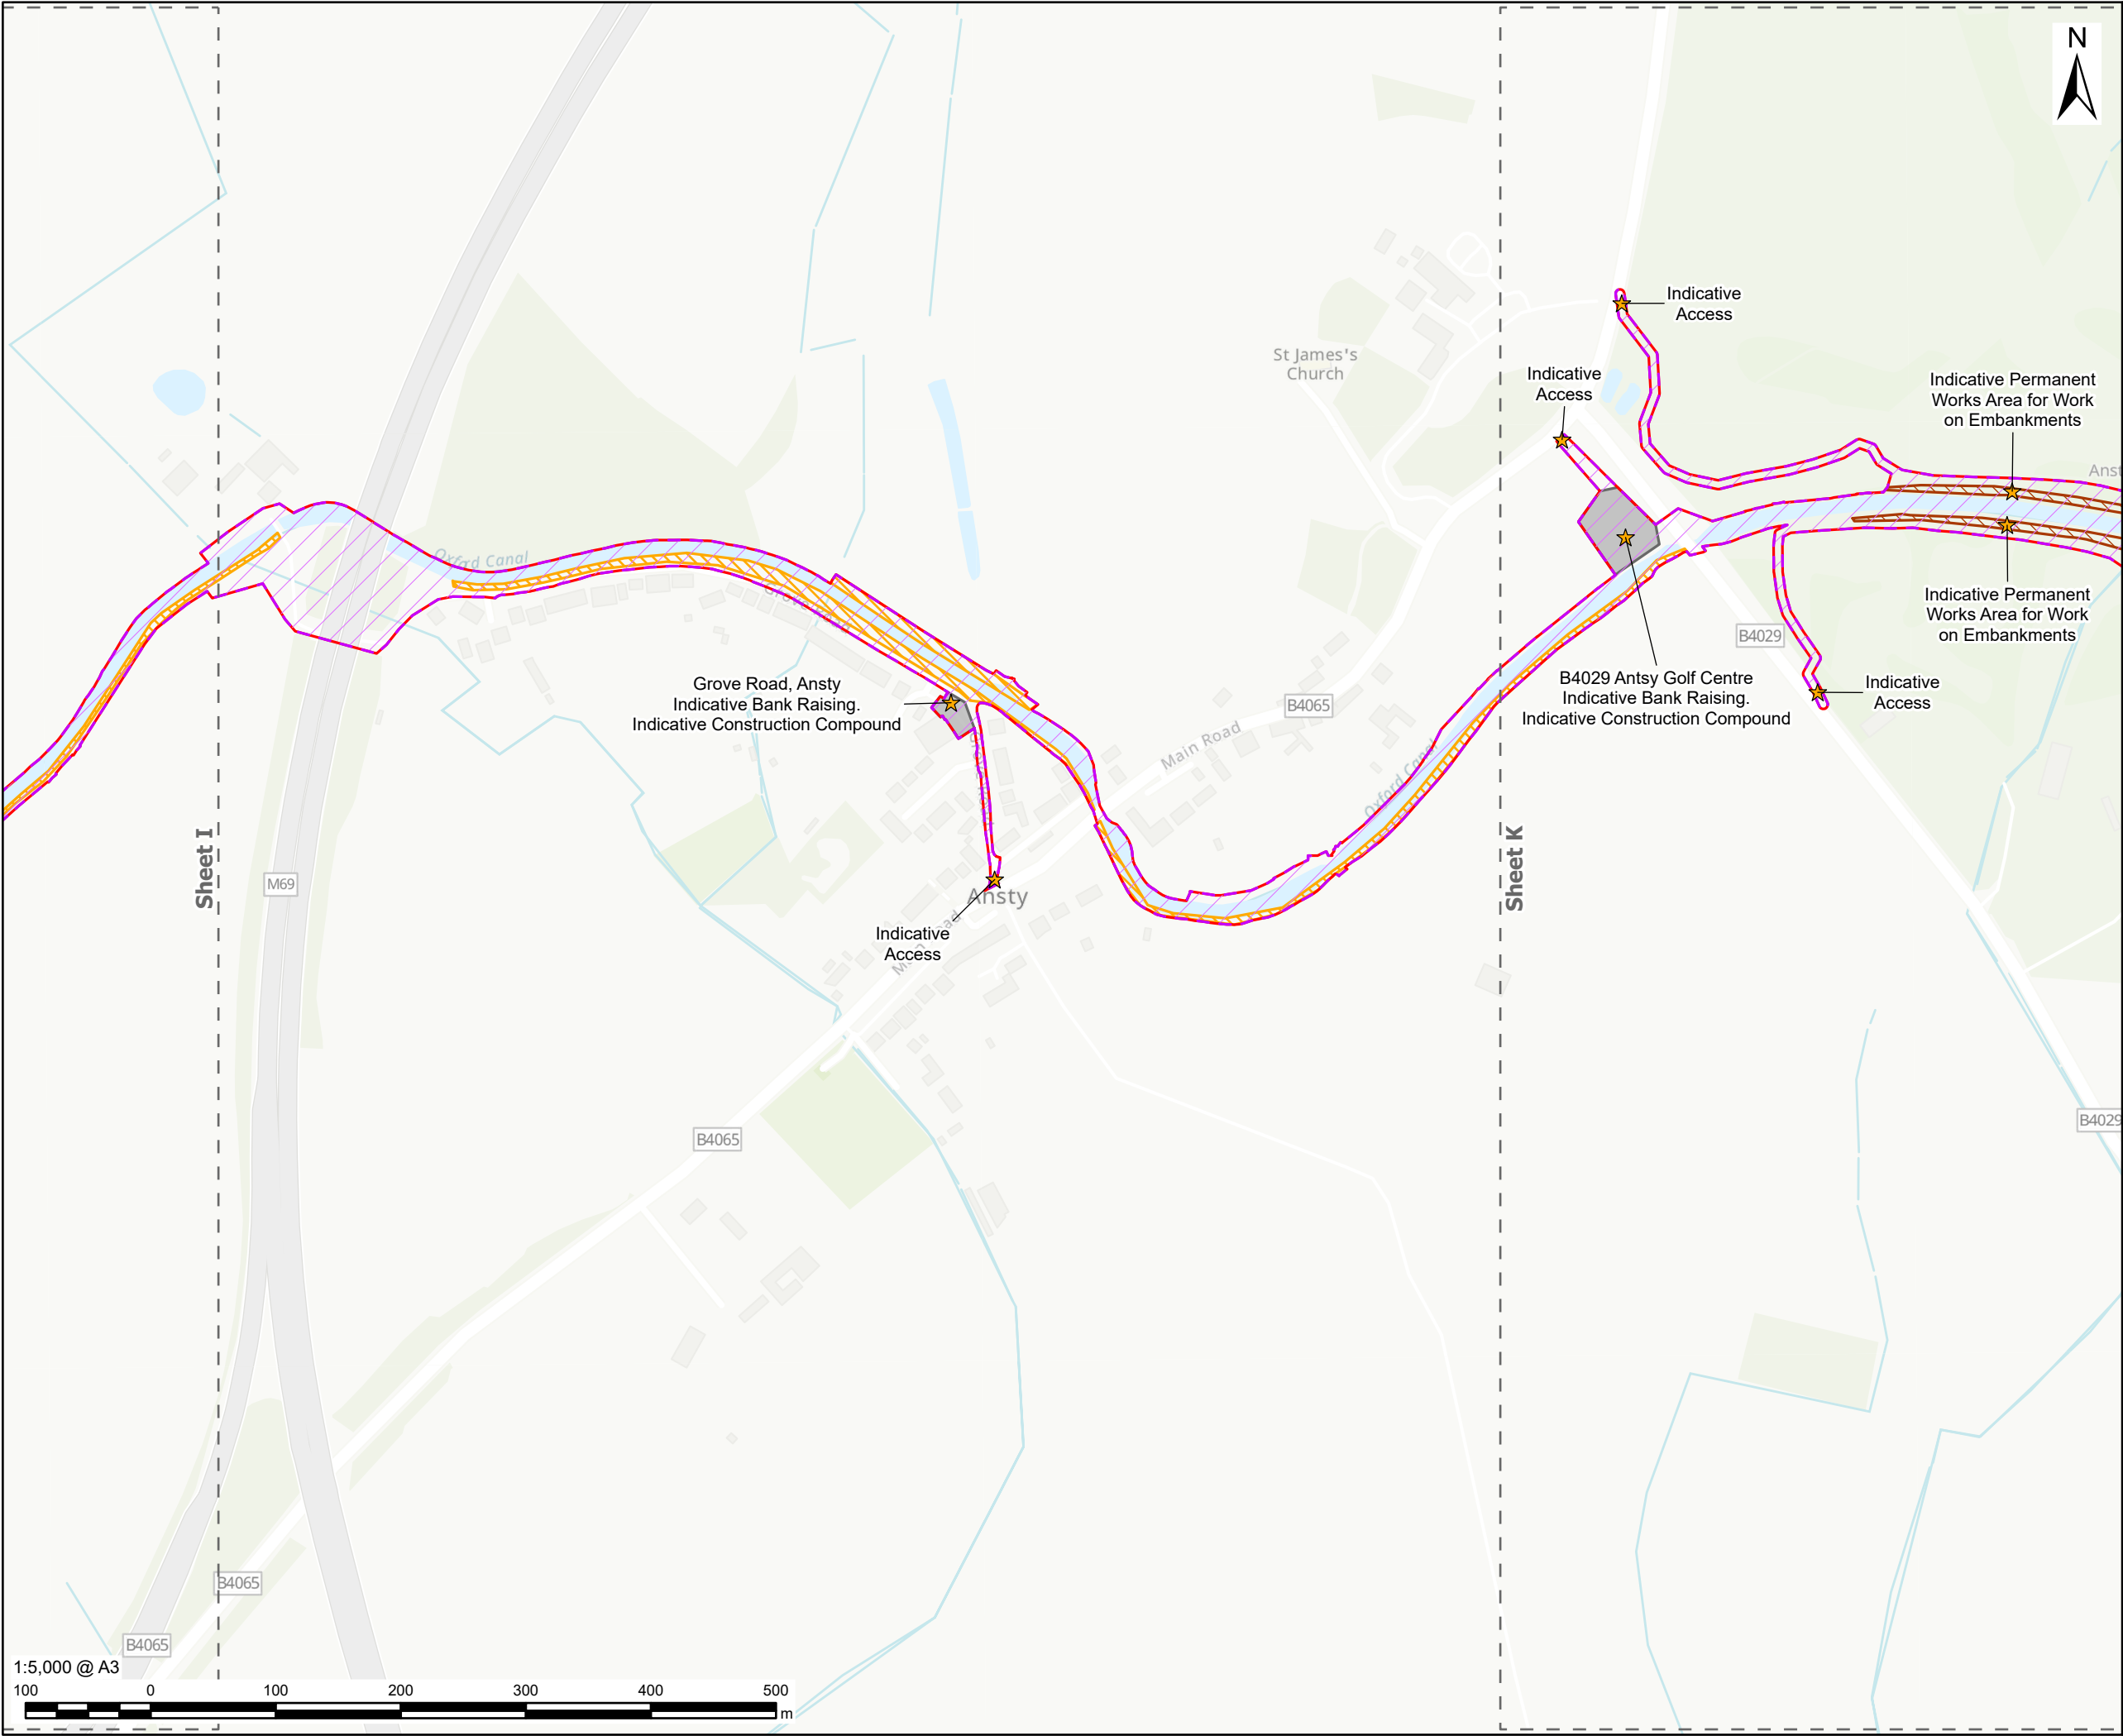

AECOM

PROJECT

Grand Union Canal Transfer

CLIENT

Affinity Water, Severn Trent Water and Canal & River Trust

CONSULTANT

AECOM Limited
Midpoint,
Alencon Link
Basingstoke, RG21 7PP
www.aecom.com

LEGEND

Part 2 - Indicative Work Area

Preliminary Order Limits

Sheet Extent

Indicative Work

Indicative Construction Compound

Indicative Permanent Works Area (Likely Maximum Extent)

Indicative Maximum Extent of Bank Raising

Temporary works may be required anywhere within the Indicative Work Area

NOTES

1. Reproduced from Ordnance Survey digital map data © Crown copyright and database rights 2025 OS 100025261.
2. Sources: Esri, TomTom, Garmin, FAO, NOAA, USGS, © OpenStreetMap contributors, and the GIS User Community
3. Contains OS data Crown Copyright and database right 2025.

ISSUE PURPOSE

FINAL

PROJECT NUMBER

60720432

FIGURE TITLE

Parts 2 & 3 Canal and Reservoir Works Indicative Layout Plans - Sheet J

FIGURE NUMBER

Figure 3-P2&3-1

This drawing has been prepared for the use of AECOM's client. It may not be used, modified, reproduced or relied upon by third parties, except as agreed by AECOM or as required by law. AECOM accepts no responsibility, and denies any liability whatsoever, to any party that uses or relies on this drawing without AECOM's express written consent. Do not scale this document. All measurements must be obtained from the stated dimensions.

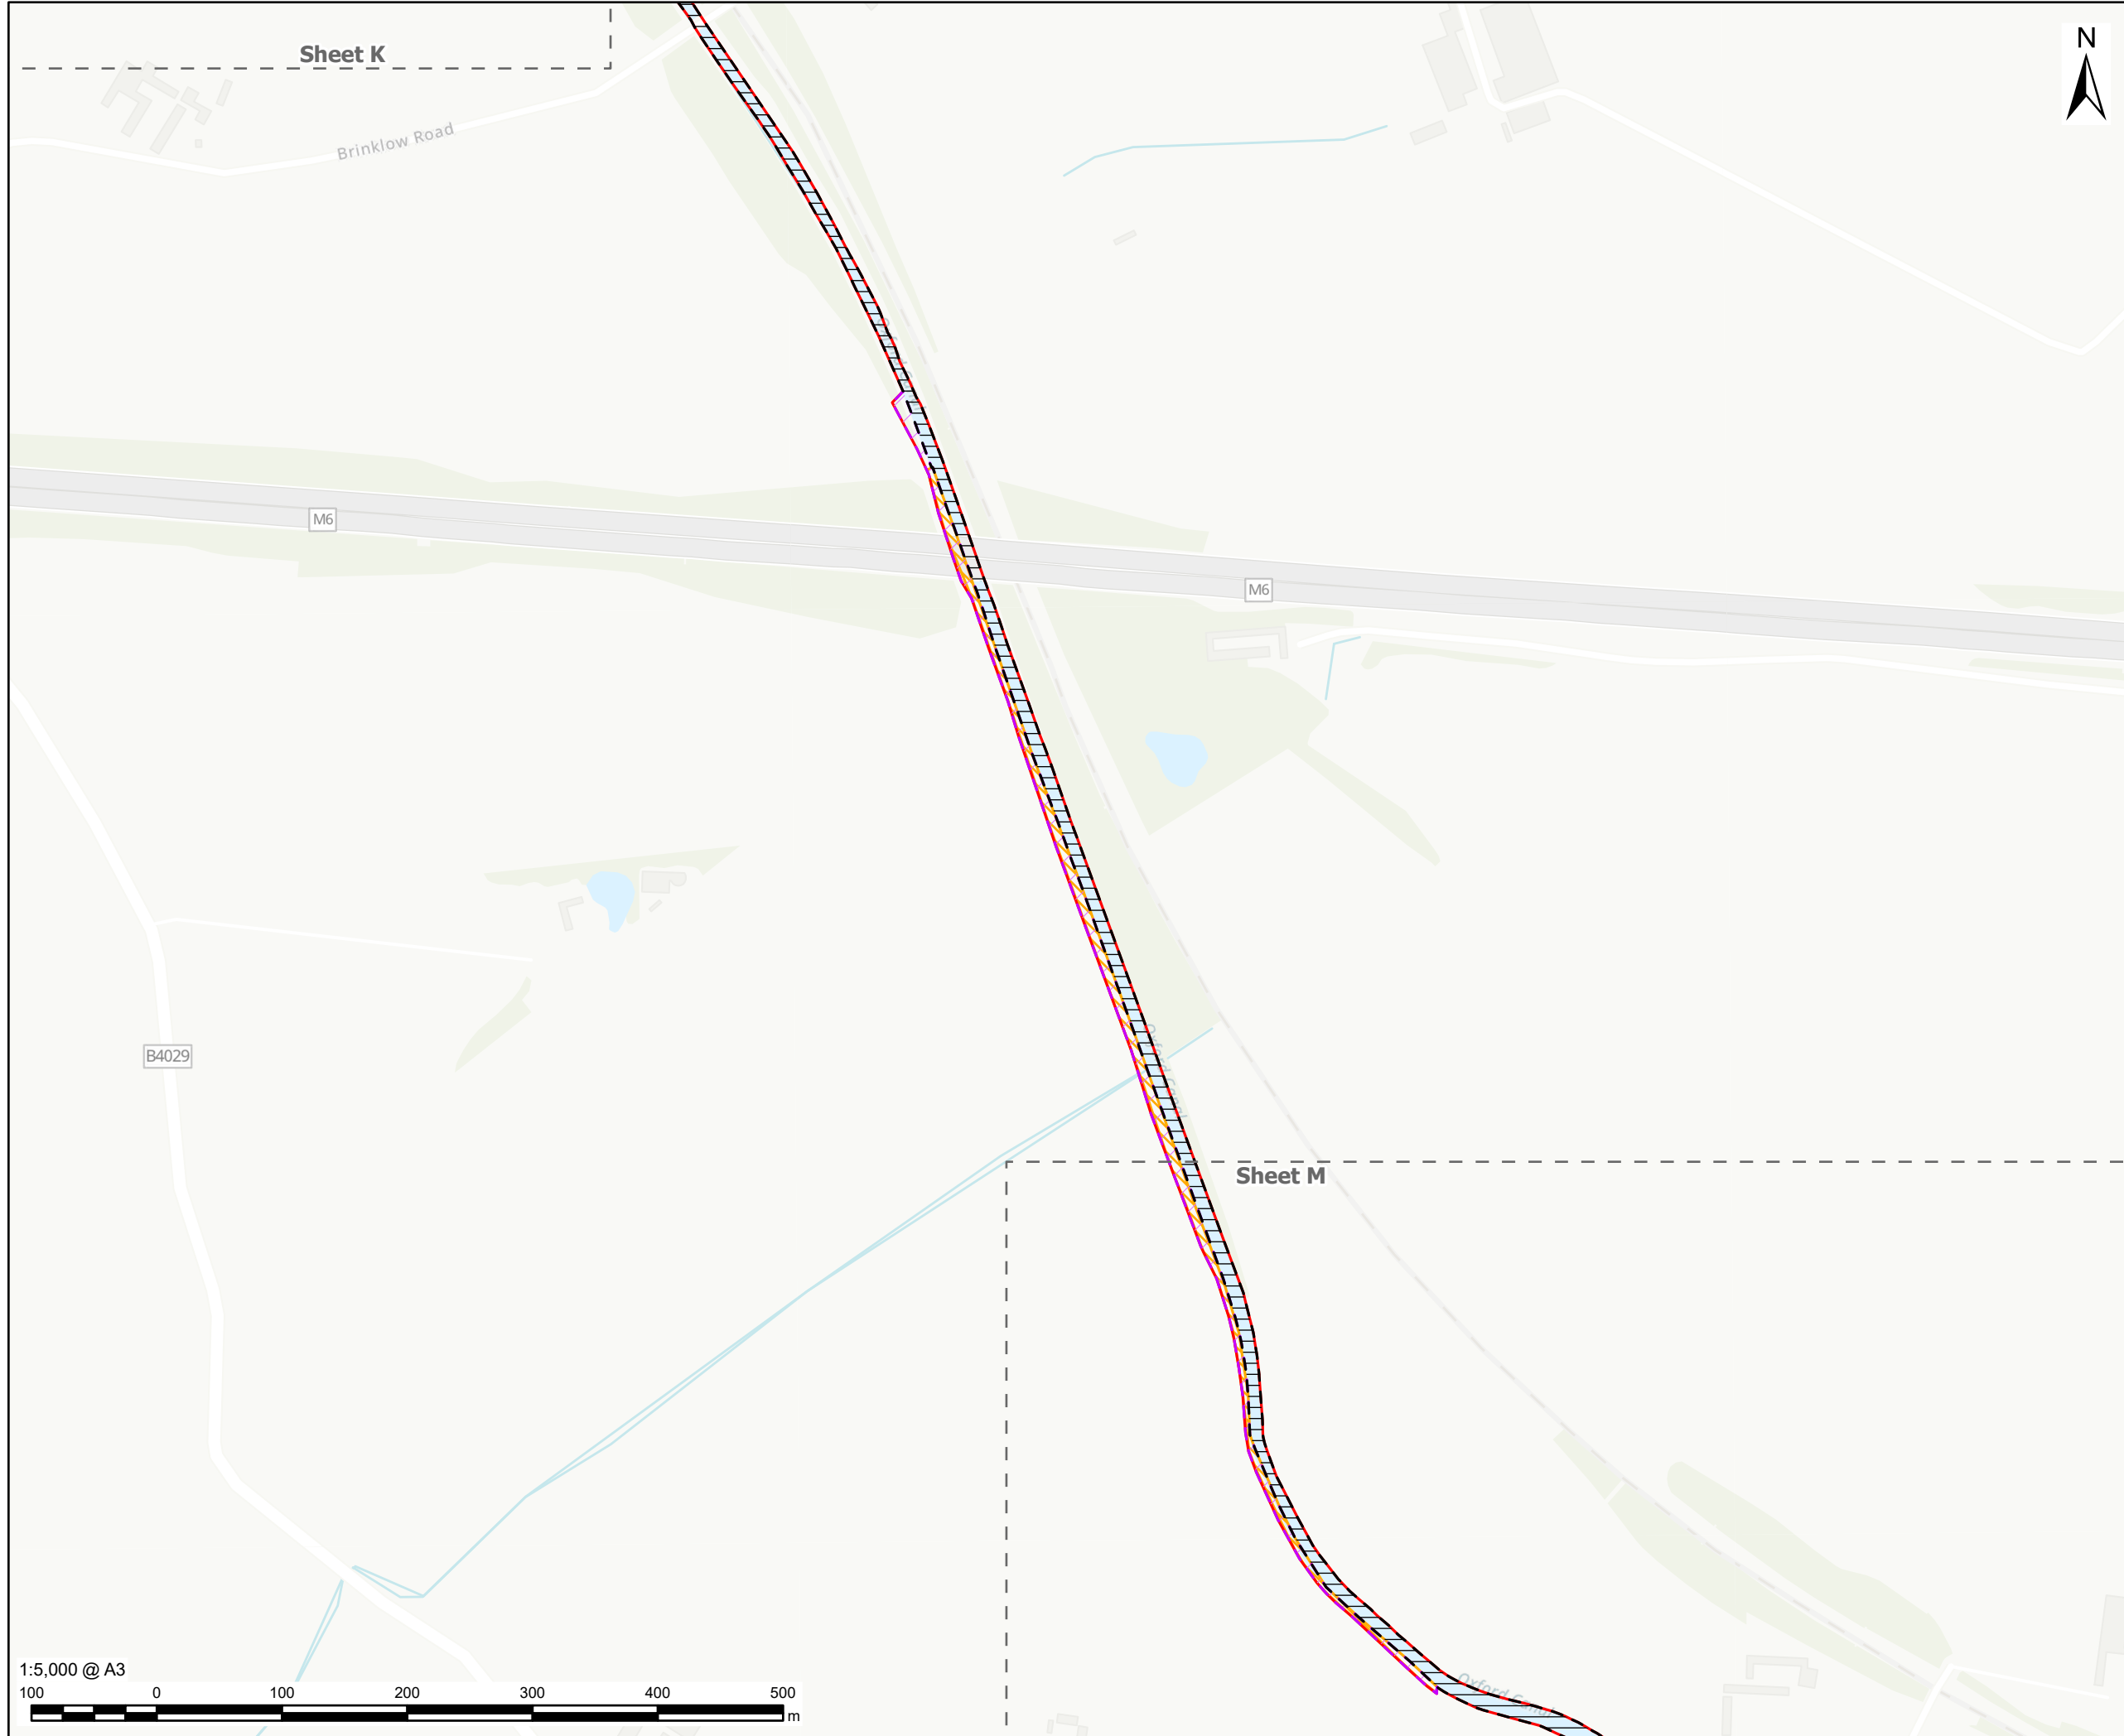


FIGURE NUMBER

Figure 3-P2&3-1

Filename: C:\Users\joanna.waters\AECOM\Affinity Water GUC GIS team - Affinity Water EIA Project\02_Maps\PEI_Report\Chapter_3_Proposed_Dev\Fig_3_P23_1_Part_2_Canal_System_Indicative_Layout_Plans.aprx

Revision: 0 Drawn: JW Checked: MAB Approved: AT Date: 2025-12-08



This drawing has been prepared for the use of AECOM's client. It may not be used, modified, reproduced or relied upon by third parties, except as agreed by AECOM or as required by law. AECOM accepts no responsibility, and denies any liability whatsoever, to any party that uses or relies on this drawing without AECOM's express written consent. Do not scale this document. All measurements must be obtained from the stated dimensions.

AECOM

PROJECT

 Grand Union Canal Transfer

CLIENT

Affinity Water, Severn Trent Water and Canal & River Trust

CONSULTANT

AECOM Limited
Midpoint,
Alencon Link
Basingstoke, RG21 7PP
www.aecom.com

LEGEND

 Part 2 - Indicative Work Area

 Part 2 - Indicative Non-Work Area

 Preliminary Order Limits

 Sheet Extent

Indicative Work

 Indicative Maximum Extent of Bank Raising

Temporary works may be required anywhere within the Indicative Work Area

NOTES

1. Reproduced from Ordnance Survey digital map data © Crown copyright and database rights 2025 OS 100025261.
2. Sources: Esri, TomTom, Garmin, FAO, NOAA, USGS, © OpenStreetMap contributors, and the GIS User Community
3. Contains OS data Crown Copyright and database right 2025.

ISSUE PURPOSE

FINAL

PROJECT NUMBER


60720432

FIGURE TITLE

Parts 2 & 3 Canal and Reservoir Works Indicative Layout Plans - Sheet L

FIGURE NUMBER

Figure 3-P2&3-1

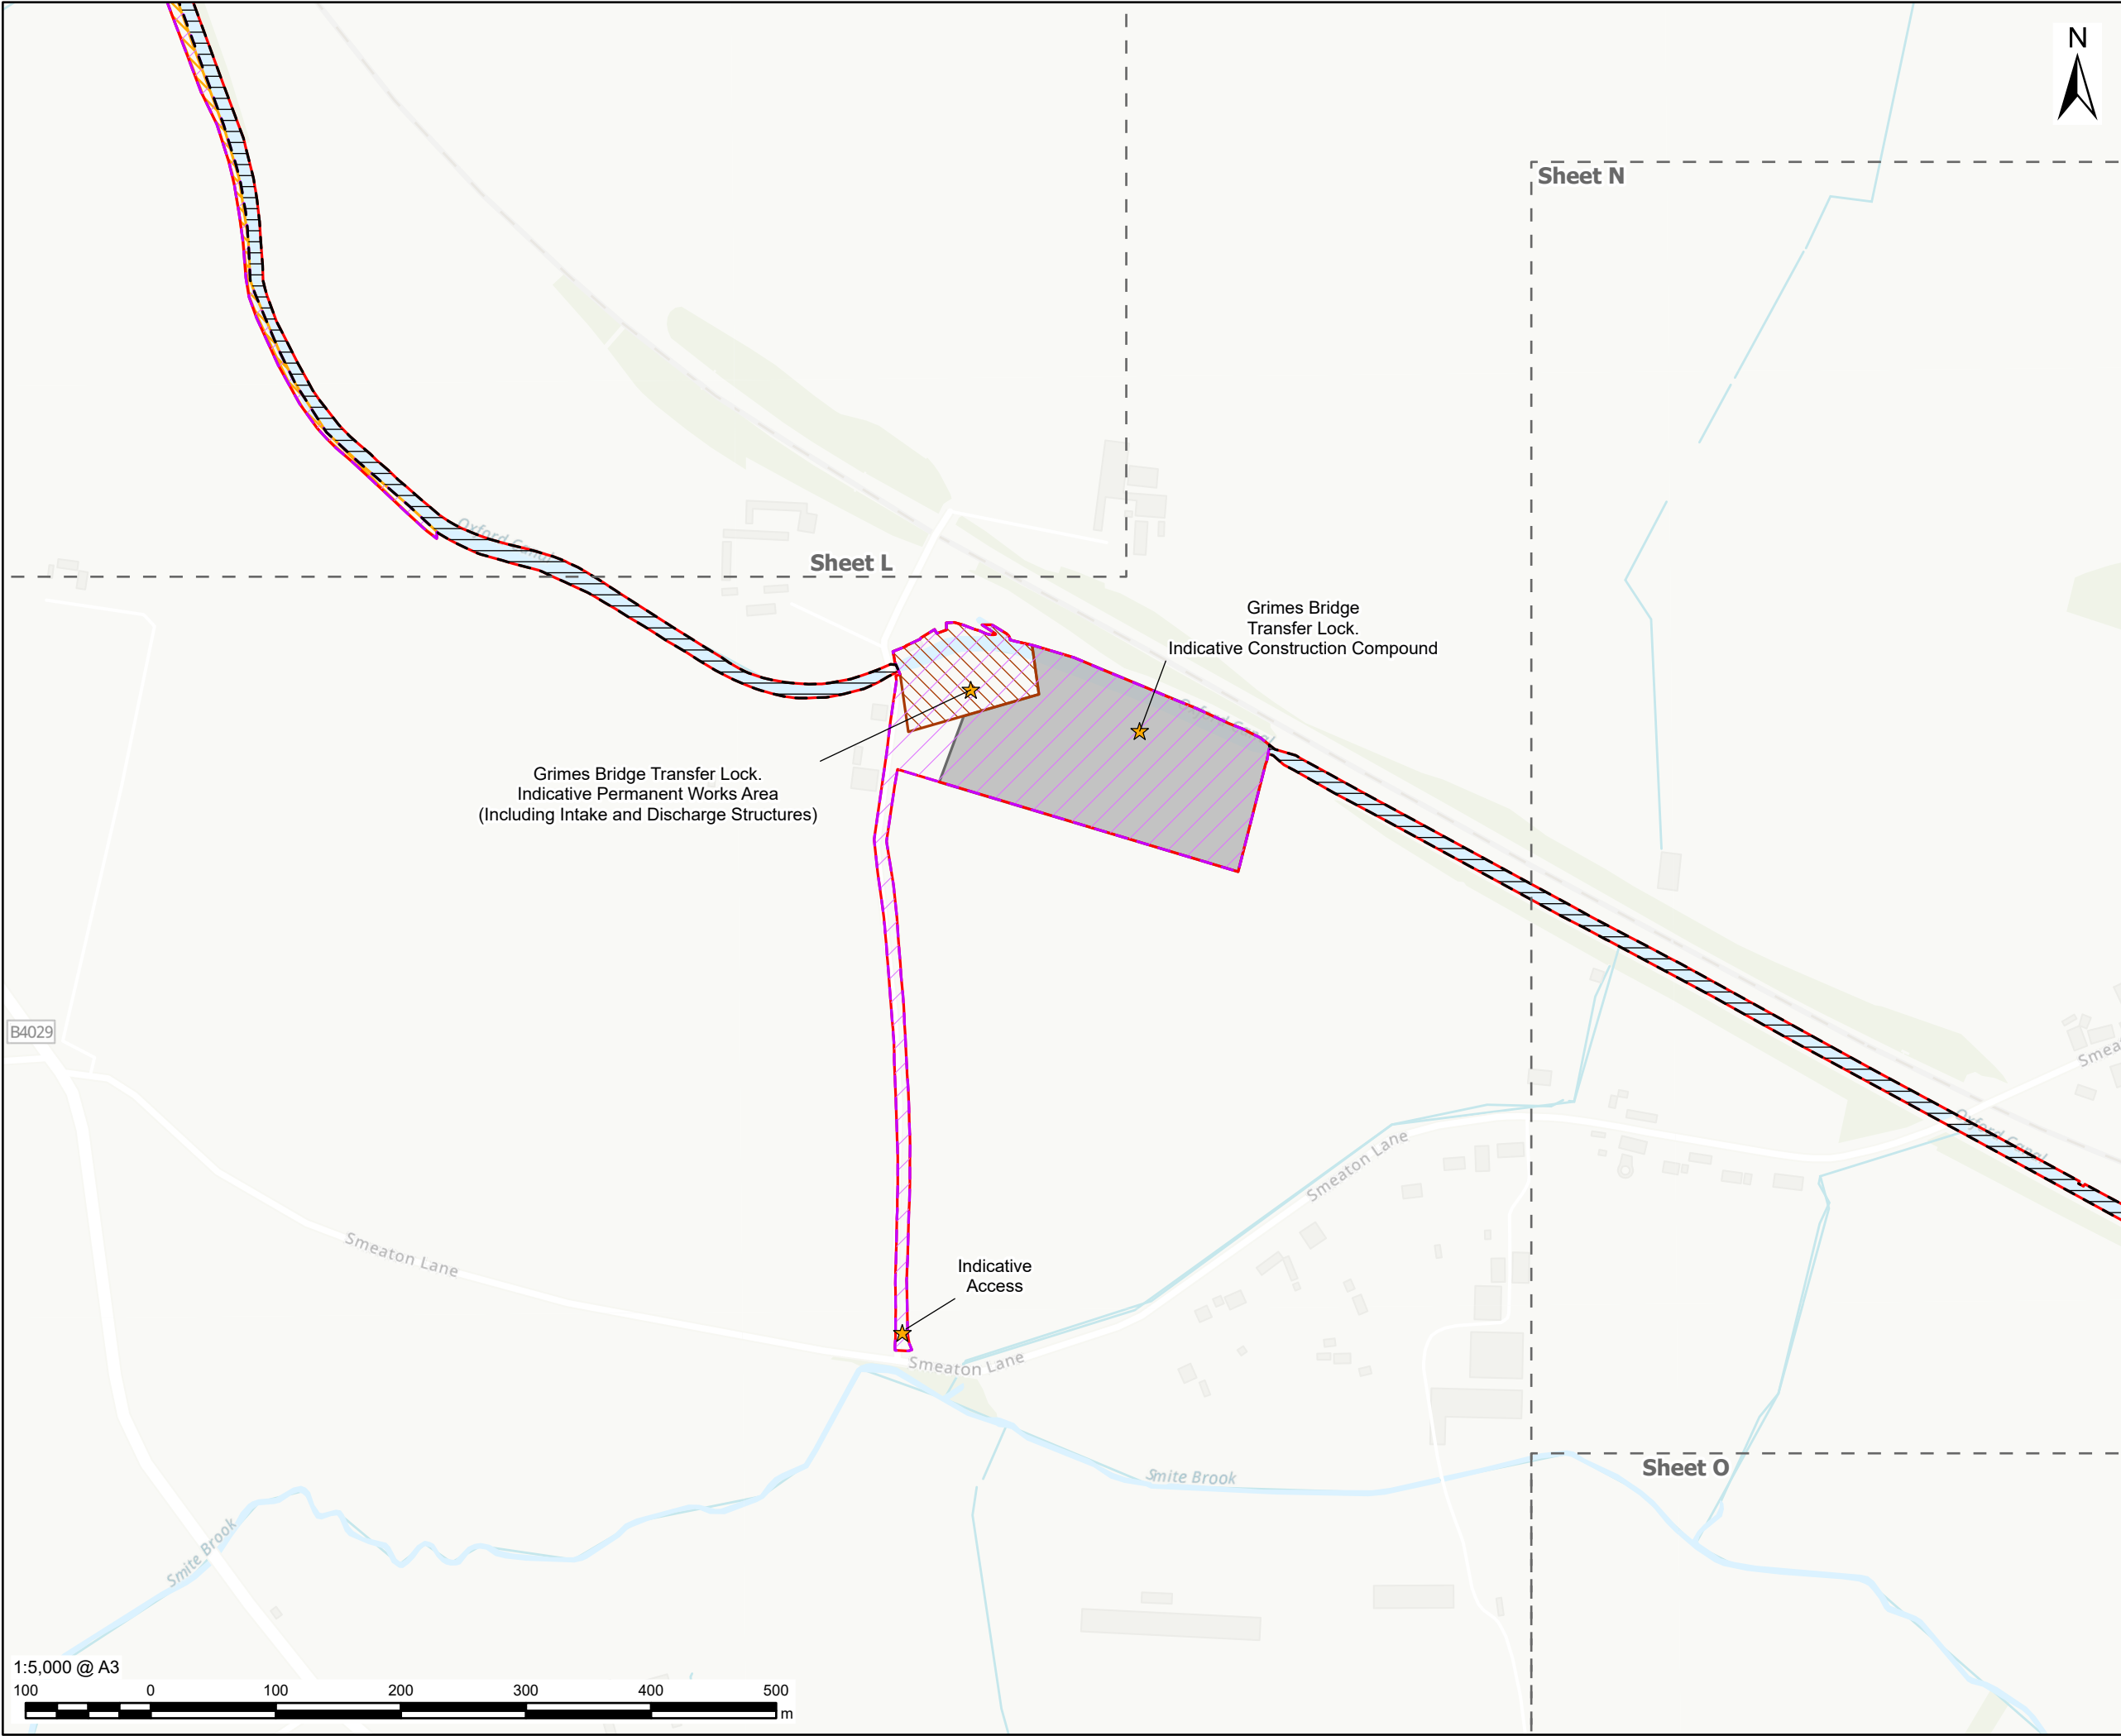

PROJECT

Grand Union
Canal Transfer

CLIENT

Affinity Water, Severn Trent Water
and Canal & River Trust

CONSULTANT

AECOM Limited
Midpoint,
Alencon Link
Basingstoke, RG21 7PP
www.aecom.com

LEGEND

Part 2 - Indicative Work Area

Part 2 - Indicative Non-Work Area

Preliminary Order Limits

Sheet Extent

Indicative Work

Indicative Construction Compound

Indicative Permanent Works Area
(Likely Maximum Extent)

Indicative Maximum Extent of Bank
Raising

Temporary works may be required
anywhere within the Indicative Work
Area

NOTES

1. Reproduced from Ordnance Survey digital map data © Crown copyright and database rights 2025 OS 100025261.

2. Sources: Esri, TomTom, Garmin, FAO, NOAA, USGS, © OpenStreetMap contributors, and the GIS User Community

3. Contains OS data Crown Copyright and database right 2025.

ISSUE PURPOSE

FINAL

PROJECT NUMBER

60720432


FIGURE TITLE

Parts 2 & 3 Canal and Reservoir Works
Indicative Layout Plans - Sheet M

FIGURE NUMBER

Figure 3-P2&3-1

This drawing has been prepared for the use of AECOM's client. It may not be used, modified, reproduced or relied upon by third parties, except as agreed by AECOM or as required by law. AECOM accepts no responsibility, and denies any liability whatsoever, to any party that uses or relies on this drawing without AECOM's express written consent. Do not scale this document. All measurements must be obtained from the stated dimensions.

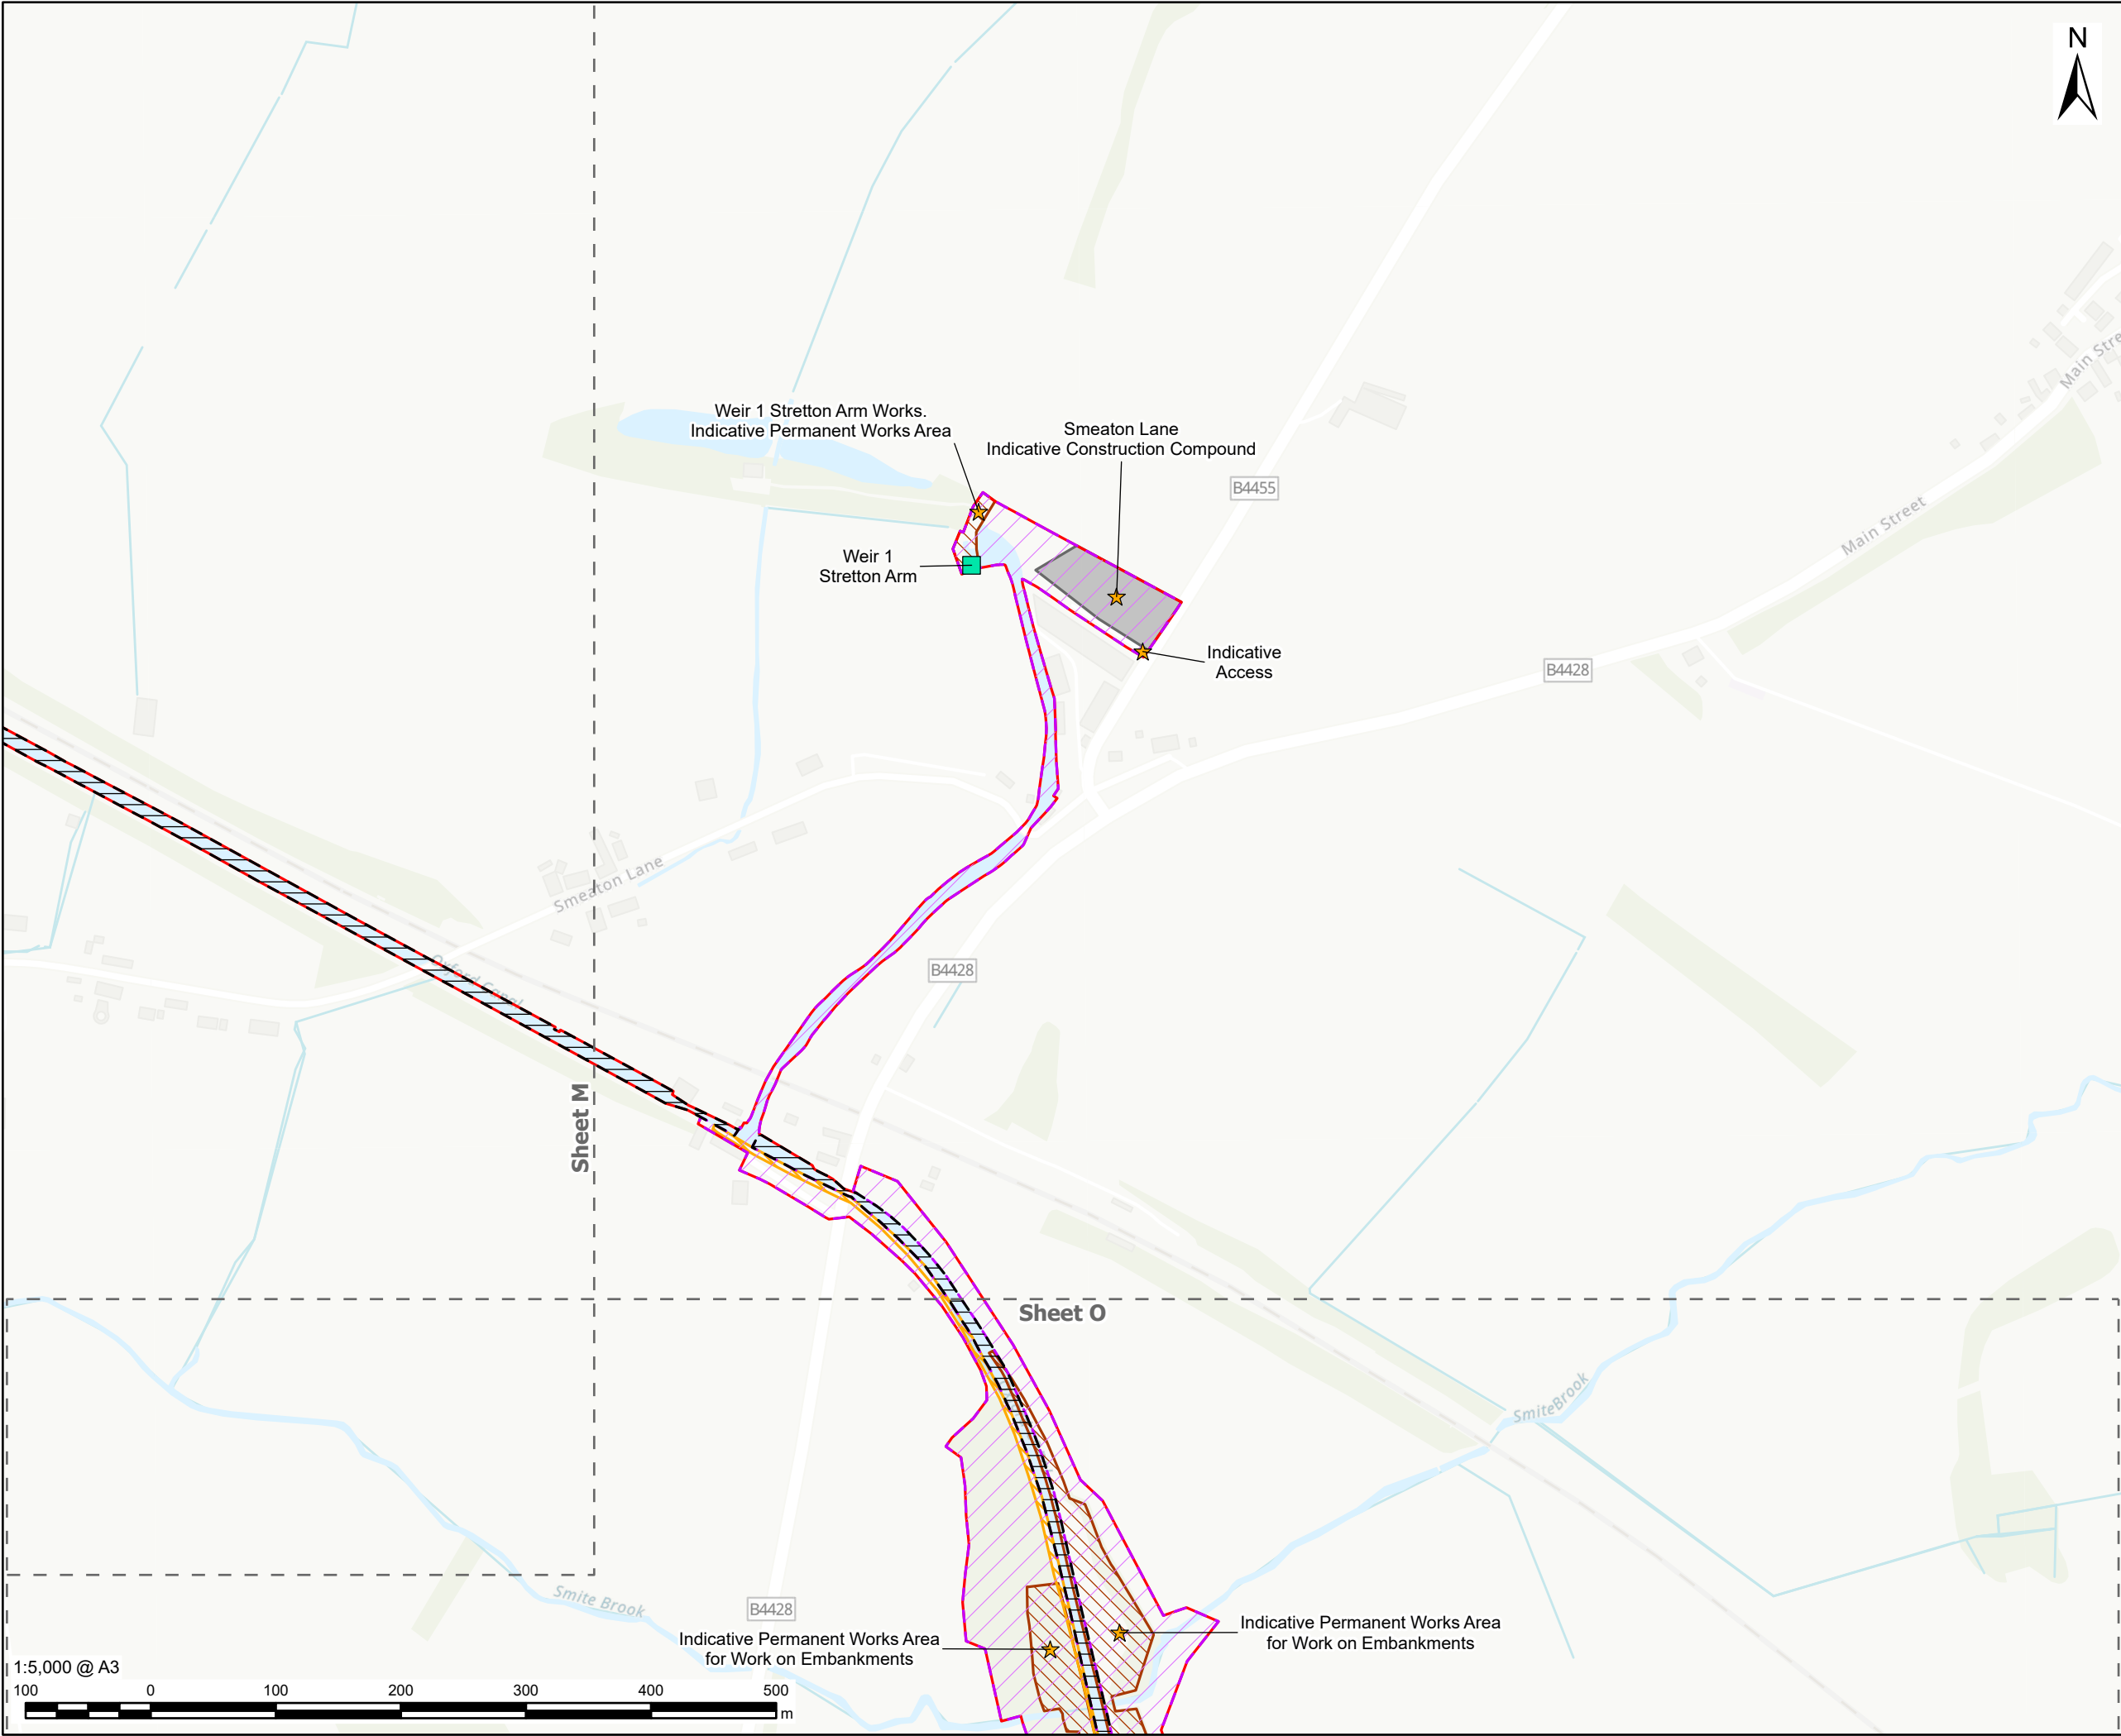

AECOM

PROJECT

Grand Union Canal Transfer

CLIENT

Affinity Water, Severn Trent Water and Canal & River Trust

CONSULTANT

AECOM Limited
Midpoint,
Alencon Link
Basingstoke, RG21 7PP
www.aecom.com

LEGEND

- Part 2 - Indicative Work Area
- Part 2 - Indicative Non-Work Area
- Preliminary Order Limits
- Sheet Extent

Indicative Work

- Weir Requiring Modification
- Indicative Construction Compound
- Indicative Permanent Works Area (Likely Maximum Extent)
- Indicative Maximum Extent of Bank Raising

Temporary works may be required anywhere within the Indicative Work Area

NOTES

- Reproduced from Ordnance Survey digital map data © Crown copyright and database rights 2025 OS 100025261.
- Sources: Esri, TomTom, Garmin, FAO, NOAA, USGS, © OpenStreetMap contributors, and the GIS User Community
- Contains OS data Crown Copyright and database right 2025.

ISSUE PURPOSE

FINAL

PROJECT NUMBER


60720432

FIGURE TITLE

Parts 2 & 3 Canal and Reservoir Works Indicative Layout Plans - Sheet N

FIGURE NUMBER

Figure 3-P2&3-1

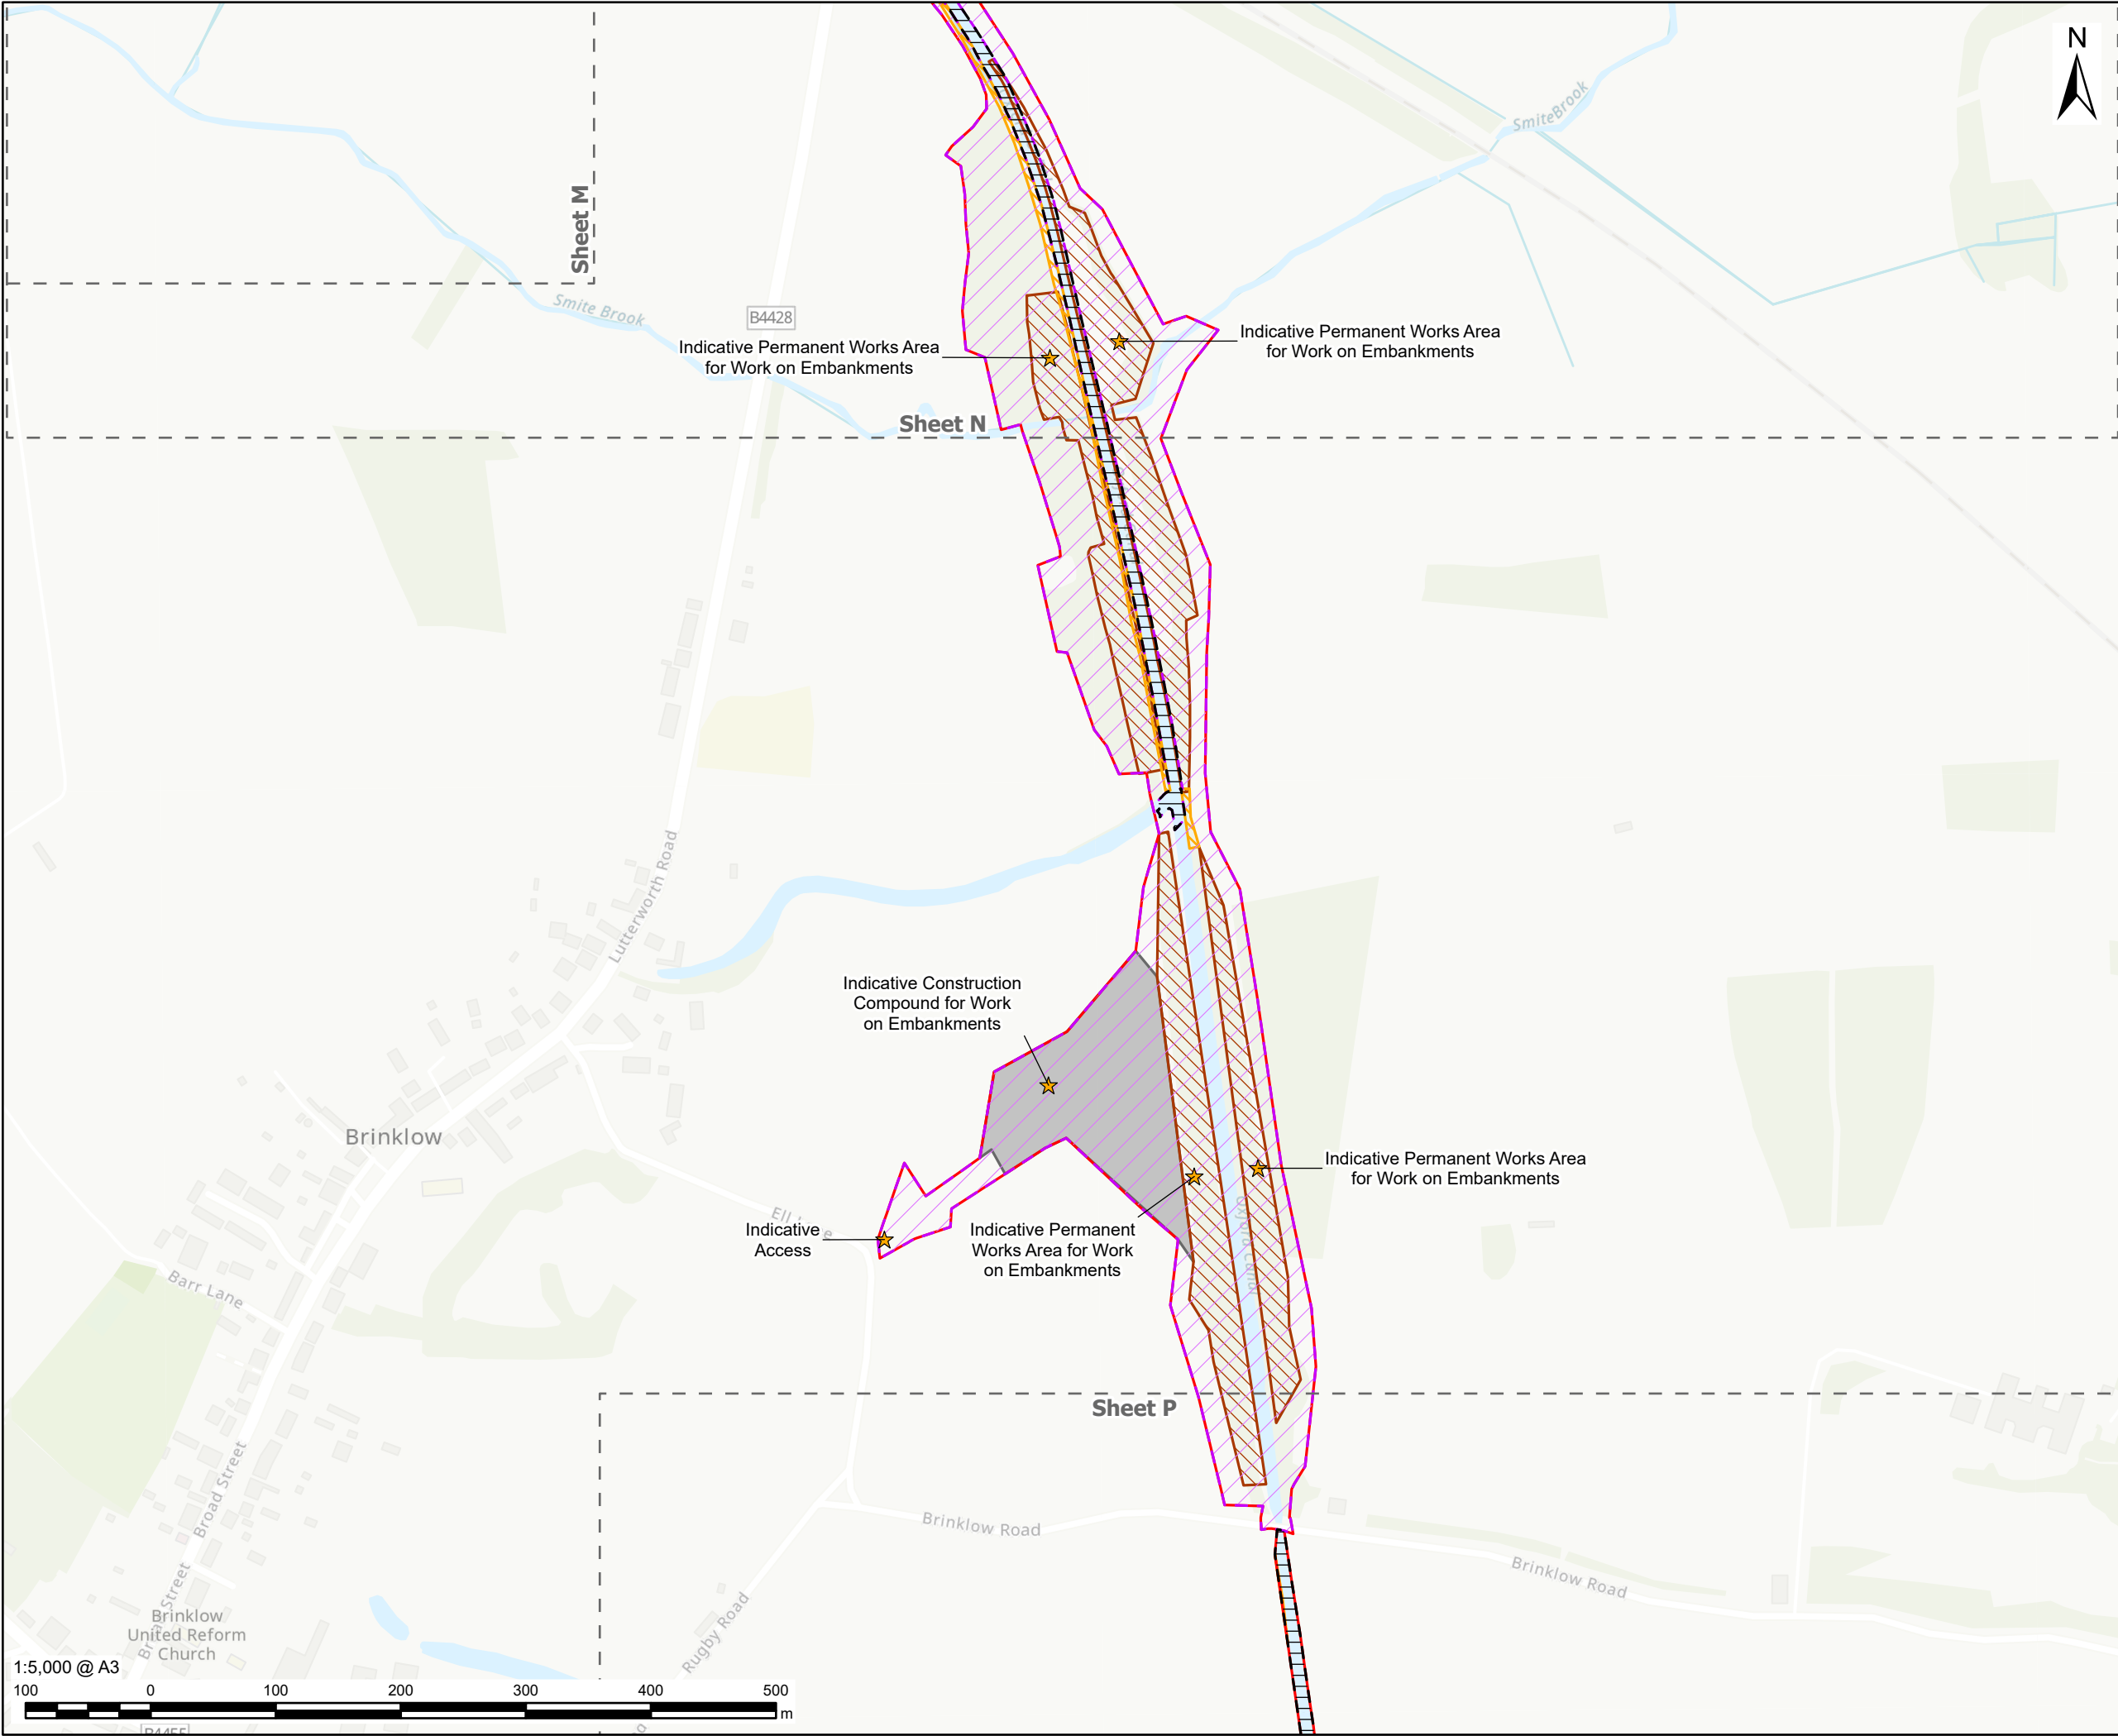

AECOM

PROJECT

Grand Union Canal Transfer

CLIENT

Affinity Water, Severn Trent Water and Canal & River Trust

CONSULTANT

AECOM Limited
Midpoint,
Alencon Link
Basingstoke, RG21 7PP
www.aecom.com

LEGEND

Part 2 - Indicative Work Area

Part 2 - Indicative Non-Work Area

Preliminary Order Limits

Sheet Extent

Indicative Work

Indicative Construction Compound

Indicative Permanent Works Area (Likely Maximum Extent)

Indicative Maximum Extent of Bank Raising

Temporary works may be required anywhere within the Indicative Work Area

NOTES

1. Reproduced from Ordnance Survey digital map data © Crown copyright and database rights 2025 OS 100025261.

2. Sources: Esri, TomTom, Garmin, FAO, NOAA, USGS, © OpenStreetMap contributors, and the GIS User Community

3. Contains OS data Crown Copyright and database right 2025.

ISSUE PURPOSE

FINAL

PROJECT NUMBER


60720432

FIGURE TITLE

Parts 2 & 3 Canal and Reservoir Works Indicative Layout Plans - Sheet O

FIGURE NUMBER

Figure 3-P2&3-1

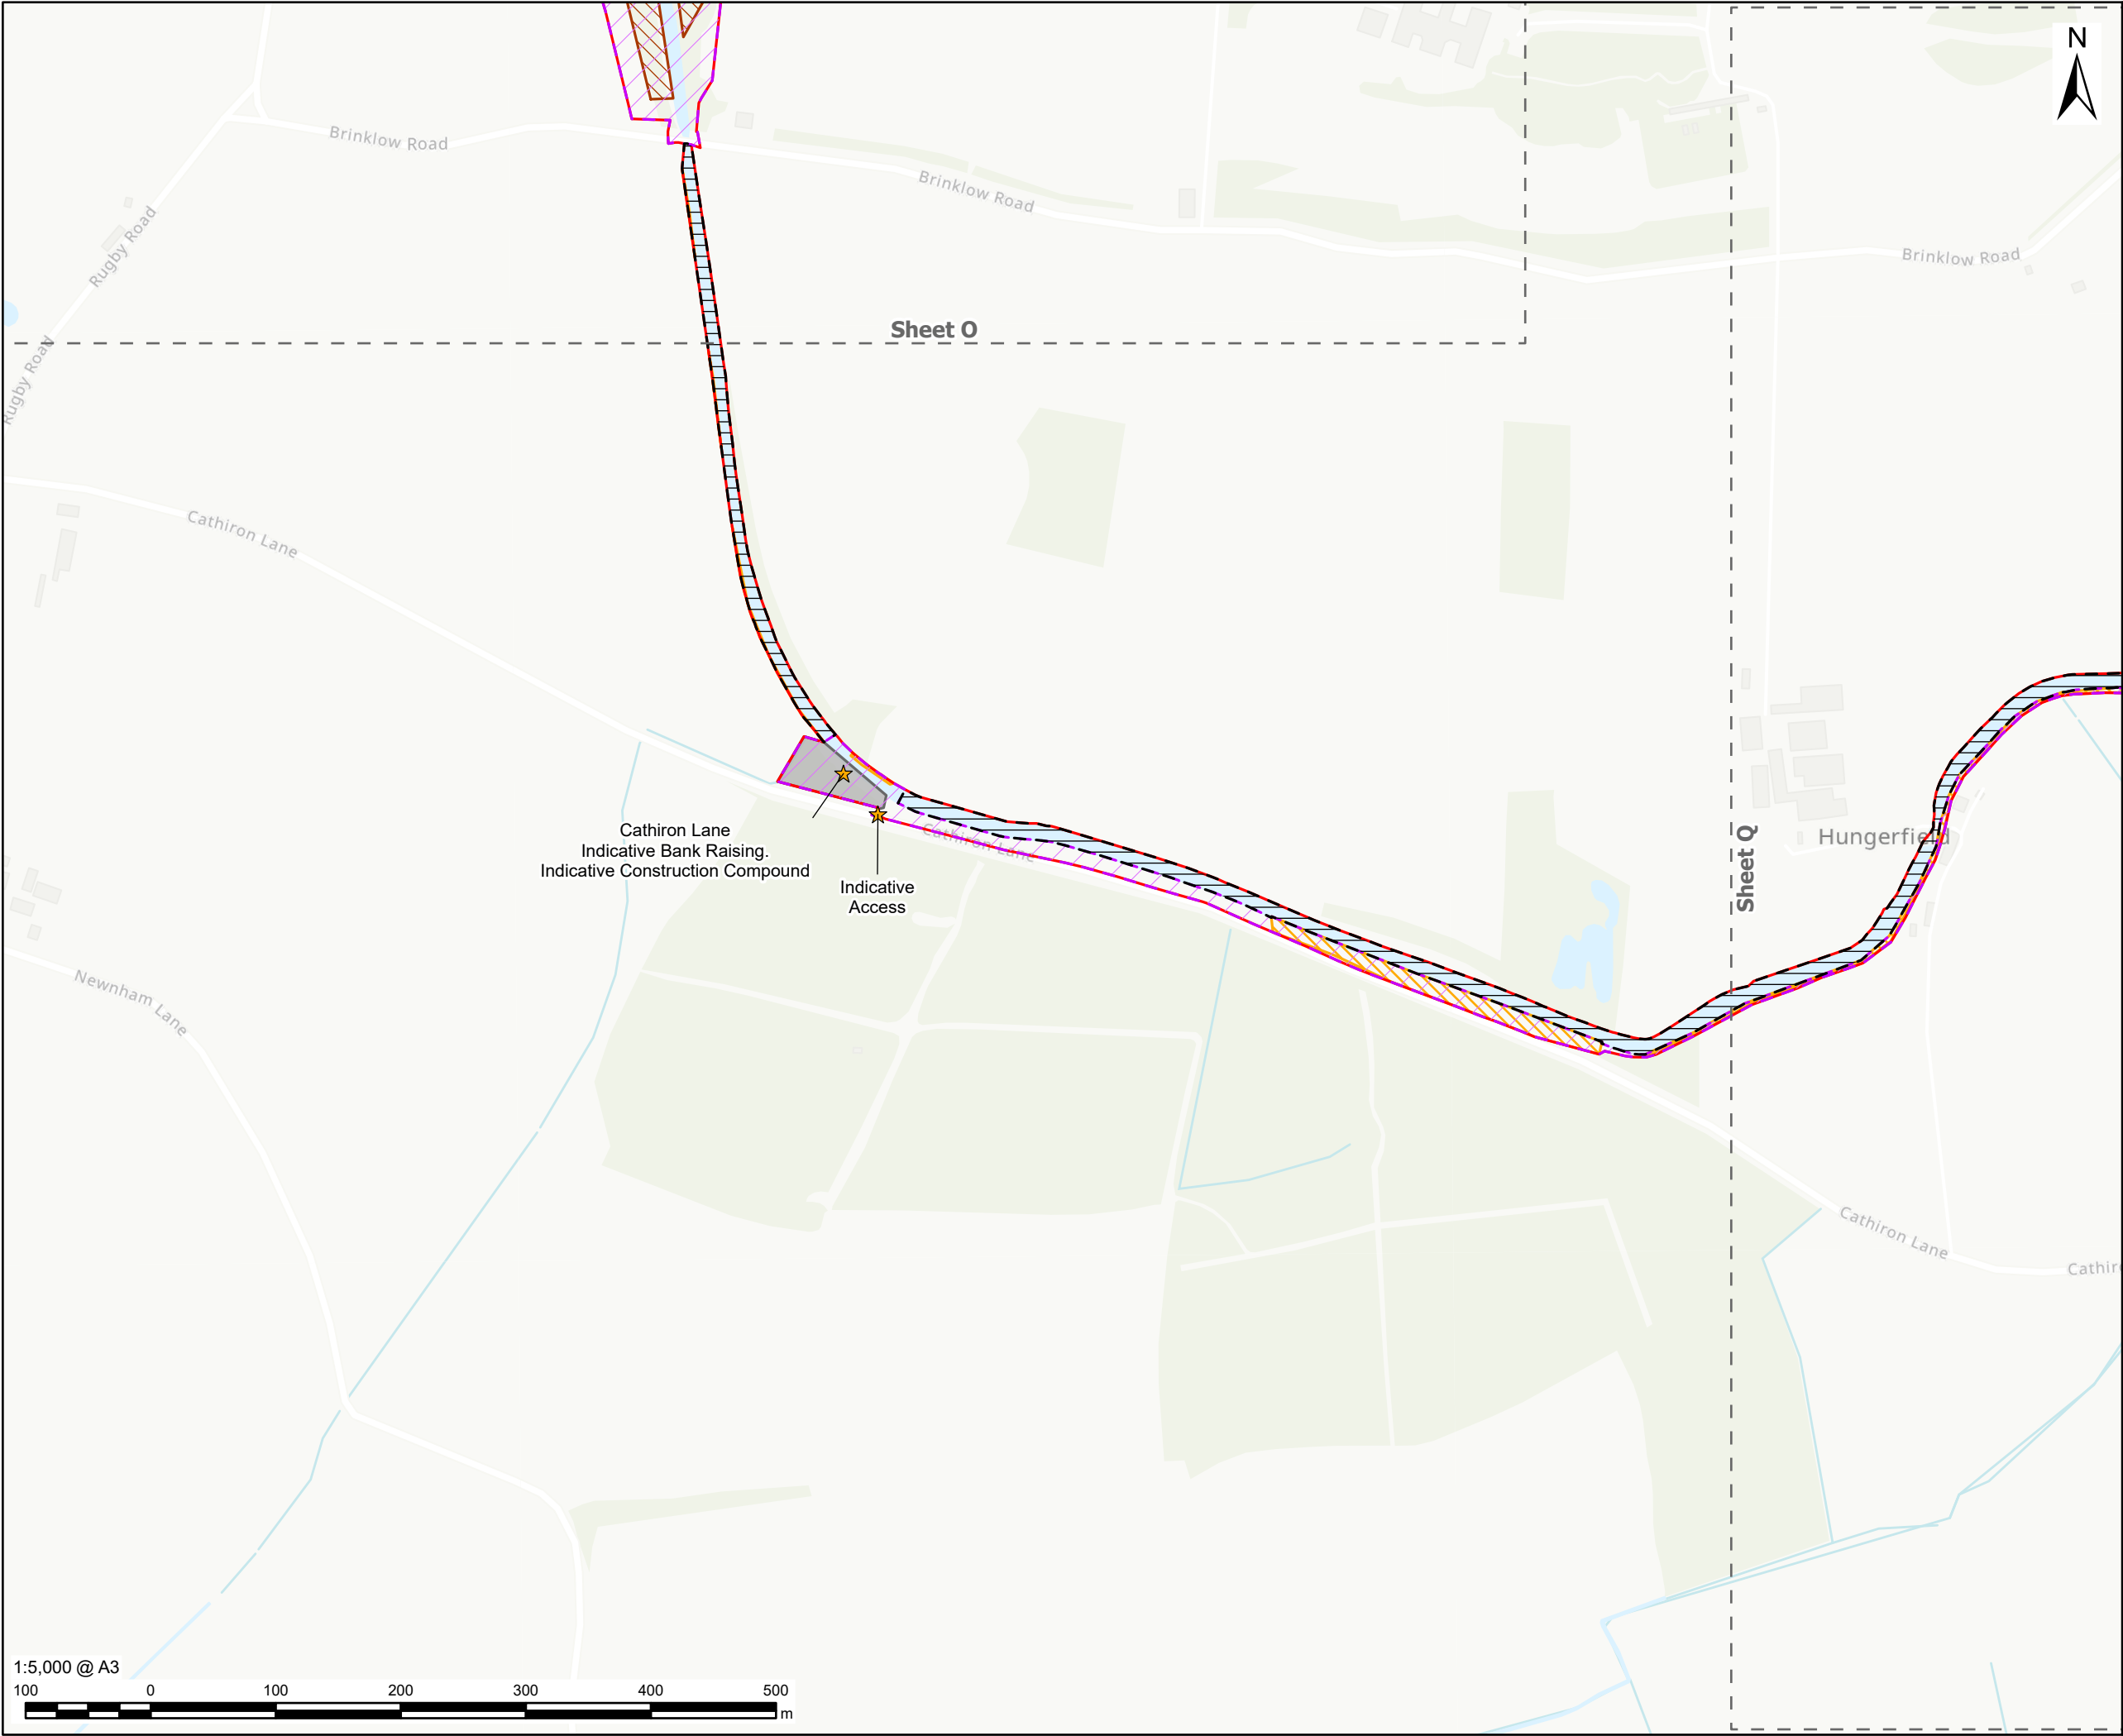

PROJECT

CLIENT

Affinity Water, Severn Trent Water and Canal & River Trust

CONSULTANT

AECOM Limited
Midpoint,
Alencon Link
Basingstoke, RG21 7PP
www.aecom.com

LEGEND

Part 2 - Indicative Work Area

Part 2 - Indicative Non-Work Area

Preliminary Order Limits

Sheet Extent

Indicative Work

Indicative Construction Compound

Indicative Permanent Works Area (Likely Maximum Extent)

Indicative Maximum Extent of Bank Raising

Temporary works may be required anywhere within the Indicative Work Area

NOTES

1. Reproduced from Ordnance Survey digital map data © Crown copyright and database rights 2025 OS 100025261.

2. Sources: Esri, TomTom, Garmin, FAO, NOAA, USGS, © OpenStreetMap contributors, and the GIS User Community

3. Contains OS data Crown Copyright and database right 2025.

ISSUE PURPOSE

FINAL

PROJECT NUMBER


60720432

FIGURE TITLE

Parts 2 & 3 Canal and Reservoir Works Indicative Layout Plans - Sheet P

FIGURE NUMBER

Figure 3-P2&3-1

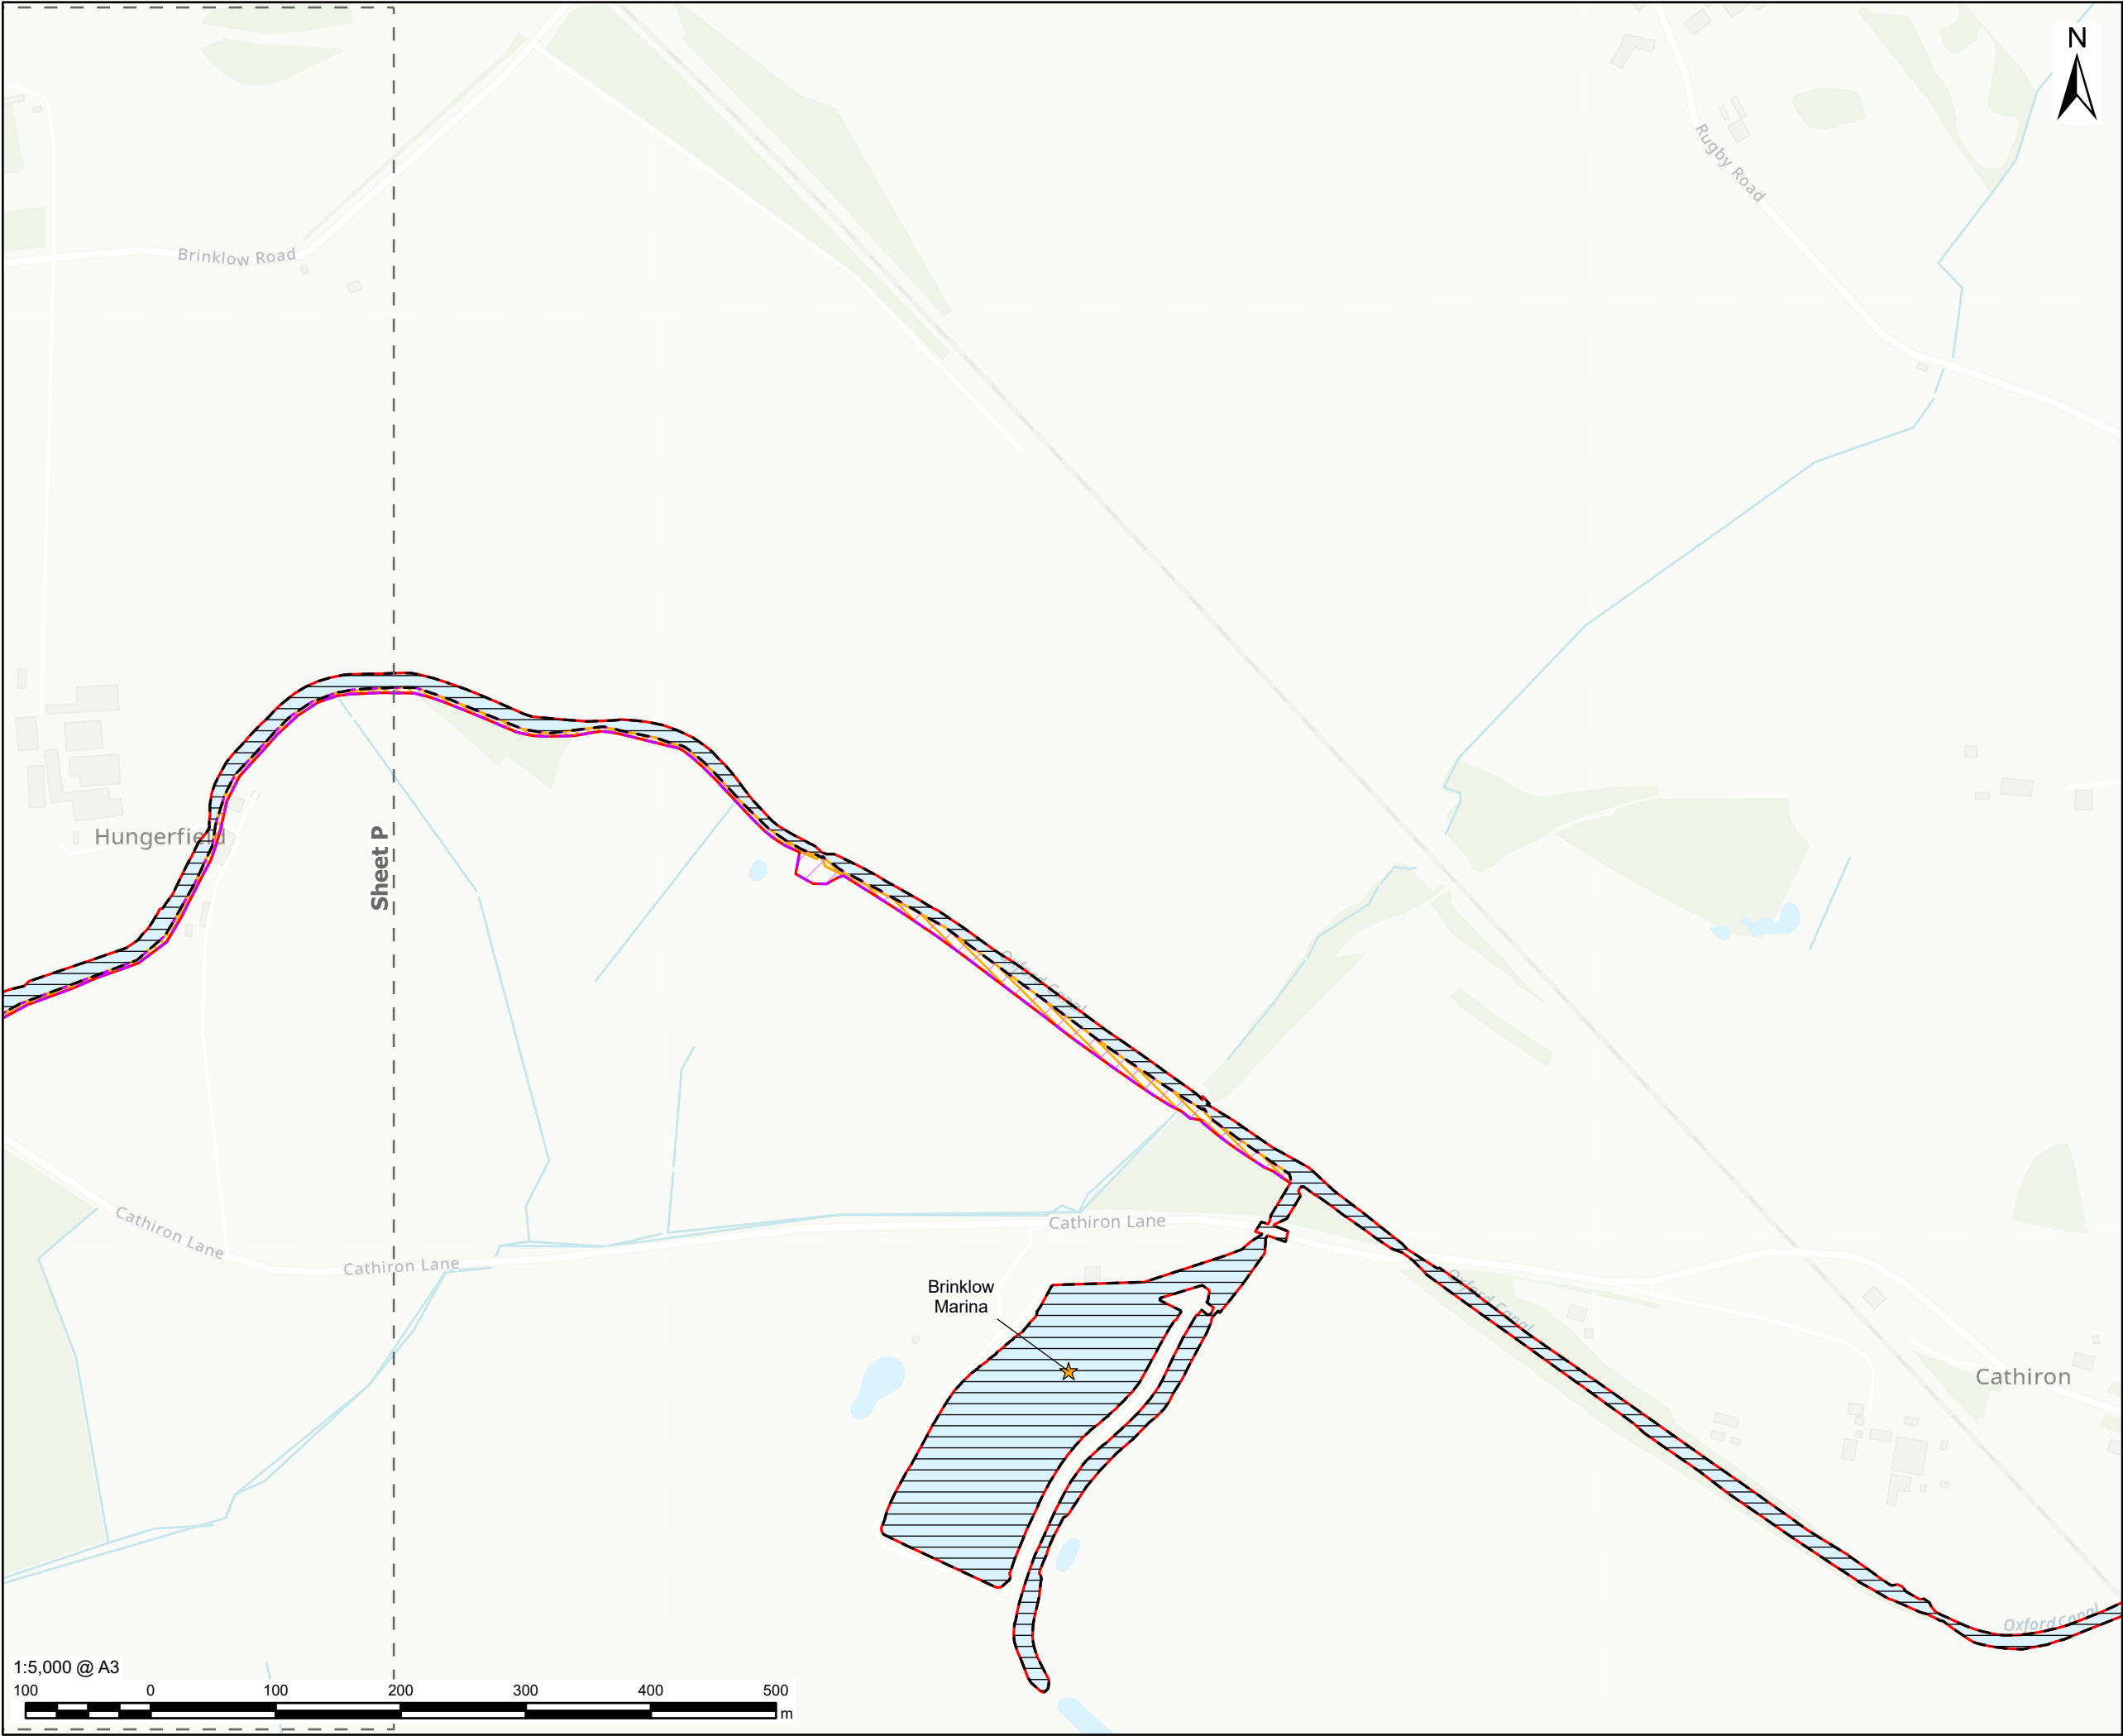

This drawing has been prepared for the use of AECOM's client. It may not be used, modified, reproduced or relied upon by third parties, except as agreed by AECOM or as required by law. AECOM accepts no responsibility, and denies any liability whatsoever, to any party that uses or relies on this drawing without AECOM's express written consent. Do not scale this document. All measurements must be obtained from the stated dimensions.

PROJECT

CLIENT

Affinity Water, Severn Trent Water and Canal & River Trust

CONSULTANT

AECOM Limited
Midpoint,
Alencon Link
Basingstoke, RG21 7PP
www.aecom.com

LEGEND

Part 2 - Indicative Work Area

Part 2 - Indicative Non-Work Area

Preliminary Order Limits

Sheet Extent

Indicative Work

Indicative Maximum Extent of Bank Raising

Temporary works may be required anywhere within the Indicative Work Area

NOTES

1. Reproduced from Ordnance Survey digital map data © Crown copyright and database rights 2025 OS 100025261.

2. Sources: Esri, TomTom, Garmin, FAO, NOAA, USGS, © OpenStreetMap contributors, and the GIS User Community

3. Contains OS data Crown Copyright and database right 2025.

ISSUE PURPOSE

FINAL

PROJECT NUMBER


60720432

FIGURE TITLE

Parts 2 & 3 Canal and Reservoir Works Indicative Layout Plans - Sheet Q

FIGURE NUMBER

Figure 3-P2&3-1

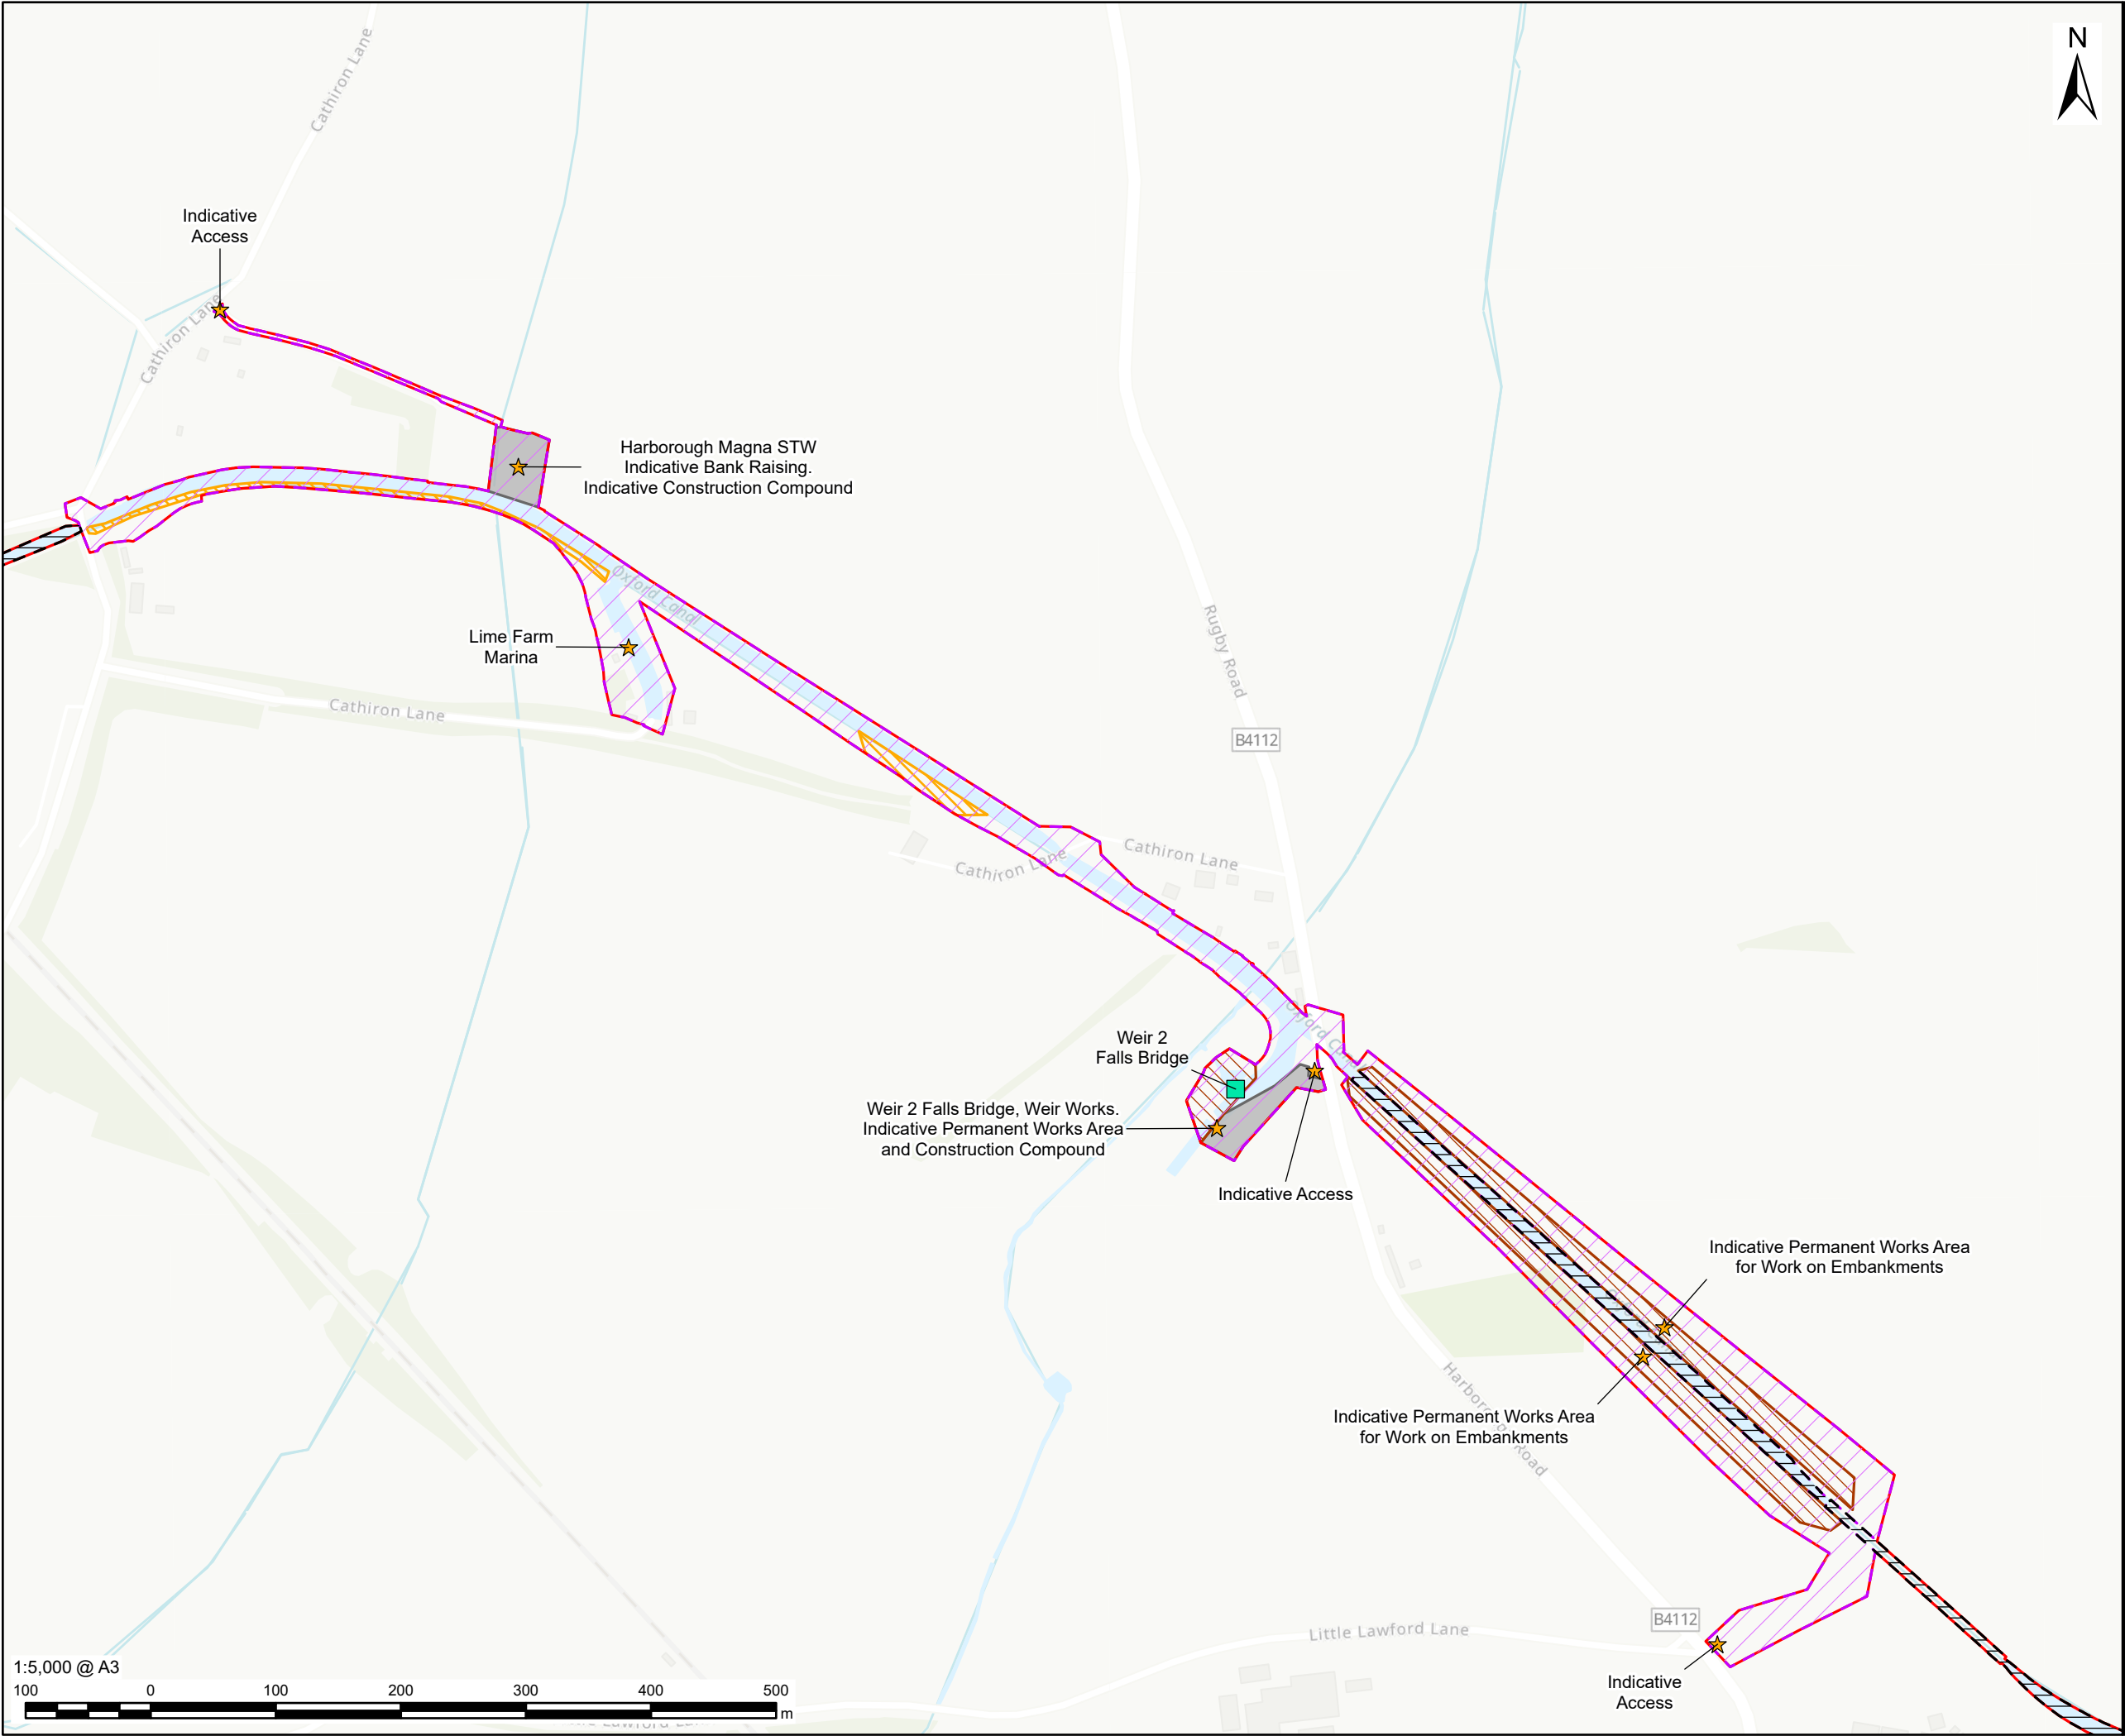

AECOM

PROJECT

 Grand Union
Canal Transfer

CLIENT

Affinity Water, Severn Trent Water
and Canal & River Trust

CONSULTANT

AECOM Limited
Midpoint,
Alencon Link
Basingstoke, RG21 7PP
www.aecom.com

LEGEND

-  Part 2 - Indicative Work Area
-  Part 2 - Indicative Non-Work Area
-  Preliminary Order Limits

Indicative Work

-  Weir Requiring Modification
-  Indicative Construction Compound
-  Indicative Permanent Works Area
(Likely Maximum Extent)
-  Indicative Maximum Extent of Bank
Raising

Temporary works may be required
anywhere within the Indicative Work
Area

NOTES

1. Reproduced from Ordnance Survey digital map data © Crown copyright and database rights 2025 OS 100025261.
2. Sources: Esri, TomTom, Garmin, FAO, NOAA, USGS, © OpenStreetMap contributors, and the GIS User Community
3. Contains OS data Crown Copyright and database right 2025.

ISSUE PURPOSE

FINAL

PROJECT NUMBER

60720432


FIGURE TITLE

Parts 2 & 3 Canal and Reservoir Works
Indicative Layout Plans - Sheet R

FIGURE NUMBER

Figure 3-P2&3-1

This drawing has been prepared for the use of AECOM's client. It may not be used, modified, reproduced or relied upon by third parties, except as agreed by AECOM or as required by law. AECOM accepts no responsibility, and denies any liability whatsoever, to any party that uses or relies on this drawing without AECOM's express written consent. Do not scale this document. All measurements must be obtained from the stated dimensions.

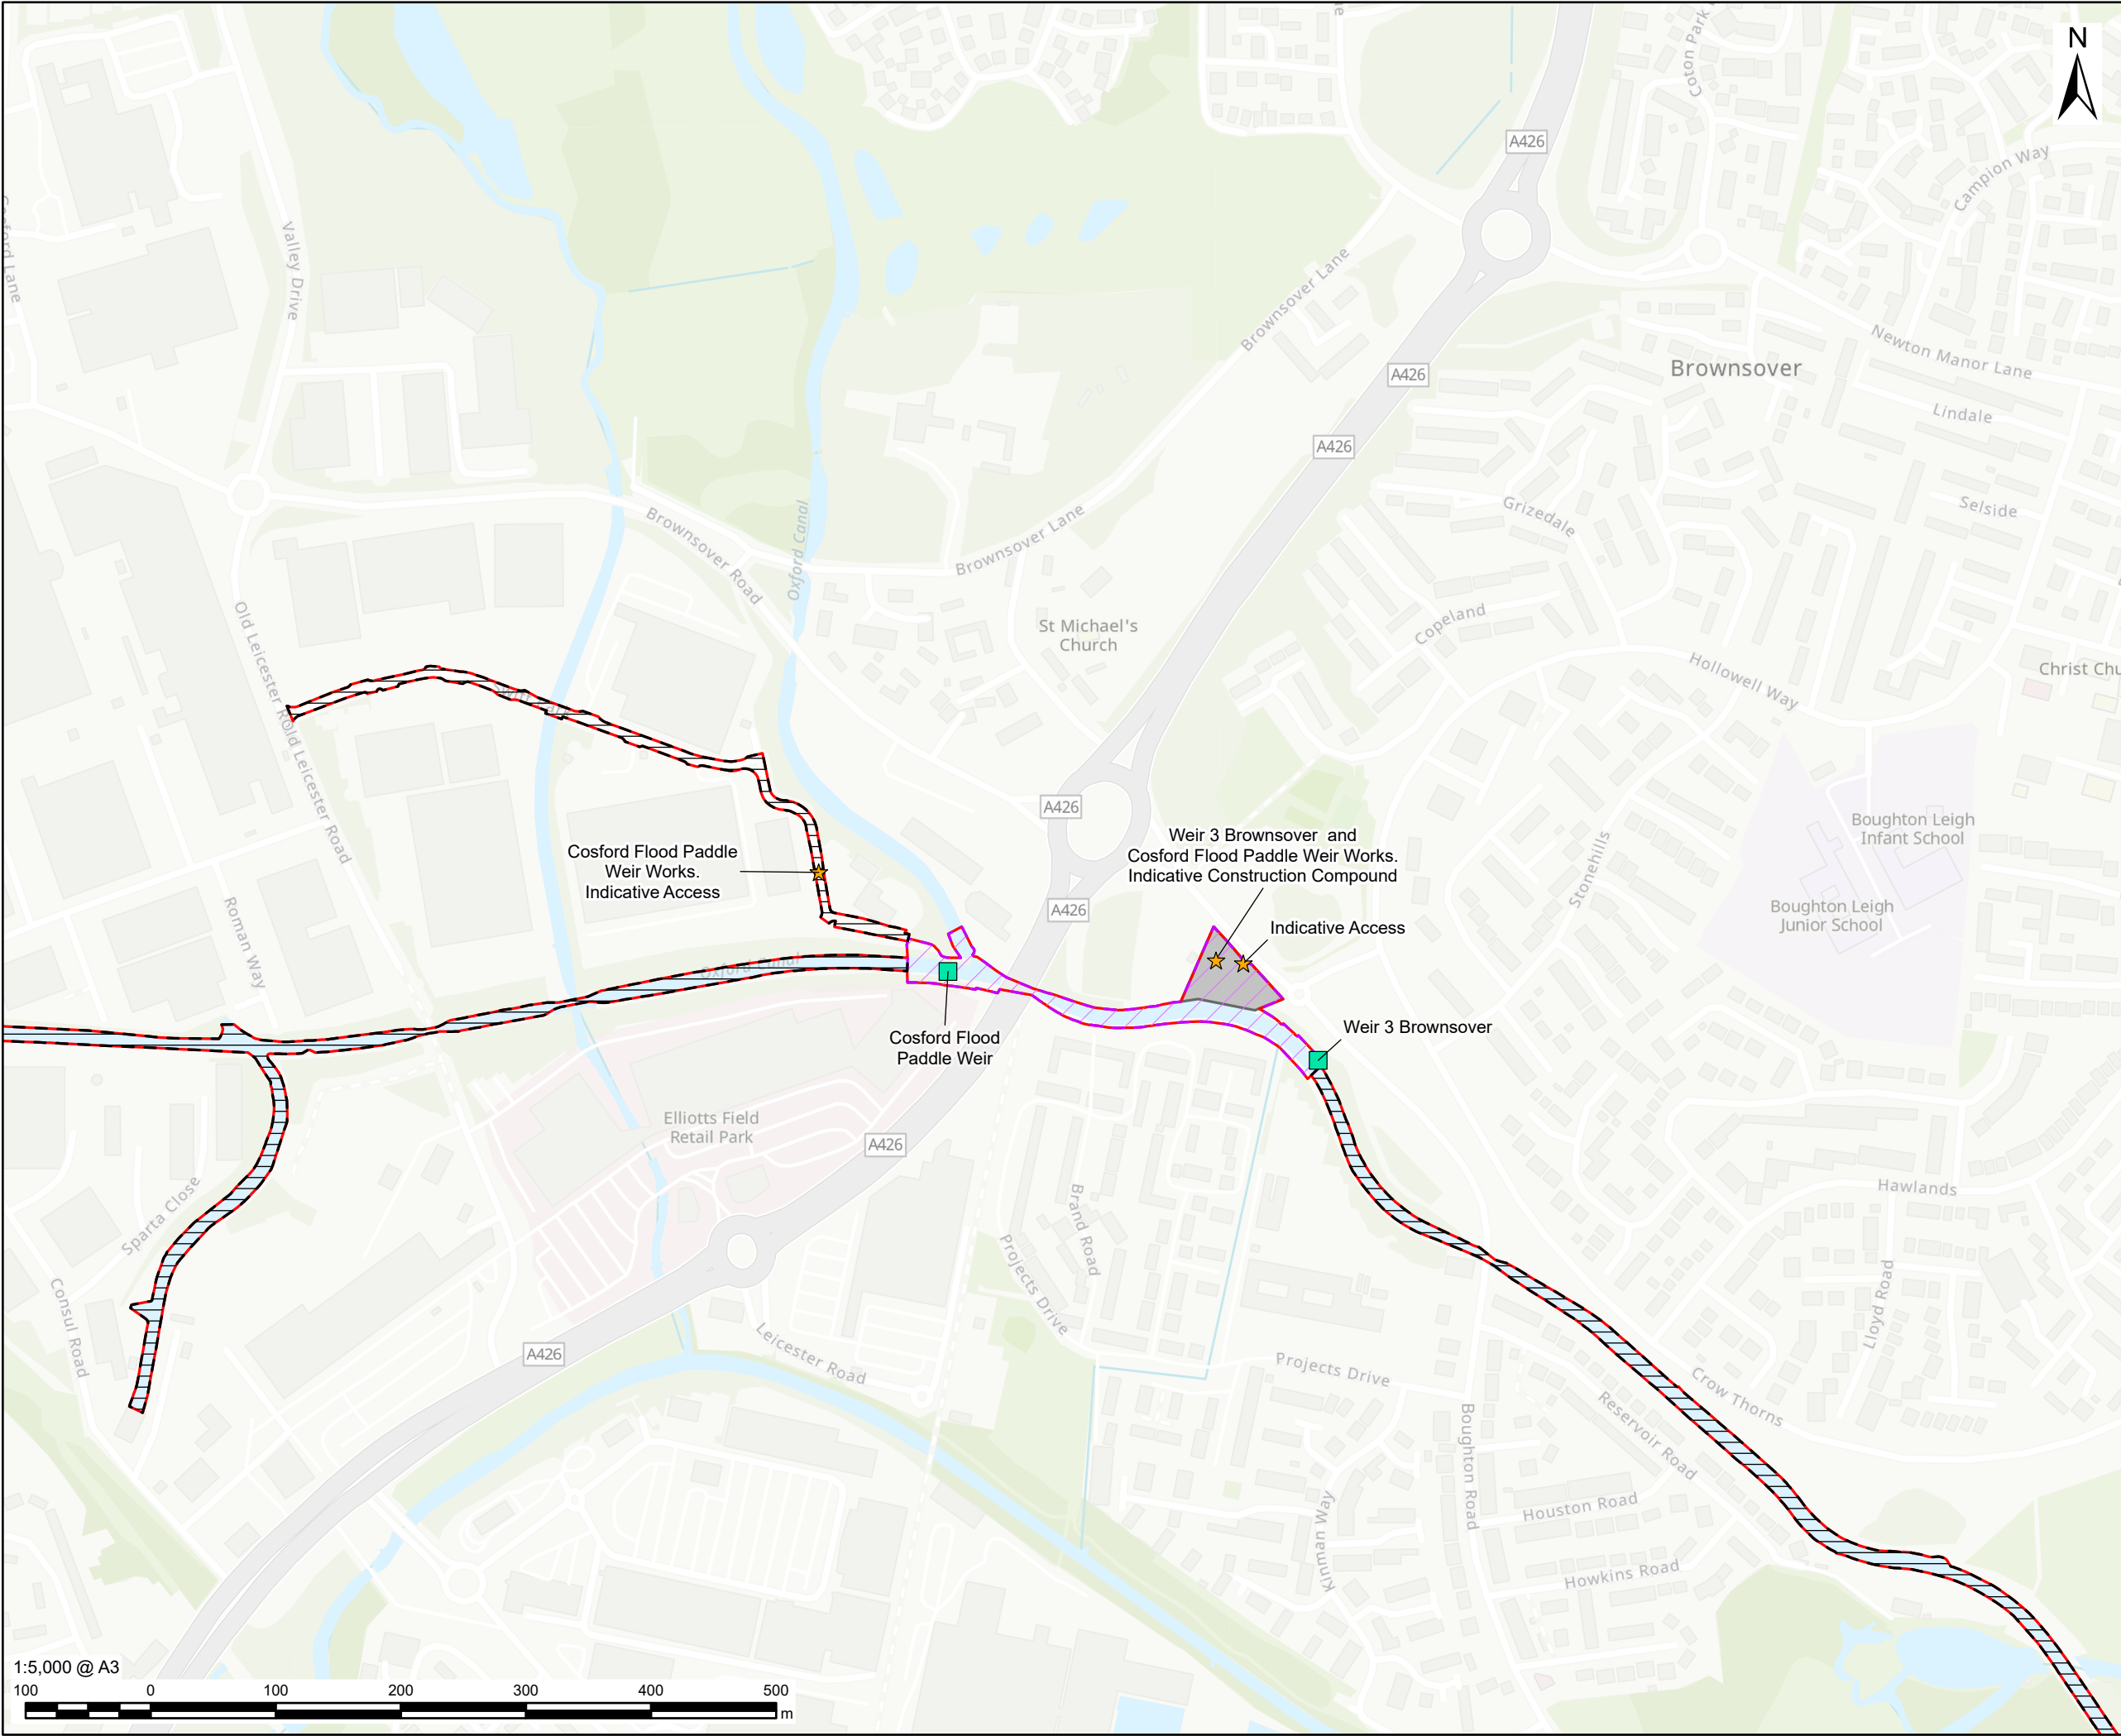

AECOM

PROJECT

Grand Union Canal Transfer

CLIENT

Affinity Water, Severn Trent Water and Canal & River Trust

CONSULTANT

AECOM Limited
Midpoint,
Alencon Link
Basingstoke, RG21 7PP
www.aecom.com

LEGEND

Part 2 - Indicative Work Area

Part 2 - Indicative Non-Work Area

Preliminary Order Limits

Indicative Work

Weir Requiring Modification

Indicative Construction Compound

Temporary works may be required anywhere within the Indicative Work Area

NOTES

1. Reproduced from Ordnance Survey digital map data © Crown copyright and database rights 2025 OS 100025261.

2. Sources: Esri, TomTom, Garmin, FAO, NOAA, USGS, © OpenStreetMap contributors, and the GIS User Community

3. Contains OS data Crown Copyright and database right 2025.

ISSUE PURPOSE

FINAL

PROJECT NUMBER


60720432

FIGURE TITLE

Parts 2 & 3 Canal and Reservoir Works Indicative Layout Plans - Sheet S

FIGURE NUMBER

Figure 3-P2&3-1

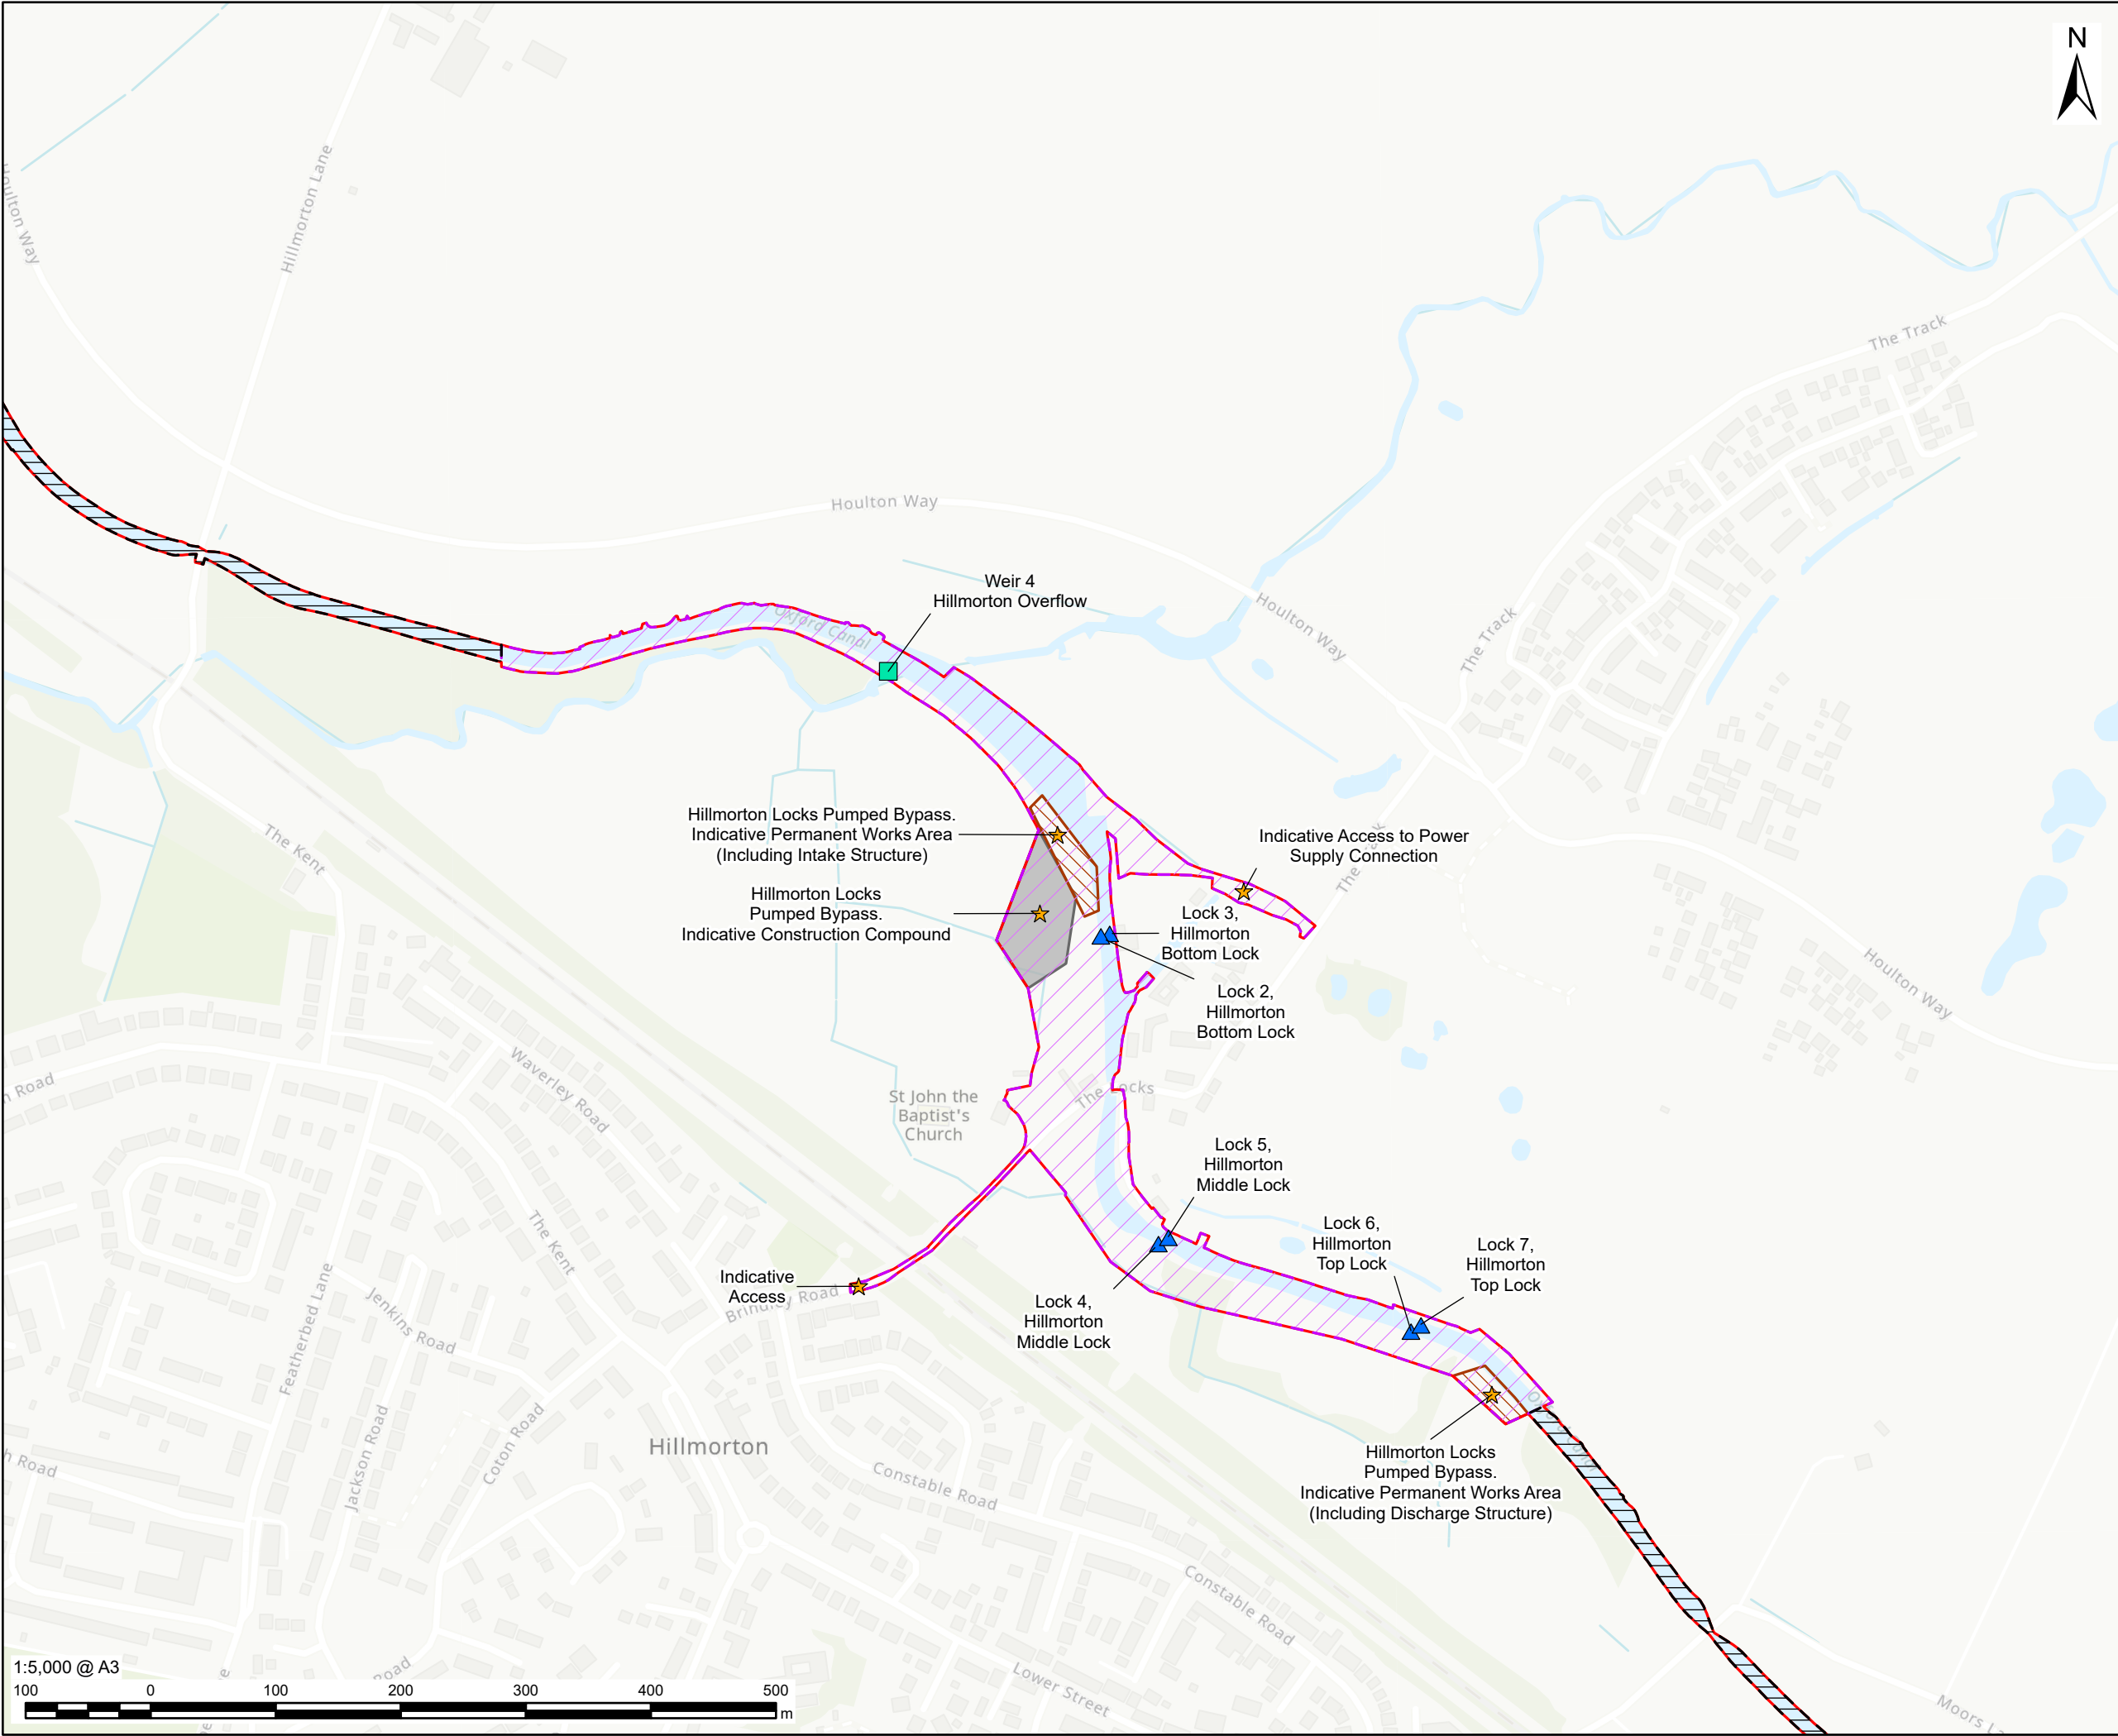

PROJECT



CLIENT

Affinity Water, Severn Trent Water and Canal & River Trust

CONSULTANT

AECOM Limited
Midpoint,
Alencon Link
Basingstoke, RG21 7PP
www.aecom.com

LEGEND

- Part 2 - Indicative Work Area
- Part 2 - Indicative Non-Work Area
- Preliminary Order Limits
- Existing Lock

Indicative Work

- Weir Requiring Modification
- Indicative Construction Compound
- Indicative Permanent Works Area (Likely Maximum Extent)

Temporary works may be required anywhere within the Indicative Work Area

NOTES

- Reproduced from Ordnance Survey digital map data © Crown copyright and database rights 2025 OS 100025261.
- Sources: Esri, TomTom, Garmin, FAO, NOAA, USGS, © OpenStreetMap contributors, and the GIS User Community
- Contains OS data Crown Copyright and database right 2025.

ISSUE PURPOSE

FINAL

PROJECT NUMBER


60720432

FIGURE TITLE

Parts 2 & 3 Canal and Reservoir Works
Indicative Layout Plans - Sheet T

FIGURE NUMBER

Figure 3-P2&3-1

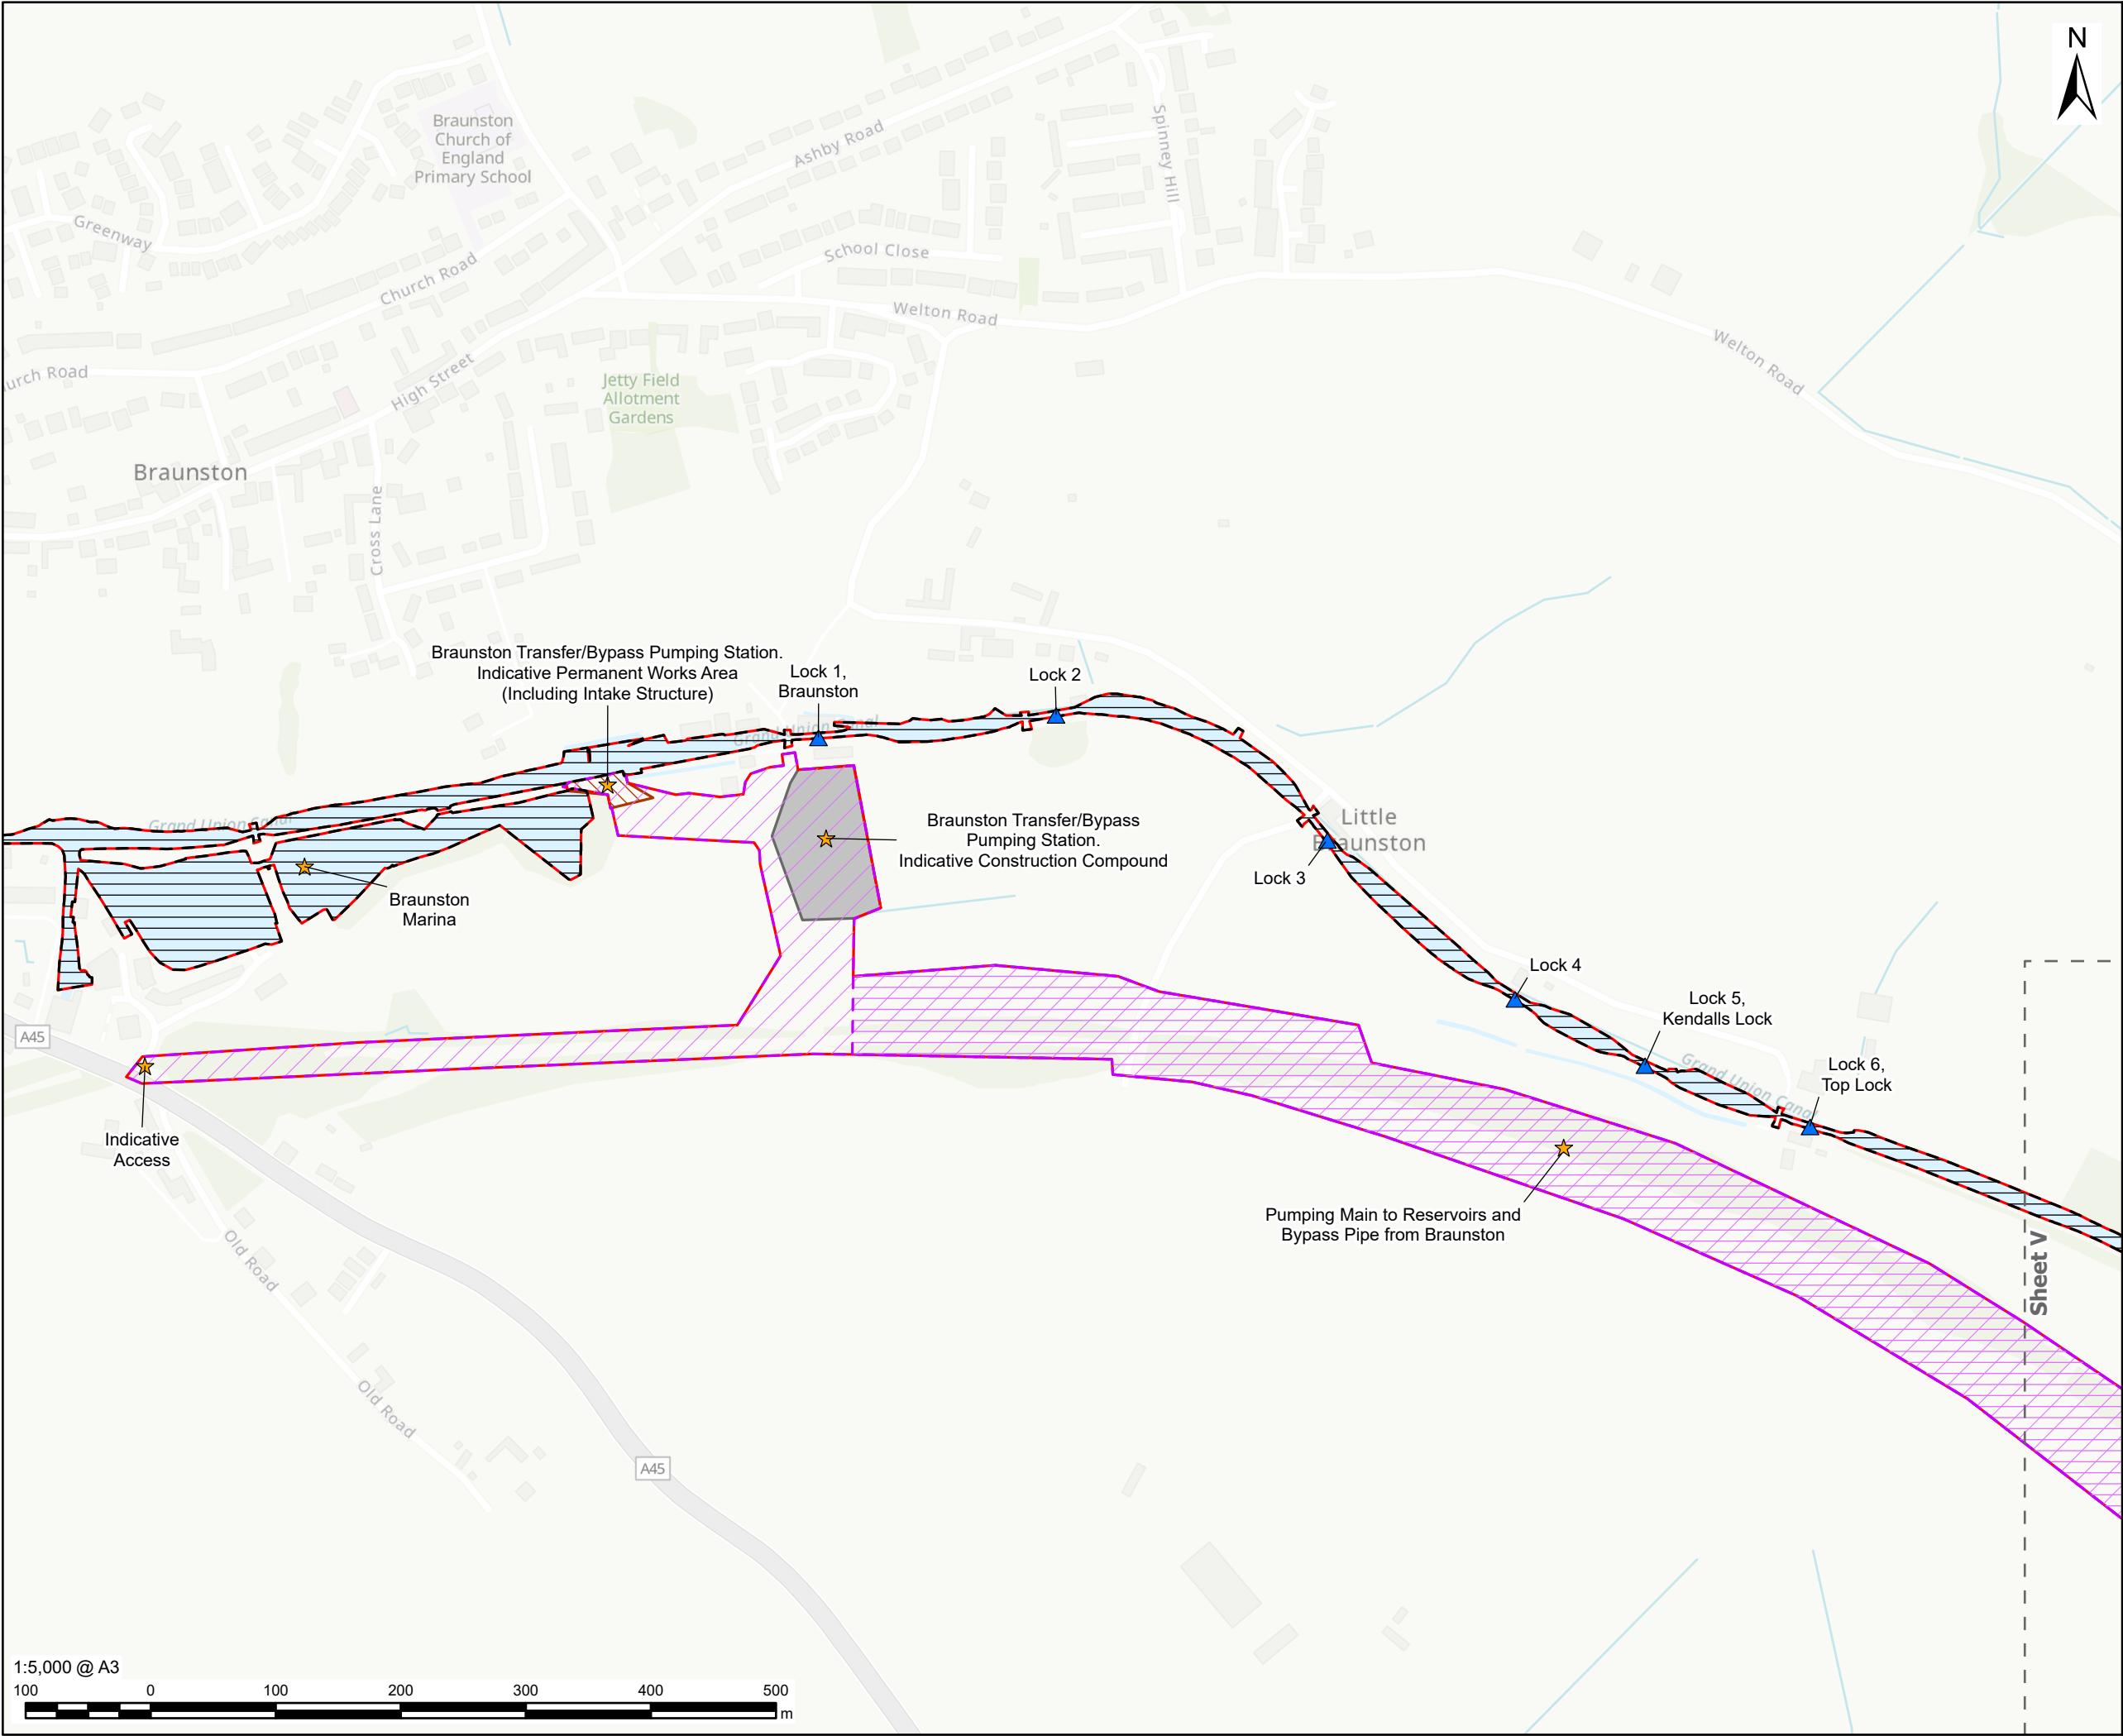

AECOM

PROJECT

 Grand Union
Canal Transfer

CLIENT

Affinity Water, Severn Trent Water
and Canal & River Trust

CONSULTANT

AECOM Limited
Midpoint,
Alencon Link
Basingstoke, RG21 7PP
www.aecom.com

LEGEND

-  Part 2 - Indicative Work Area
-  Part 3 - Indicative Work Area
-  Part 2 - Indicative Non-Work Area
-  Preliminary Order Limits
-  Sheet Extent
-  Existing Lock

Indicative Work

-  Indicative Construction Compound
-  Indicative Permanent Works Area
(Likely Maximum Extent)

Temporary works may be required
anywhere within the Indicative Work
Area

NOTES

1. Reproduced from Ordnance Survey digital map data © Crown copyright and database rights 2025 OS 100025261.
2. Sources: Esri, TomTom, Garmin, FAO, NOAA, USGS, © OpenStreetMap contributors, and the GIS User Community
3. Contains OS data Crown Copyright and database right 2025.

ISSUE PURPOSE

FINAL

PROJECT NUMBER

60720432


FIGURE TITLE

Parts 2 & 3 Canal and Reservoir Works
Indicative Layout Plans - Sheet U

FIGURE NUMBER

Figure 3-P2&3-1

This drawing has been prepared for the use of AECOM's client. It may not be used, modified, reproduced or relied upon by third parties, except as agreed by AECOM or as required by law. AECOM accepts no responsibility, and denies any liability whatsoever, to any party that uses or relies on this drawing without AECOM's express written consent. Do not scale this document. All measurements must be obtained from the stated dimensions.

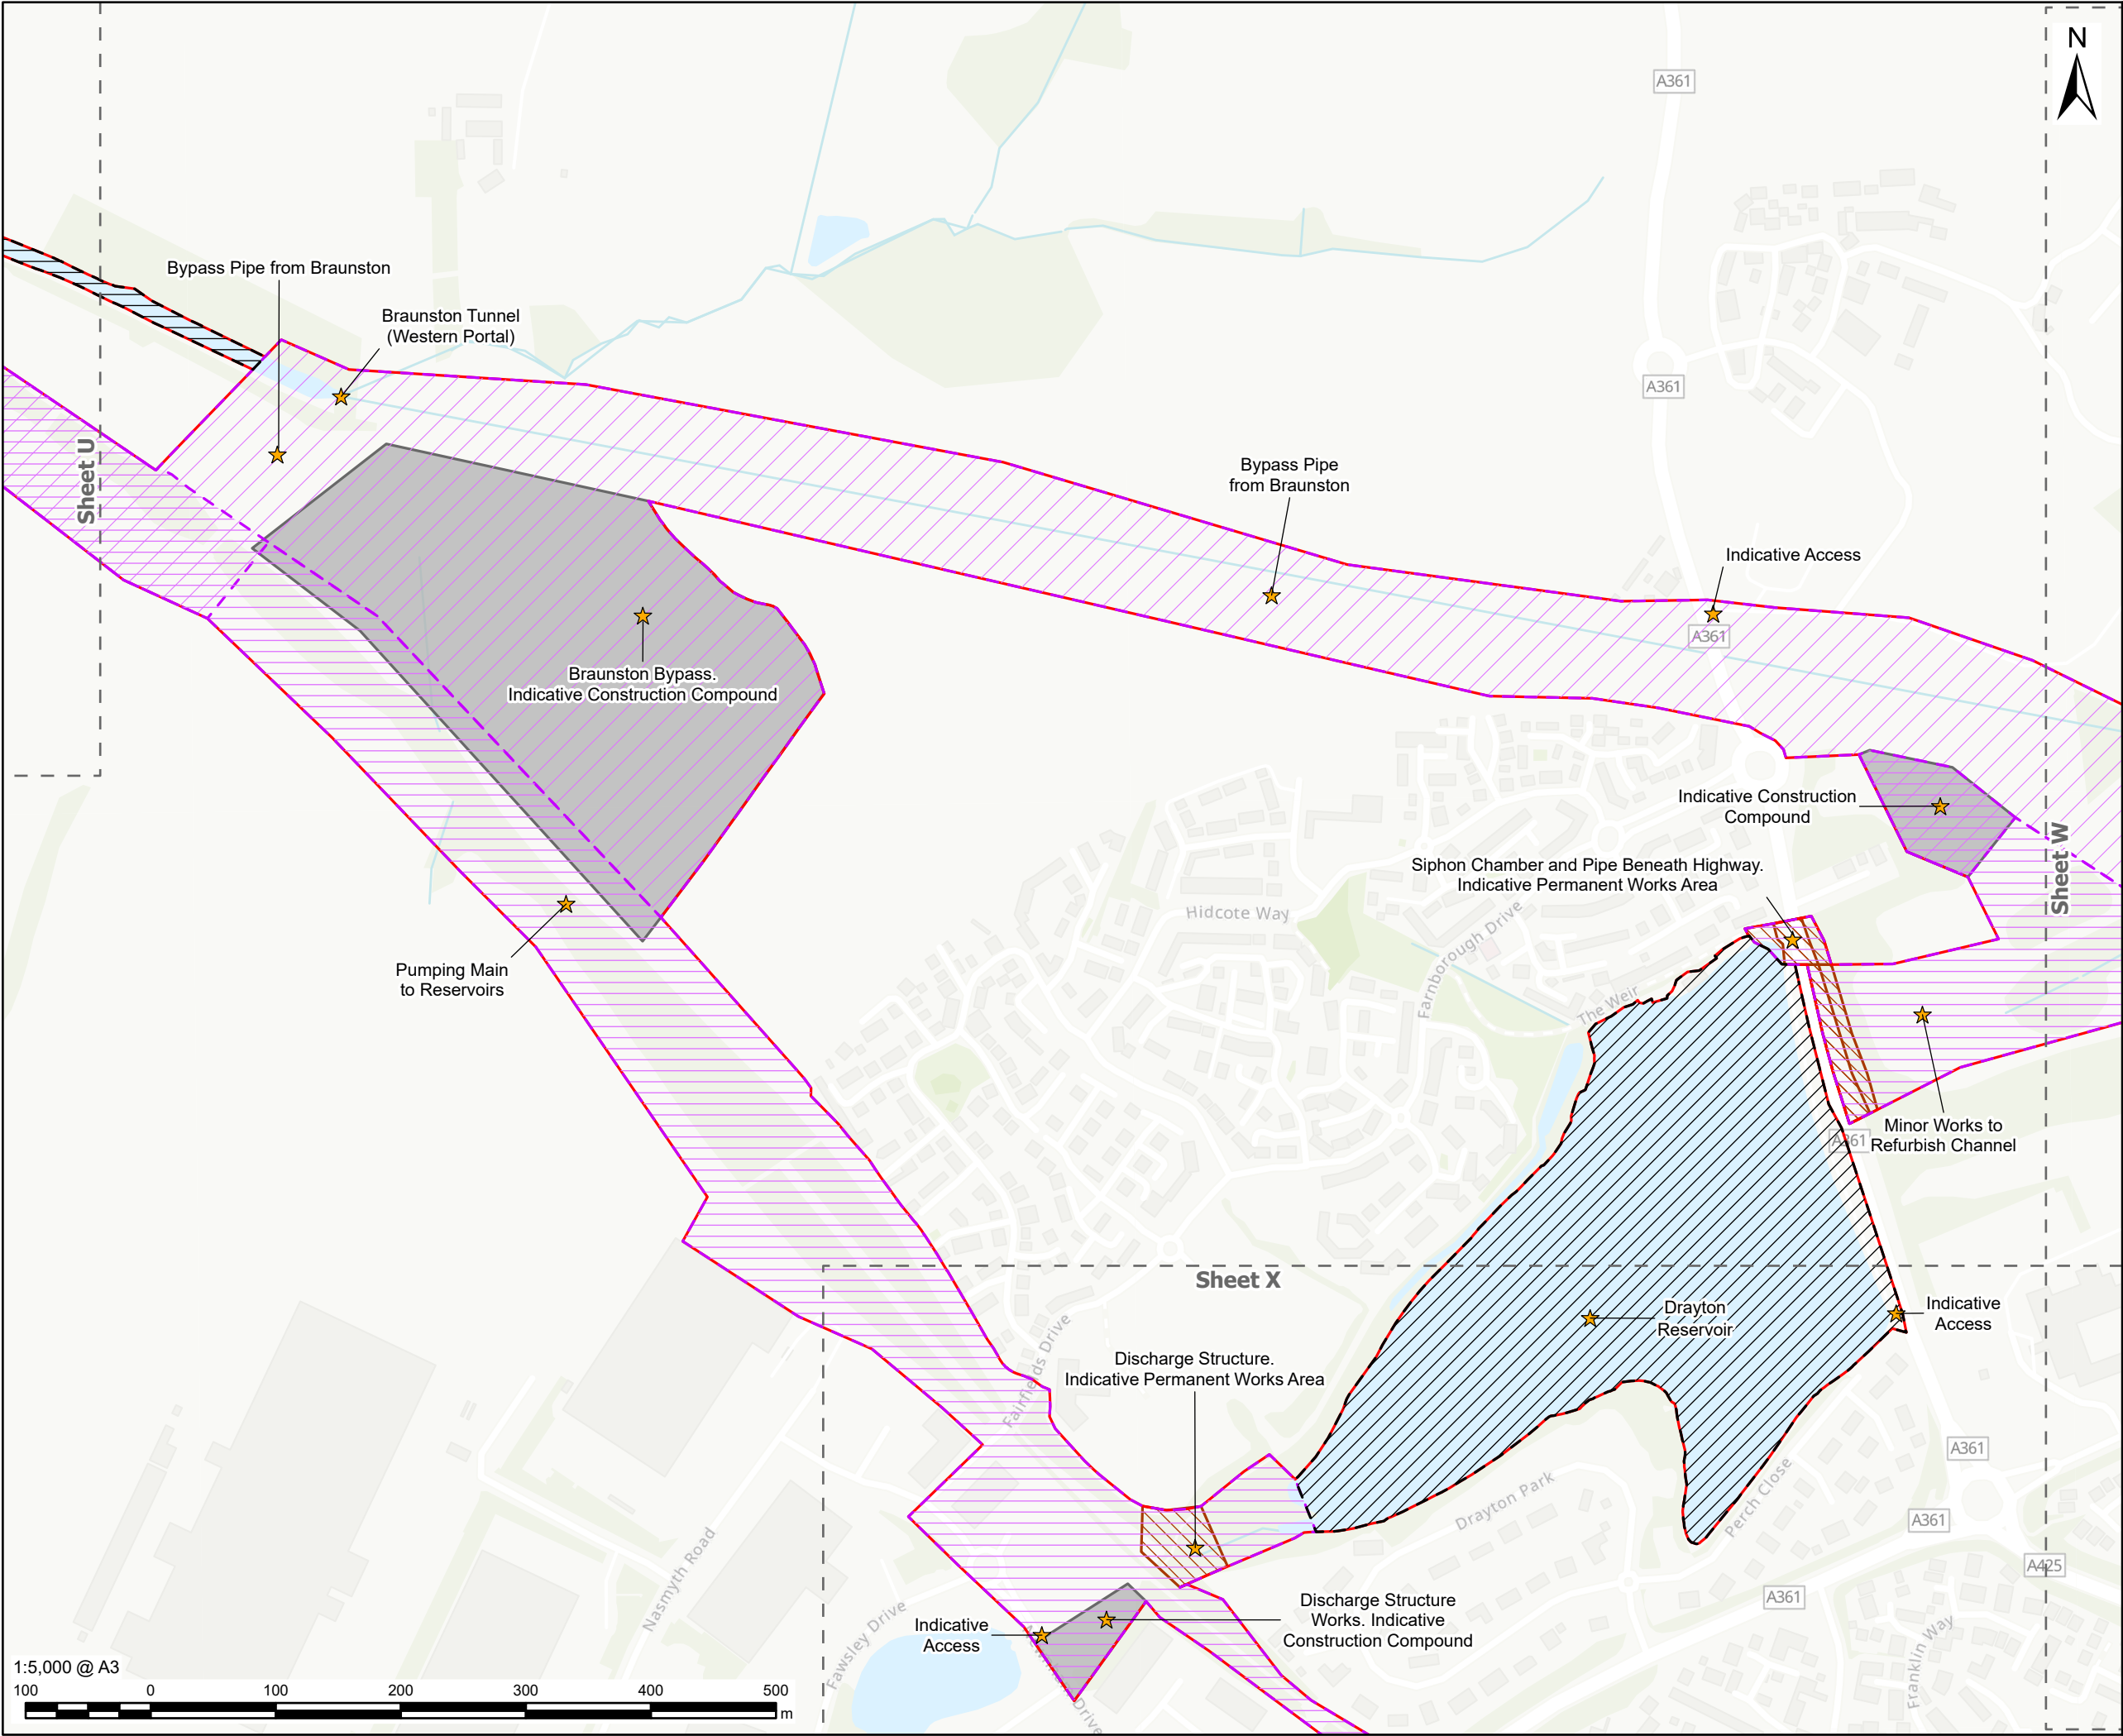

AECOM

PROJECT

Grand Union Canal Transfer

CLIENT

Affinity Water, Severn Trent Water and Canal & River Trust

CONSULTANT

AECOM Limited
Midpoint,
Alencon Link
Basingstoke, RG21 7PP
www.aecom.com

LEGEND

Part 2 - Indicative Work Area

Part 3 - Indicative Work Area

Part 2 - Indicative Non-Work Area

Part 3 - Indicative Non-Work Area

Preliminary Order Limits

Sheet Extent

Indicative Work

Indicative Construction Compound

Indicative Permanent Works Area (Likely Maximum Extent)

Temporary works may be required anywhere within the Indicative Work Area

NOTES

1. Reproduced from Ordnance Survey digital map data © Crown copyright and database rights 2025 OS 100025261.

2. Sources: Esri, TomTom, Garmin, FAO, NOAA, USGS, © OpenStreetMap contributors, and the GIS User Community

3. Contains OS data Crown Copyright and database right 2025.

ISSUE PURPOSE

FINAL

PROJECT NUMBER


60720432

FIGURE TITLE


Parts 2 & 3 Canal and Reservoir Works Indicative Layout Plans - Sheet V


FIGURE NUMBER

Figure 3-P2&3-1

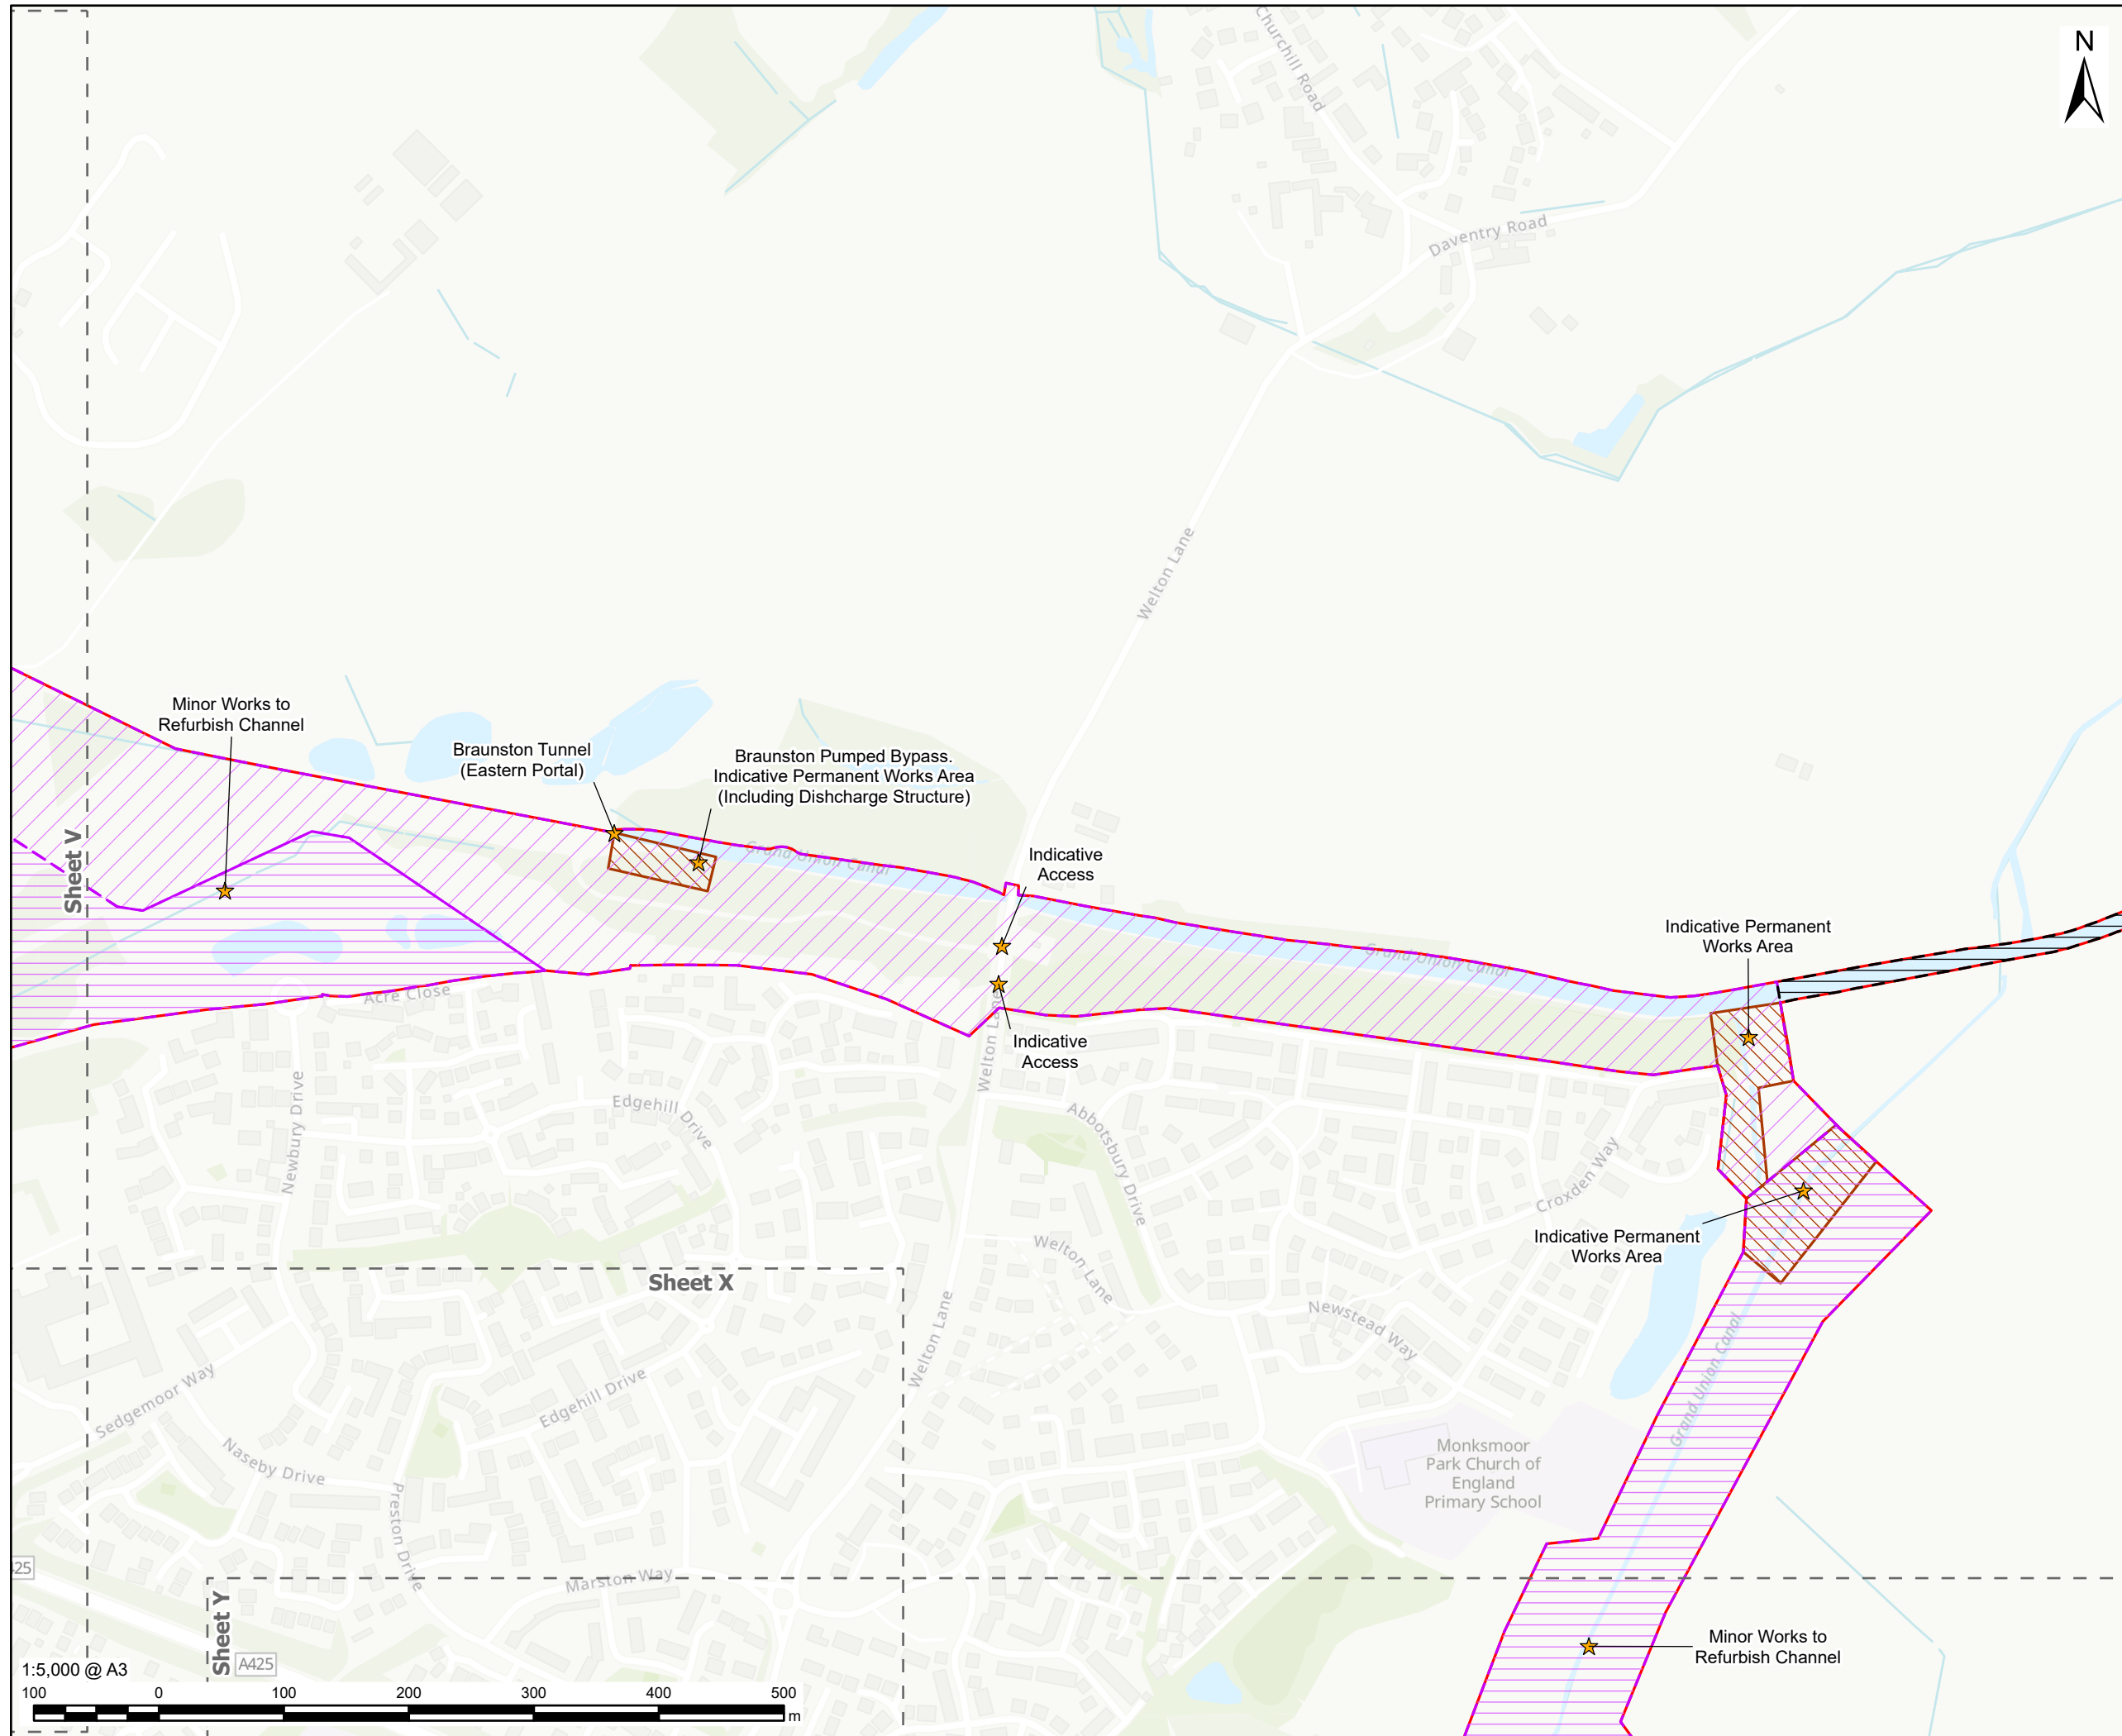

This drawing has been prepared for the use of AECOM's client. It may not be used, modified, reproduced or relied upon by third parties, except as agreed by AECOM or as required by law. AECOM accepts no responsibility, and denies any liability whatsoever, to any party that uses or relies on this drawing without AECOM's express written consent. All measurements must be obtained from the stated dimensions.

 

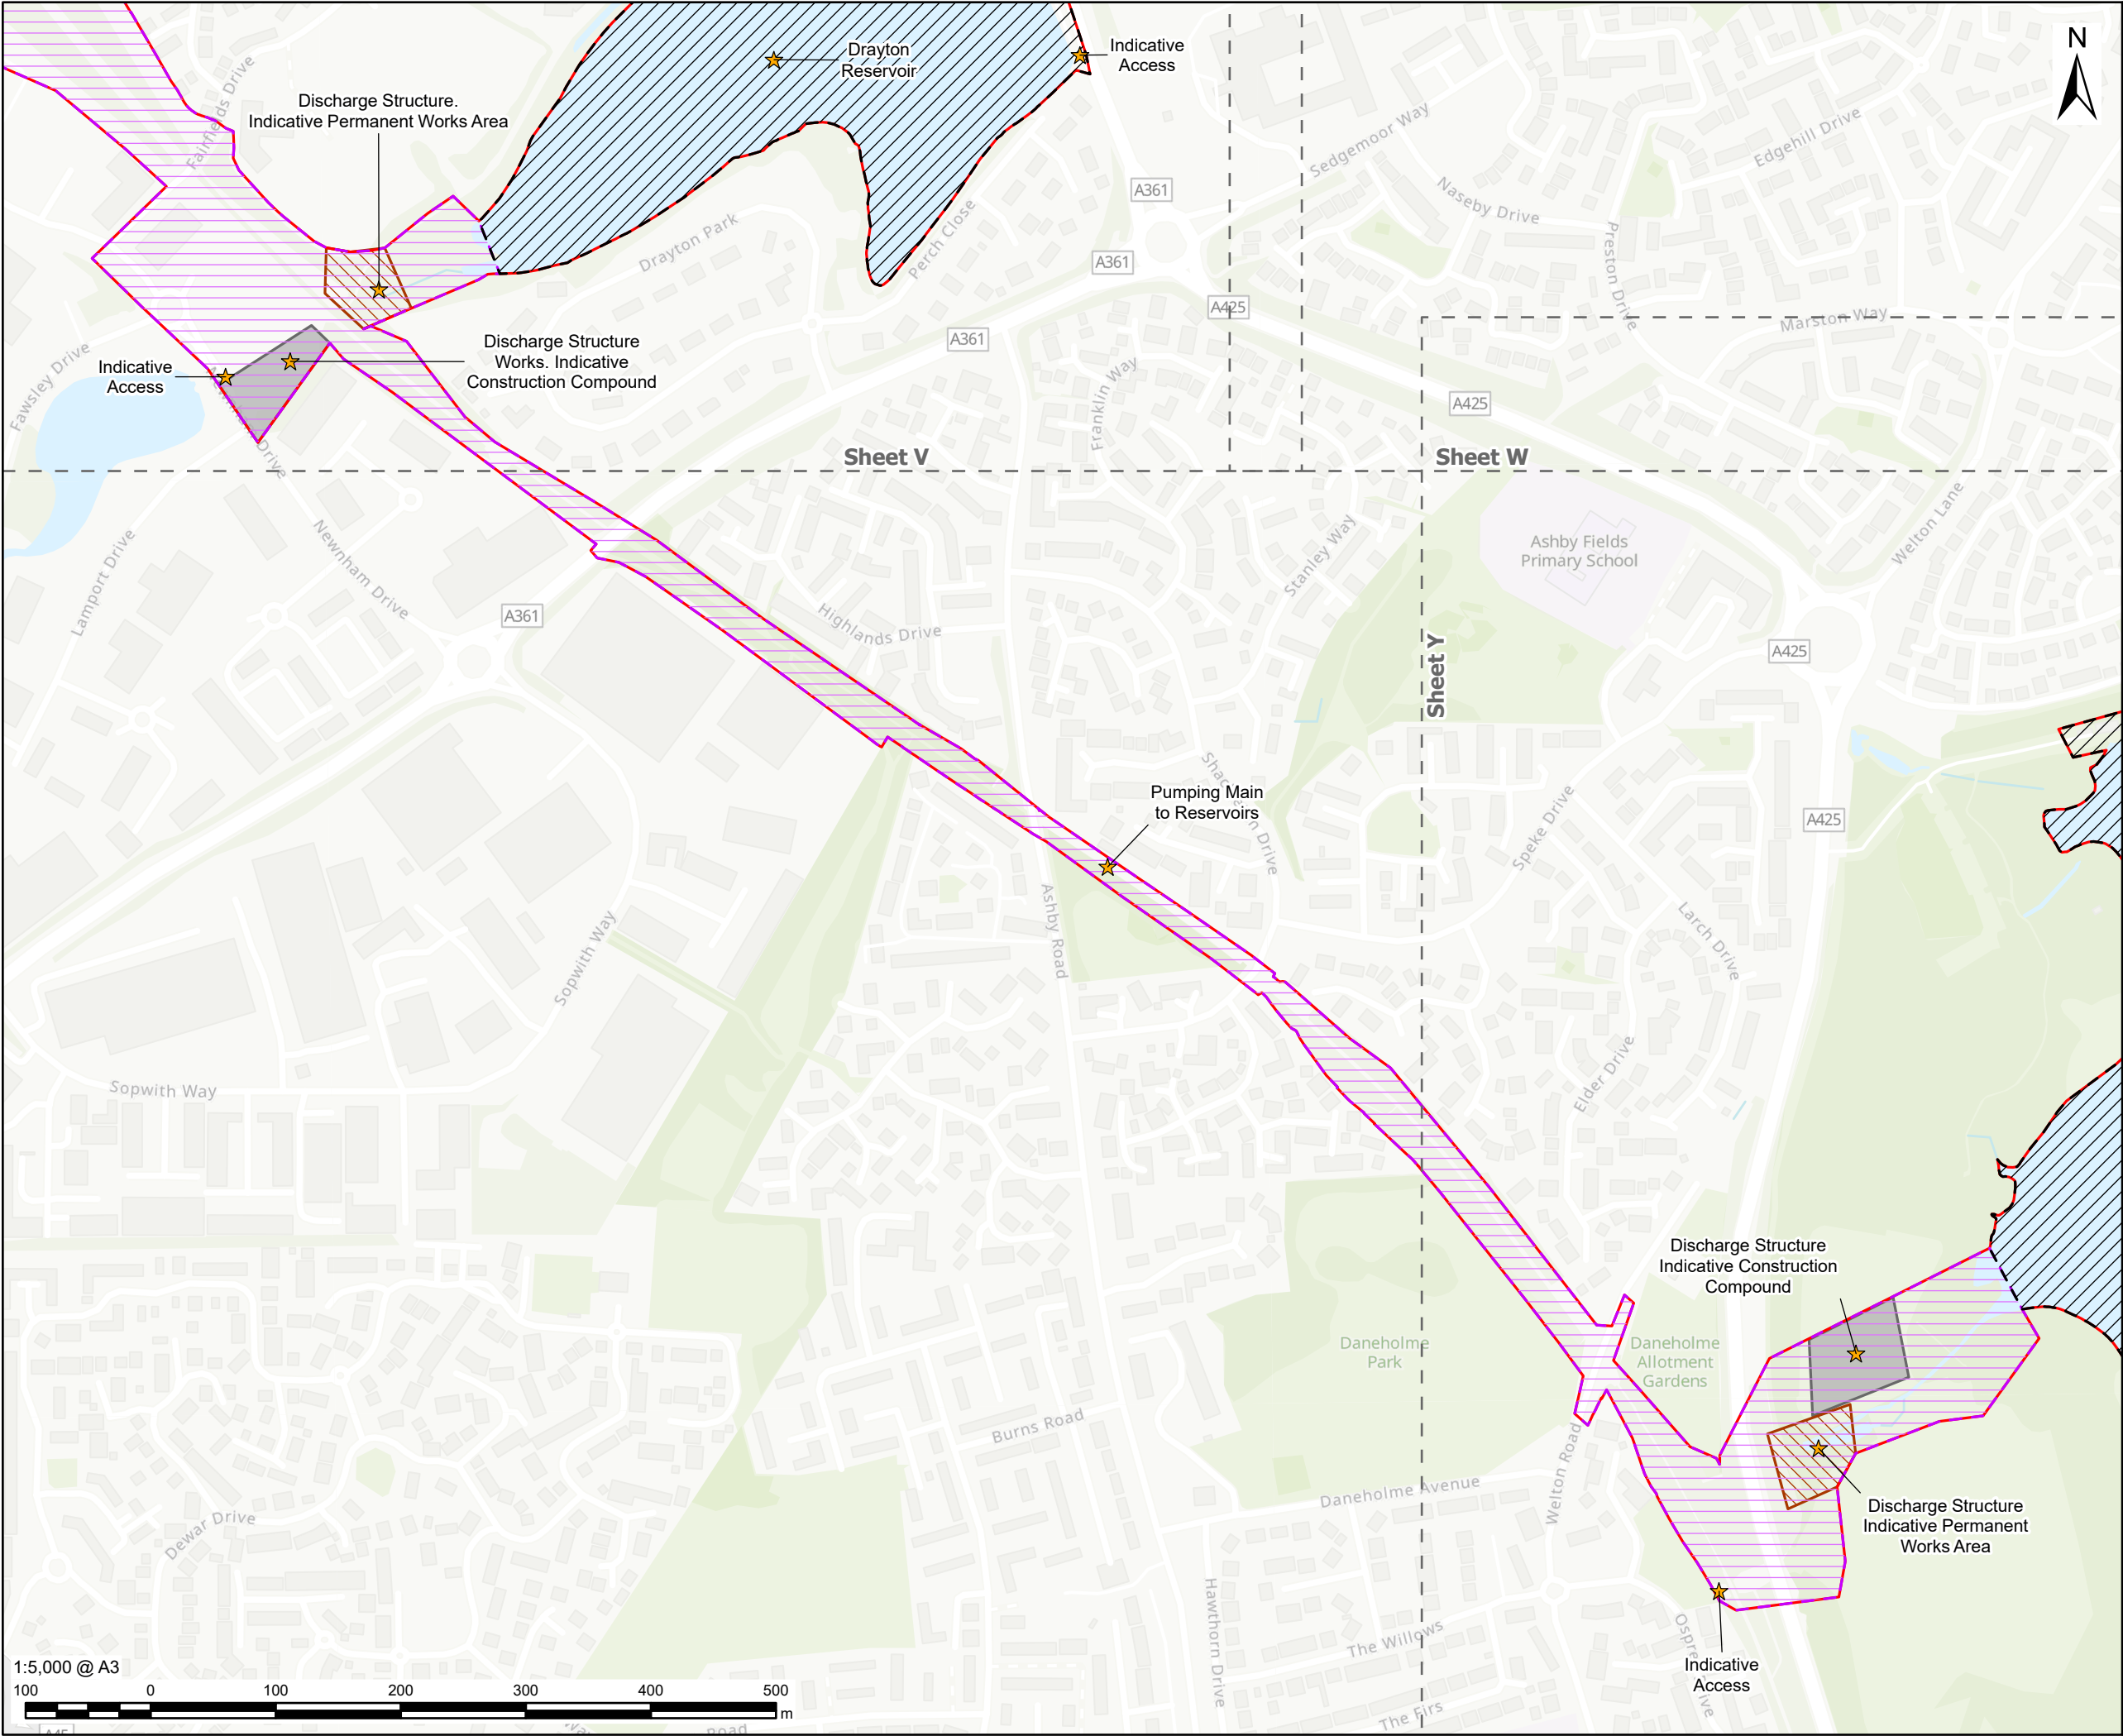

AECOM

PROJECT

Grand Union Canal Transfer

CLIENT

Affinity Water, Severn Trent Water and Canal & River Trust

CONSULTANT

AECOM Limited
Midpoint,
Alencon Link
Basingstoke, RG21 7PP
www.aecom.com

LEGEND

- Part 3 - Indicative Work Area
- Part 3 - Indicative Non-Work Area
- Preliminary Order Limits
- Sheet Extent

Indicative Work

- Indicative Construction Compound
- Indicative Permanent Works Area (Likely Maximum Extent)

Temporary works may be required anywhere within the Indicative Work Area

NOTES

- Reproduced from Ordnance Survey digital map data © Crown copyright and database rights 2025 OS 100025261.
- Sources: Esri, TomTom, Garmin, FAO, NOAA, USGS, © OpenStreetMap contributors, and the GIS User Community
- Contains OS data Crown Copyright and database right 2025.

ISSUE PURPOSE

FINAL

PROJECT NUMBER

60720432


FIGURE TITLE

Parts 2 & 3 Canal and Reservoir Works Indicative Layout Plans - Sheet X

FIGURE NUMBER

Figure 3-P2&3-1

This drawing has been prepared for the use of AECOM's client. It may not be used, modified, reproduced or relied upon by third parties, except as agreed by AECOM or as required by law. AECOM accepts no responsibility, and denies any liability whatsoever, to any party that uses or relies on this drawing without AECOM's express written consent. Do not scale this document. All measurements must be obtained from the stated dimensions.

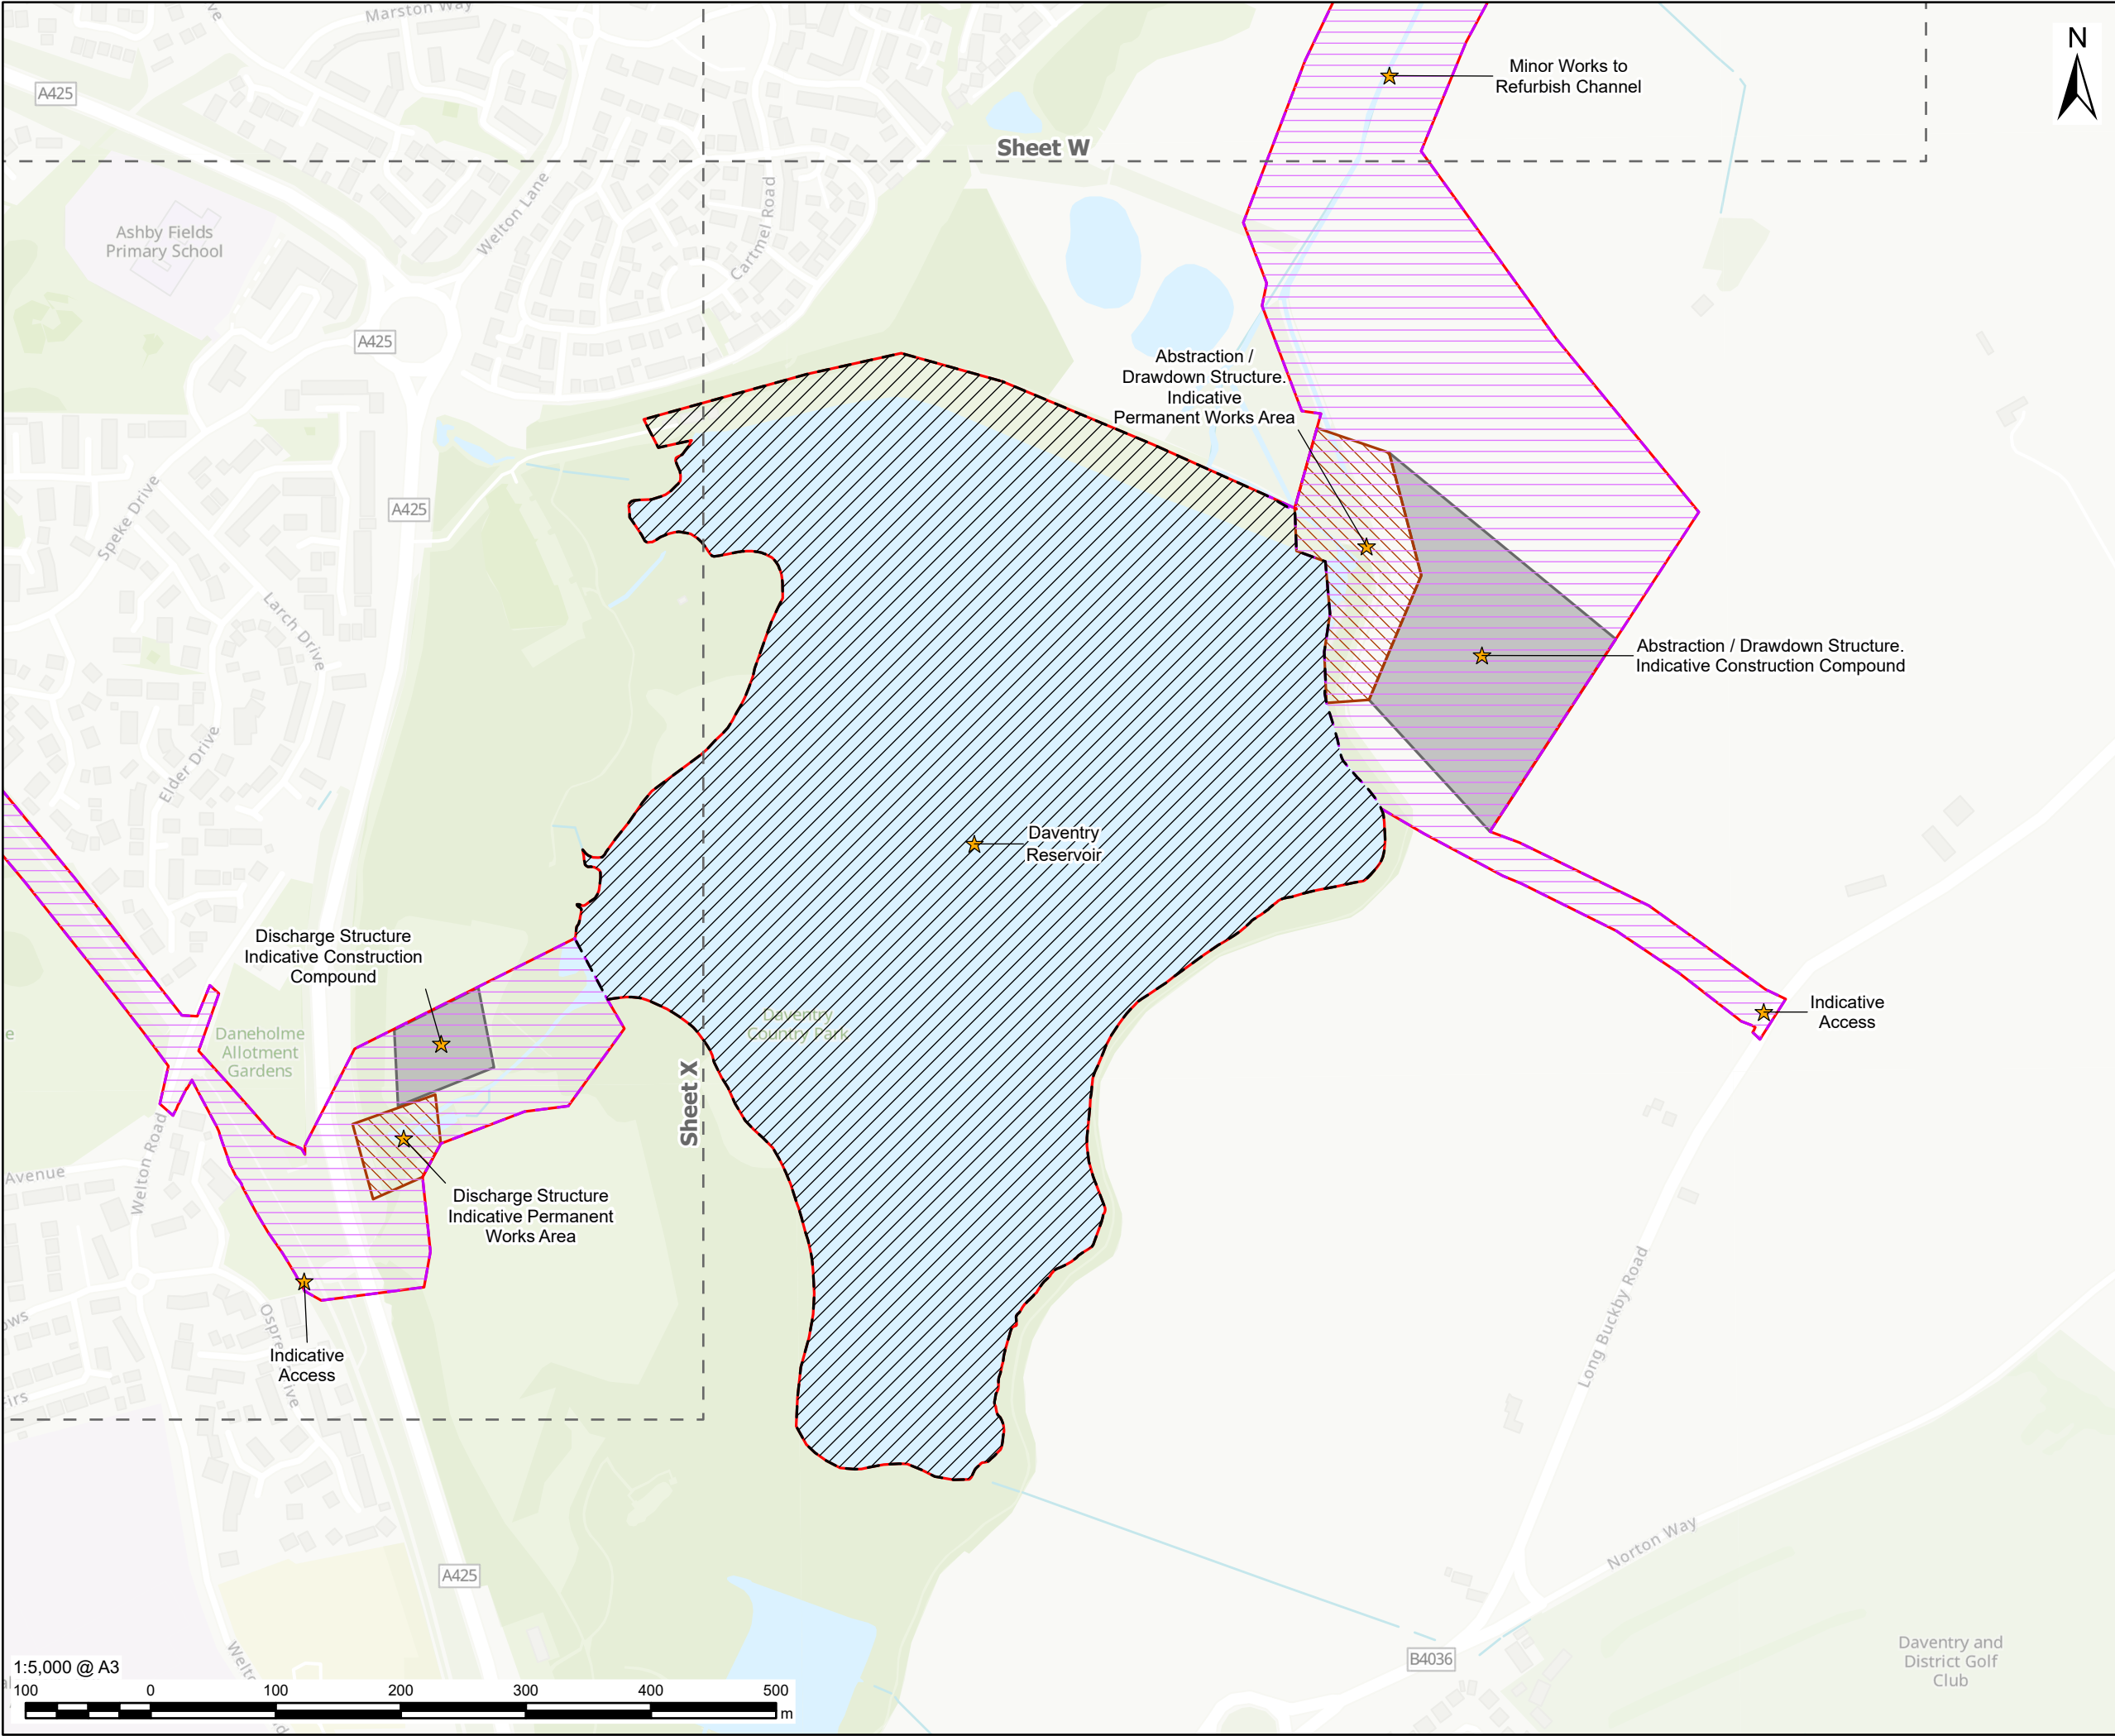

AECOM

PROJECT

 Grand Union Canal Transfer

CLIENT

Affinity Water, Severn Trent Water and Canal & River Trust

CONSULTANT

AECOM Limited
Midpoint,
Alencon Link
Basingstoke, RG21 7PP
www.aecom.com

LEGEND

 Part 3 - Indicative Work Area

 Part 3 - Indicative Non-Work Area

 Preliminary Order Limits

 Sheet Extent

Indicative Work

 Indicative Construction Compound

 Indicative Permanent Works Area (Likely Maximum Extent)

Temporary works may be required anywhere within the Indicative Work Area

NOTES

1. Reproduced from Ordnance Survey digital map data © Crown copyright and database rights 2025 OS 100025261.

2. Sources: Esri, TomTom, Garmin, FAO, NOAA, USGS, © OpenStreetMap contributors, and the GIS User Community

3. Contains OS data Crown Copyright and database right 2025.

ISSUE PURPOSE

FINAL

PROJECT NUMBER

60720432


FIGURE TITLE

Parts 2 & 3 Canal and Reservoir Works Indicative Layout Plans - Sheet Y

FIGURE NUMBER

Figure 3-P2&3-1

This drawing has been prepared for the use of AECOM's client. It may not be used, modified, reproduced or relied upon by third parties, except as agreed by AECOM or as required by law. AECOM accepts no responsibility, and denies any liability whatsoever, to any party that uses or relies on this drawing without AECOM's express written consent. Do not scale this document. All measurements must be obtained from the stated dimensions.

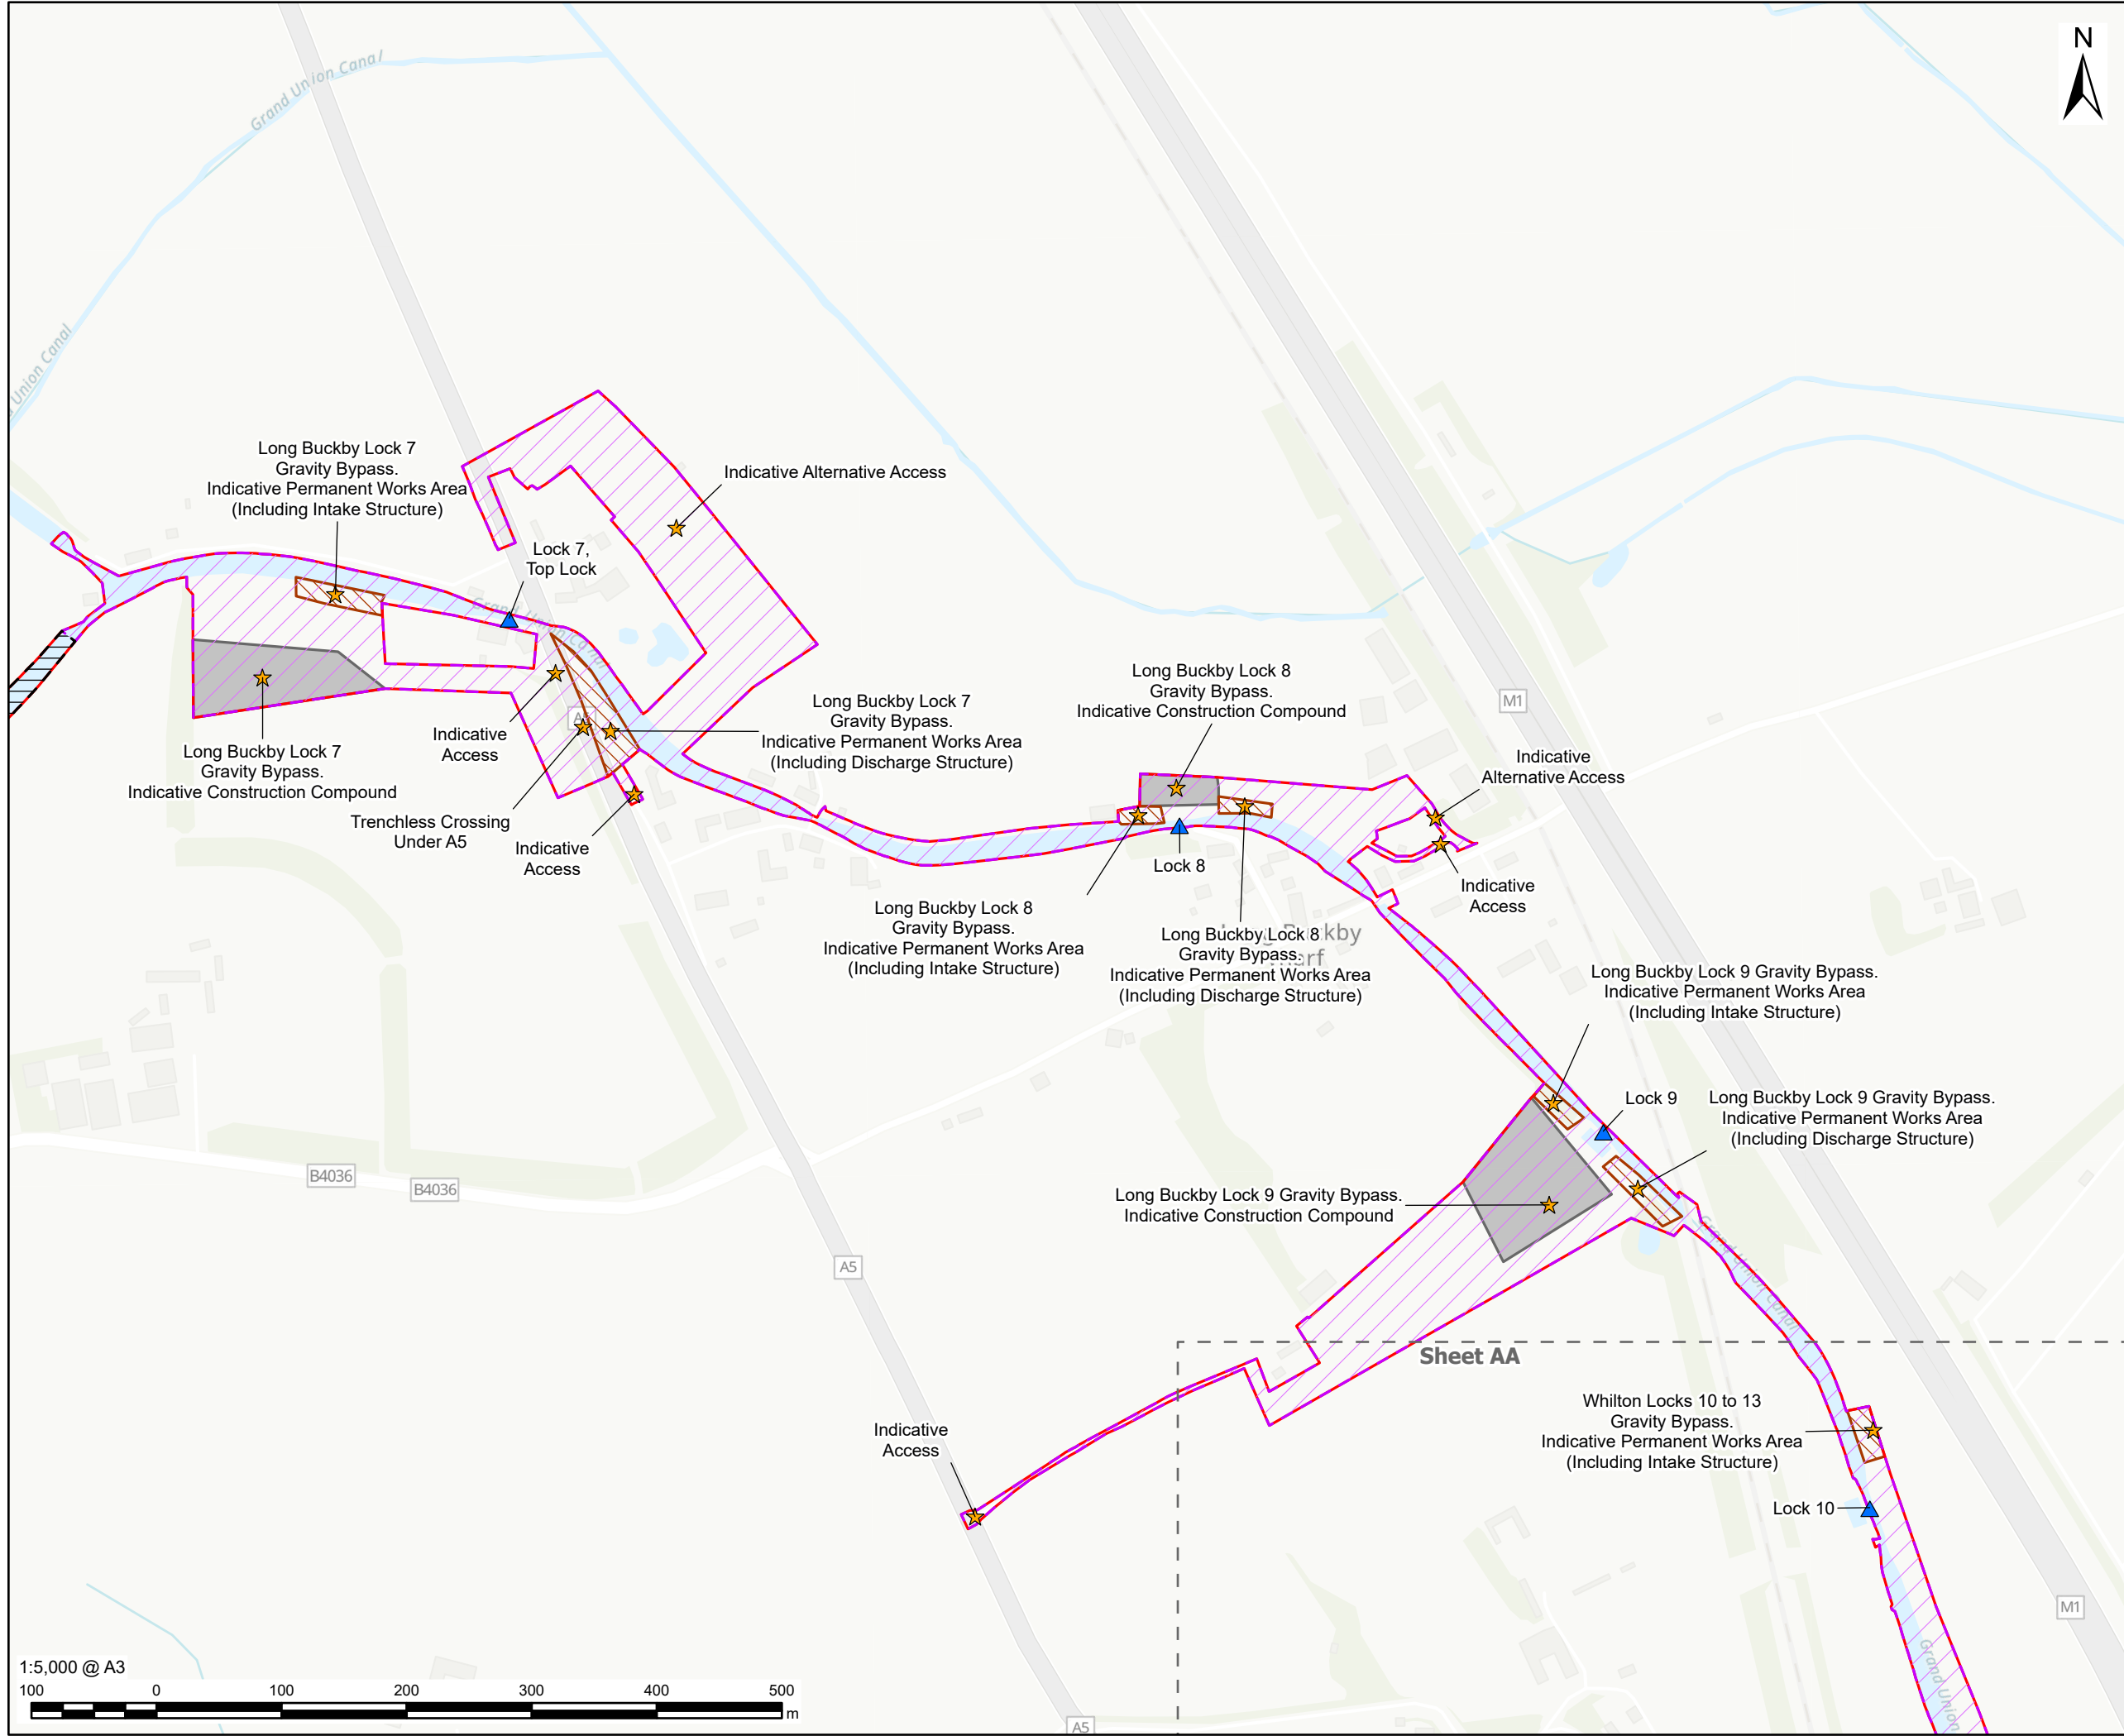

PROJECT

CLIENT
Affinity Water, Severn Trent Water and Canal & River Trust

CONSULTANT
AECOM Limited
Midpoint,
Alencon Link
Basingstoke, RG21 7PP
www.aecom.com

LEGEND

- Part 2 - Indicative Work Area
- Part 2 - Indicative Non-Work Area
- Preliminary Order Limits
- Sheet Extent
- Existing Lock

Indicative Work

- Indicative Construction Compound
- Indicative Permanent Works Area (Likely Maximum Extent)

Temporary works may be required anywhere within the Indicative Work Area

NOTES


1. Reproduced from Ordnance Survey digital map data © Crown copyright and database rights 2025 OS 100025261.
2. Sources: Esri, TomTom, Garmin, FAO, NOAA, USGS, © OpenStreetMap contributors, and the GIS User Community
3. Contains OS data Crown Copyright and database right 2025.

ISSUE PURPOSE
FINAL

PROJECT NUMBER
60720432

FIGURE TITLE
Parts 2 & 3 Canal and Reservoir Works Indicative Layout Plans - Sheet Z

FIGURE NUMBER
Figure 3-P2&3-1

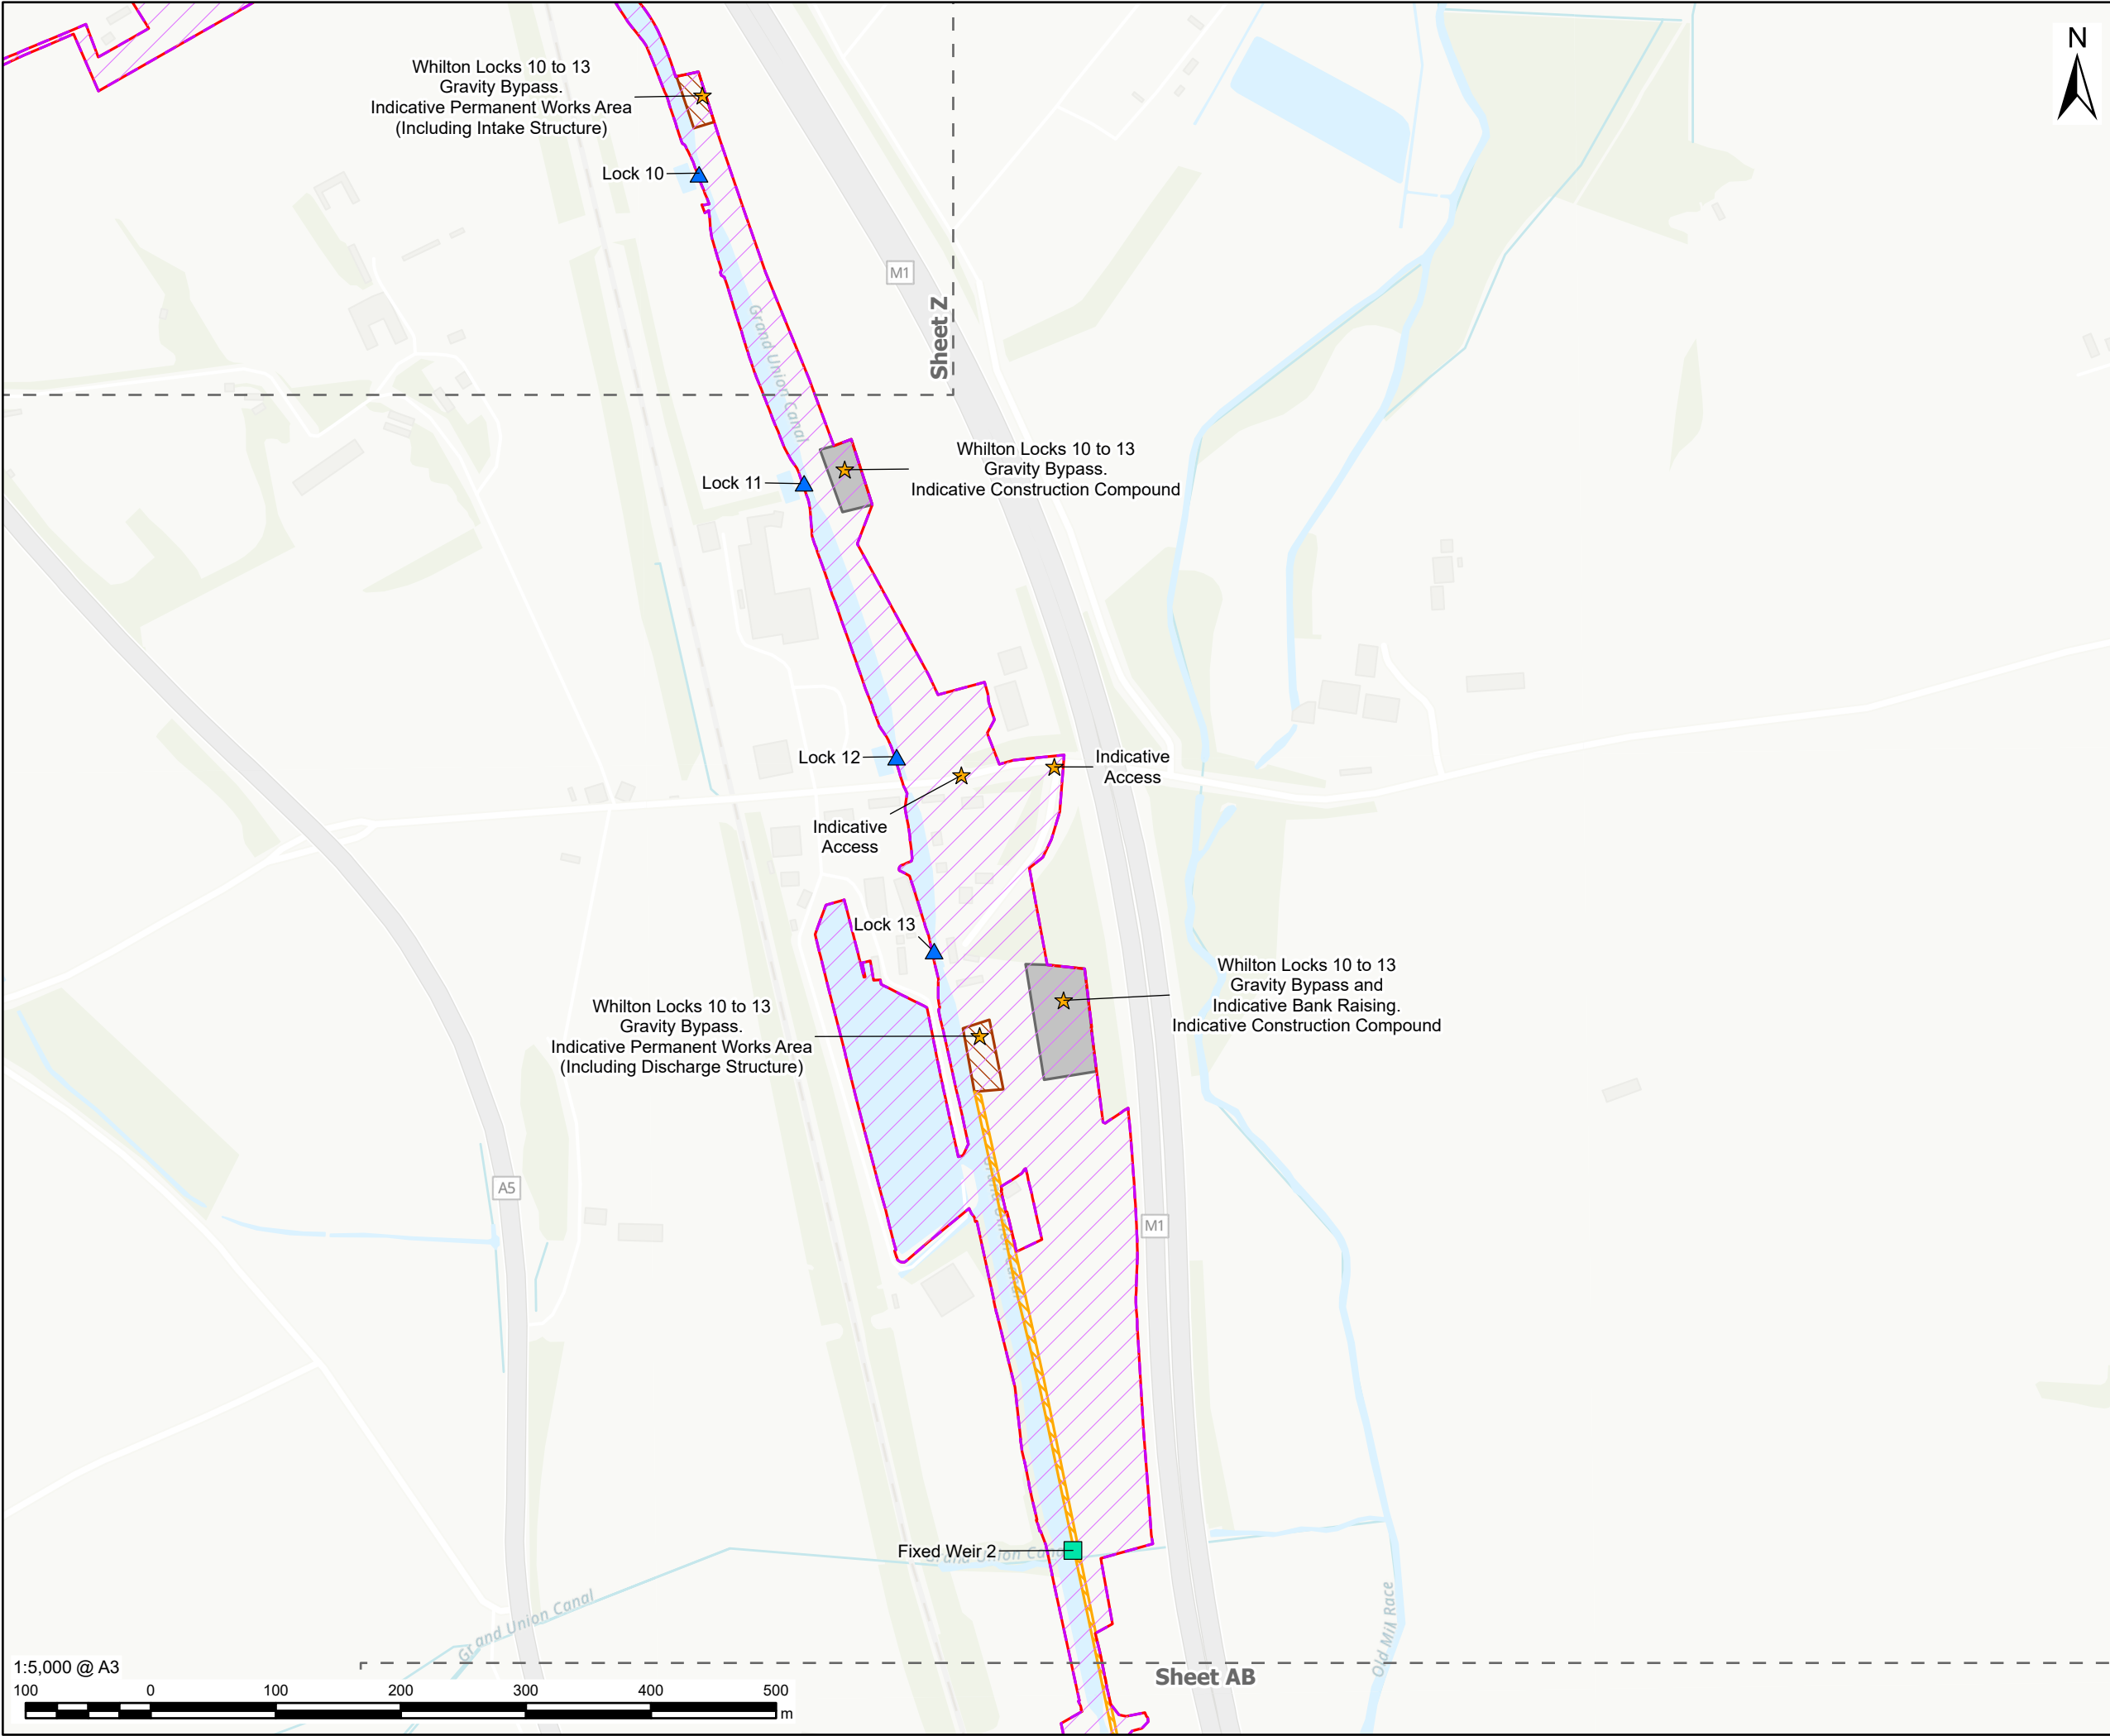

AECOM

PROJECT

 Grand Union Canal Transfer

CLIENT

Affinity Water, Severn Trent Water and Canal & River Trust

CONSULTANT

AECOM Limited
Midpoint,
Alencon Link
Basingstoke, RG21 7PP
www.aecom.com

LEGEND

-  Part 2 - Indicative Work Area
-  Preliminary Order Limits
-  Sheet Extent
-  Existing Lock
-  Weir Requiring Modification
-  Indicative Construction Compound
-  Indicative Permanent Works Area (Likely Maximum Extent)
-  Indicative Maximum Extent of Bank Raising

Temporary works may be required anywhere within the Indicative Work Area

NOTES

1. Reproduced from Ordnance Survey digital map data © Crown copyright and database rights 2025 OS 100025261.
2. Sources: Esri, TomTom, Garmin, FAO, NOAA, USGS, © OpenStreetMap contributors, and the GIS User Community
3. Contains OS data Crown Copyright and database right 2025.

ISSUE PURPOSE

FINAL

PROJECT NUMBER

60720432


FIGURE TITLE

Parts 2 & 3 Canal and Reservoir Works Indicative Layout Plans - Sheet AA

FIGURE NUMBER

Figure 3-P2&3-1

This drawing has been prepared for the use of AECOM's client. It may not be used, modified, reproduced or relied upon by third parties, except as agreed by AECOM or as required by law. AECOM accepts no responsibility, and denies any liability whatsoever, to any party that uses or relies on this drawing without AECOM's express written consent. Do not scale this document. All measurements must be obtained from the stated dimensions.

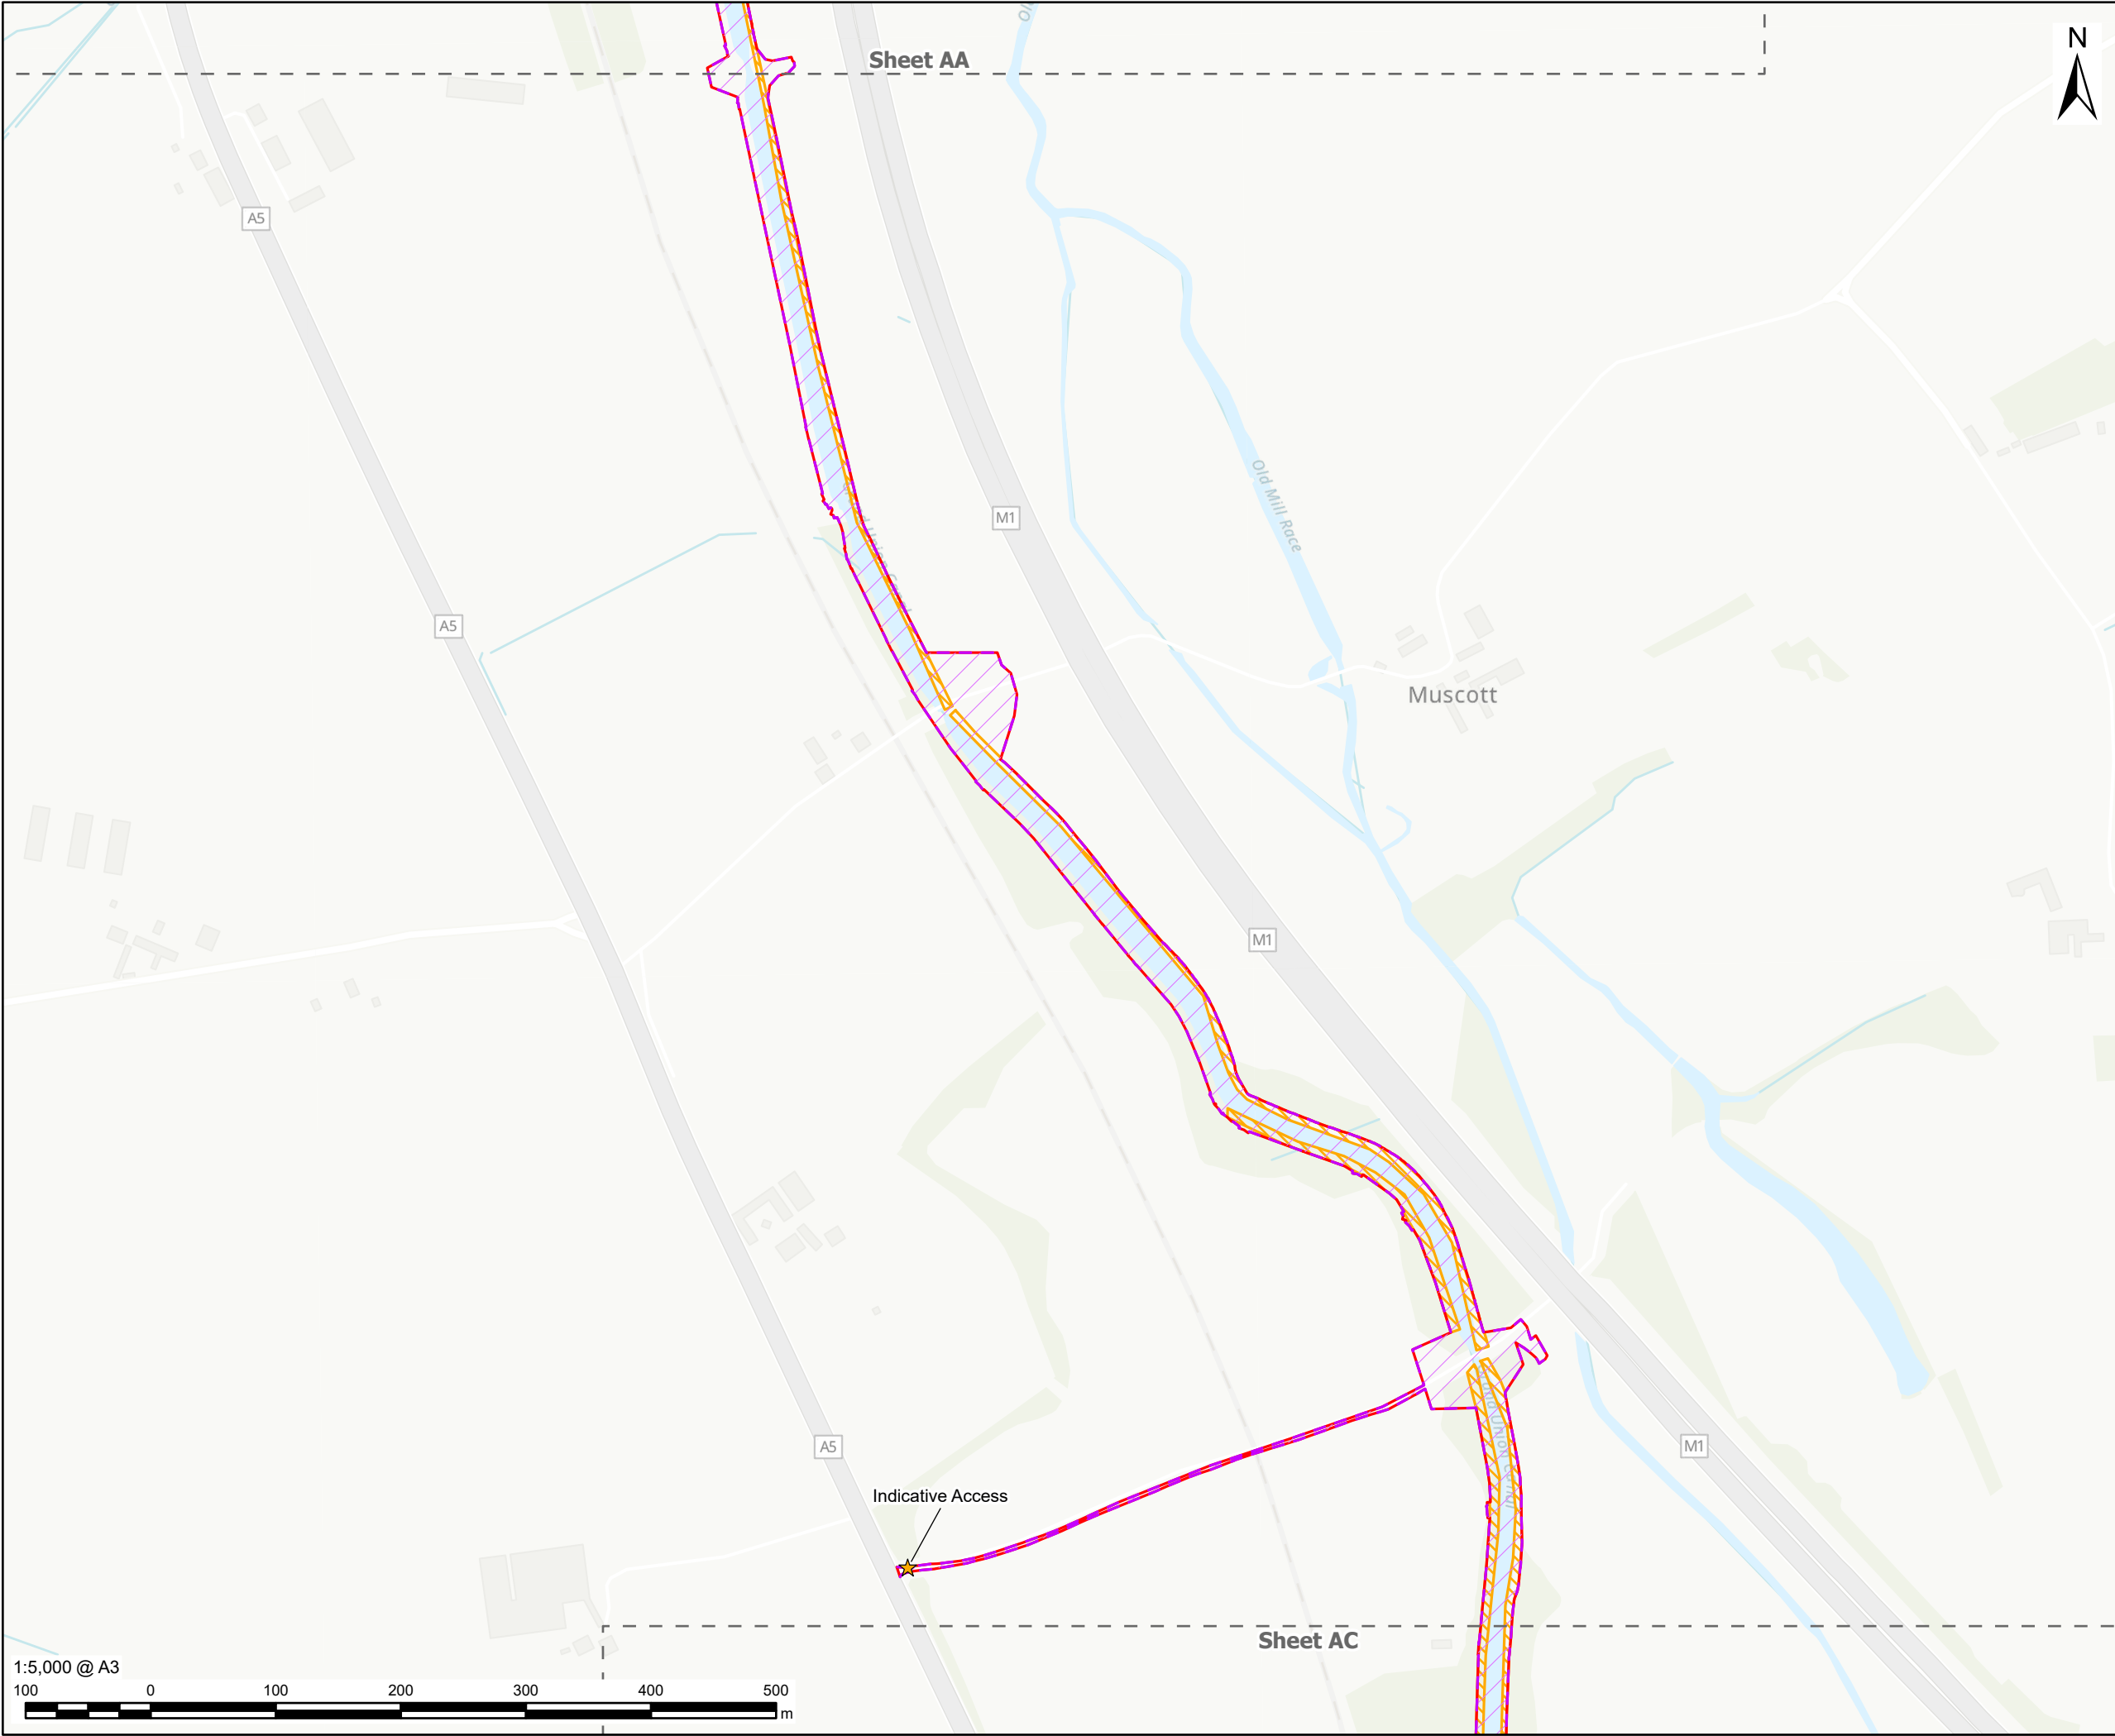



PROJECT

CLIENT

Affinity Water, Severn Trent Water and Canal & River Trust

CONSULTANT

AECOM Limited
Midpoint,
Alencon Link
Basingstoke, RG21 7PP
www.aecom.com

LEGEND

 Part 2 - Indicative Work Area

 Preliminary Order Limits

 Sheet Extent

Indicative Work

 Indicative Maximum Extent of Bank Raising

Temporary works may be required anywhere within the Indicative Work Area

NOTES

1. Reproduced from Ordnance Survey digital map data © Crown copyright and database rights 2025 OS 100025261.

2. Sources: Esri, TomTom, Garmin, FAO, NOAA, USGS, © OpenStreetMap contributors, and the GIS User Community

3. Contains OS data Crown Copyright and database right 2025.

ISSUE PURPOSE

FINAL

PROJECT NUMBER


60720432

FIGURE TITLE

Parts 2 & 3 Canal and Reservoir Works Indicative Layout Plans - Sheet AB

FIGURE NUMBER

Figure 3-P2&3-1

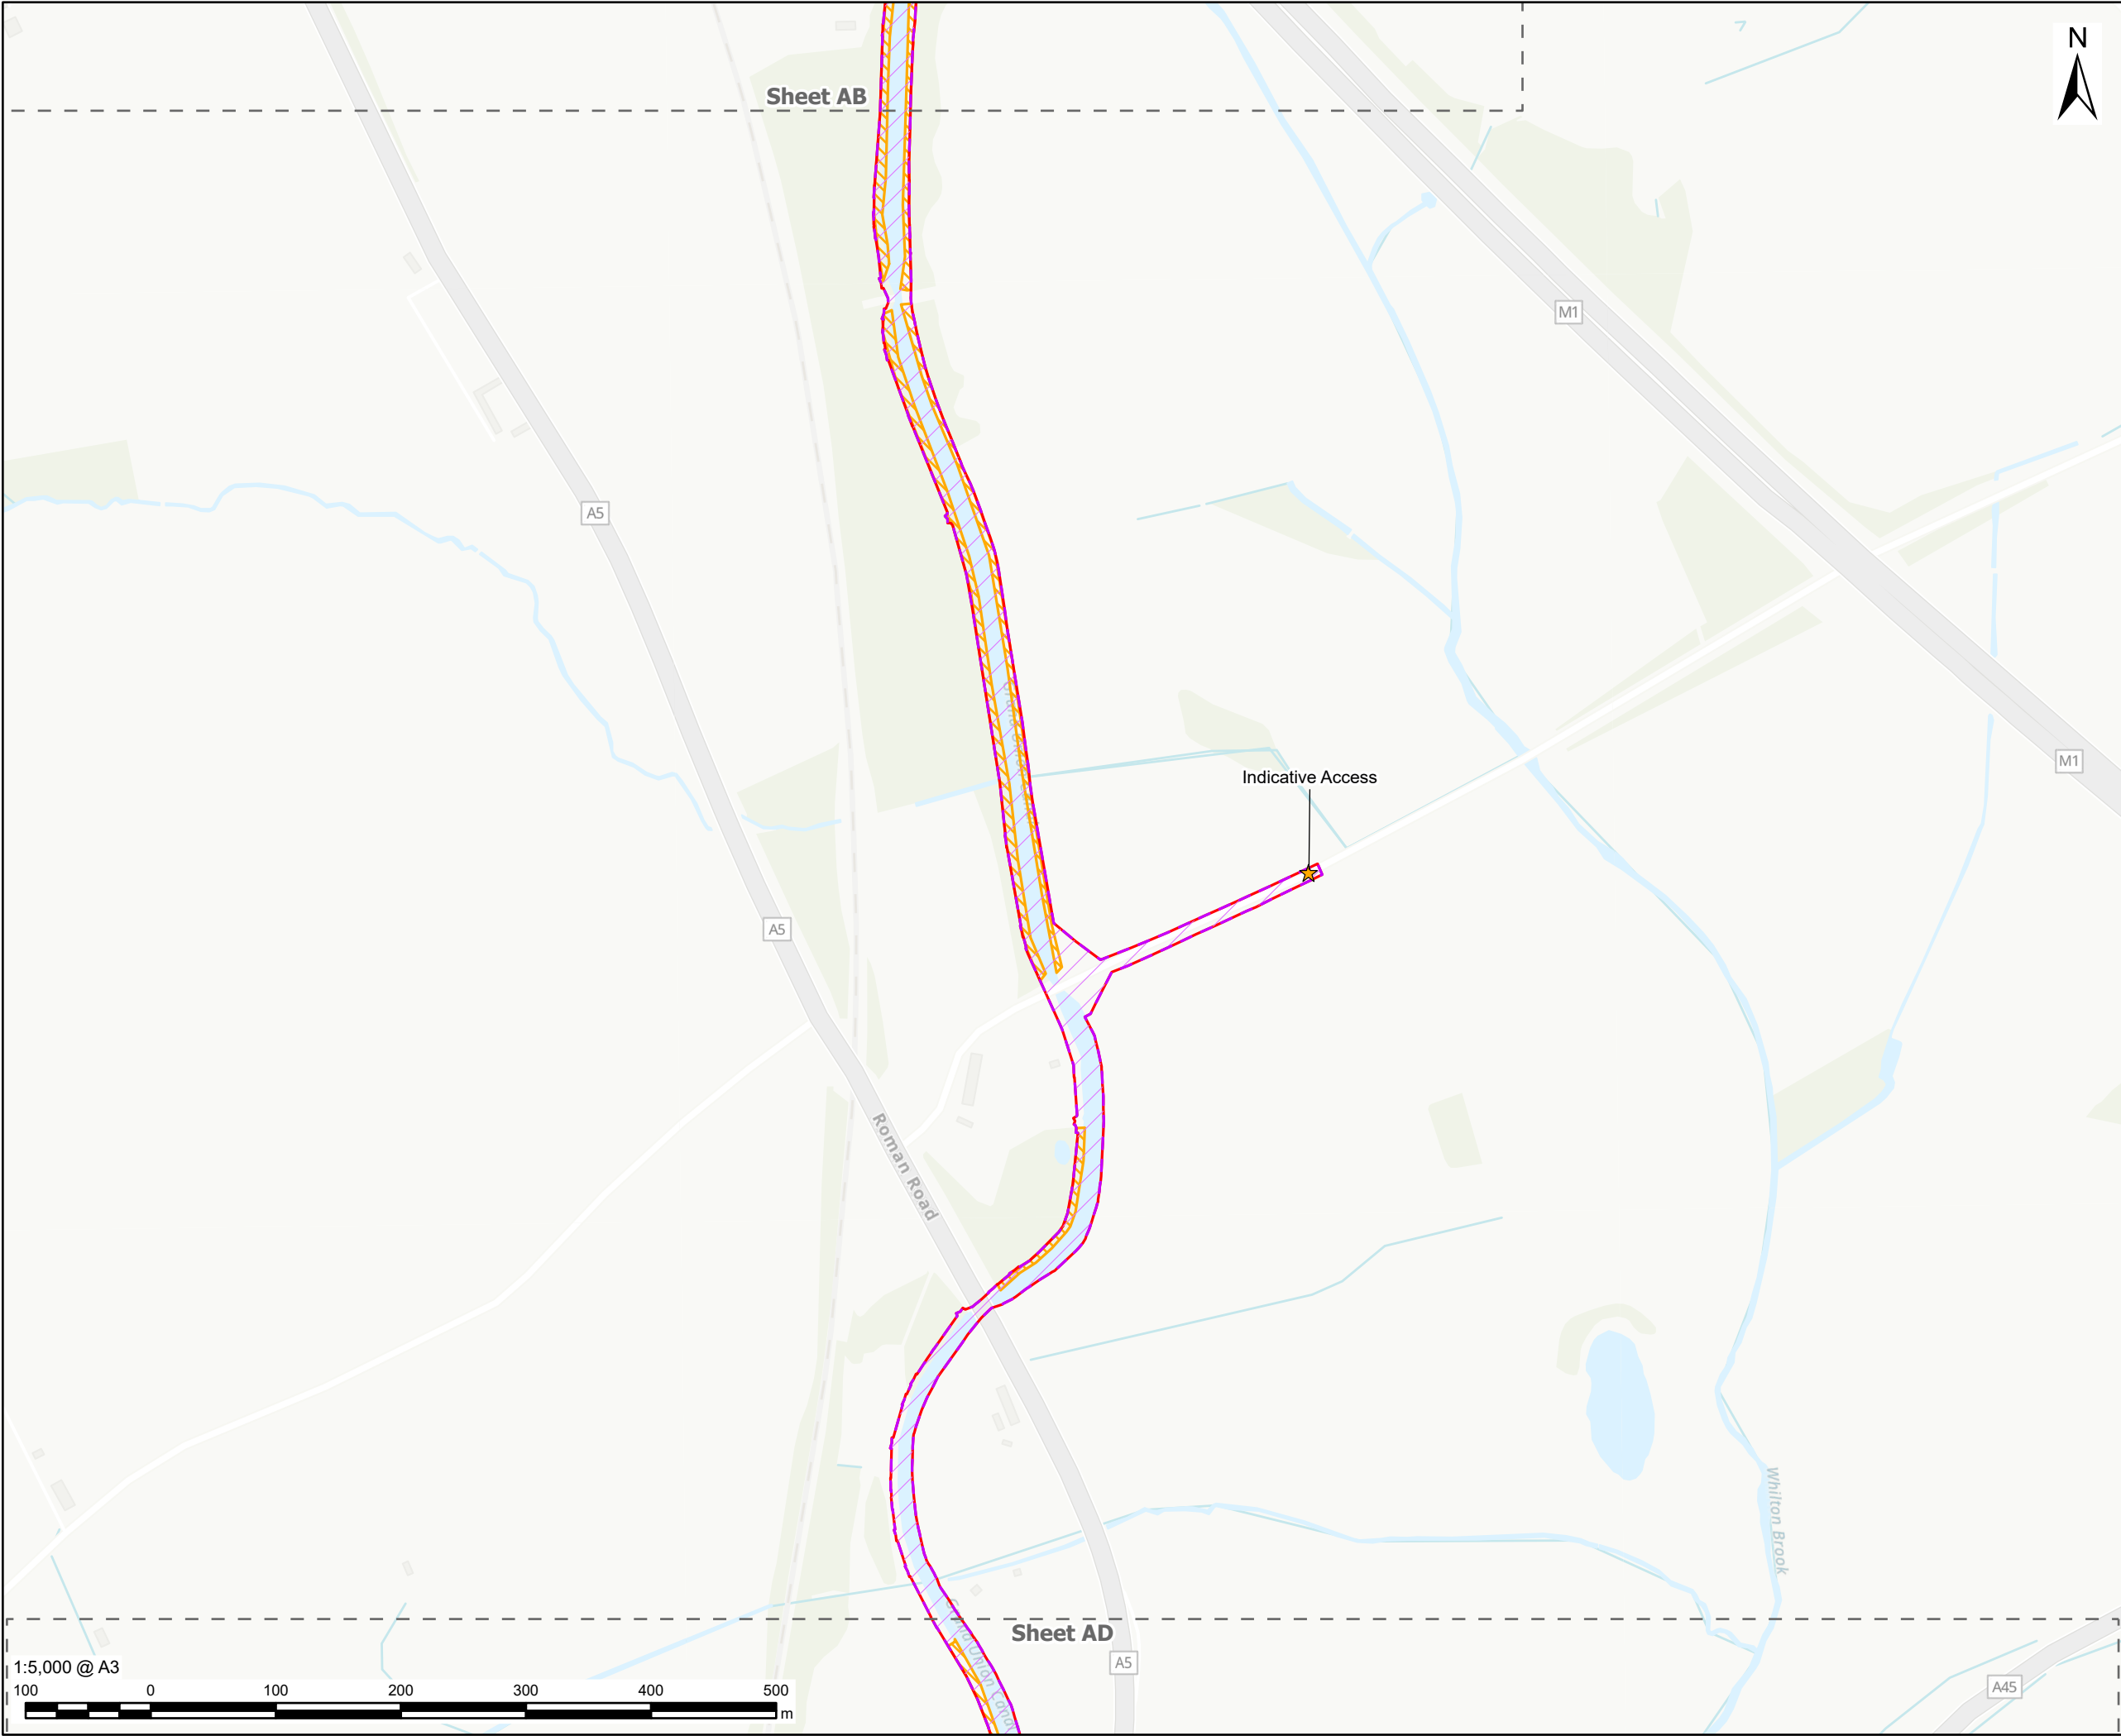

PROJECT

Grand Union
Canal Transfer

CLIENT

Affinity Water, Severn Trent Water
and Canal & River Trust

CONSULTANT

AECOM Limited
Midpoint,
Alencon Link
Basingstoke, RG21 7PP
www.aecom.com

LEGEND

Part 2 - Indicative Work Area

Preliminary Order Limits

Sheet Extent

Indicative Work

Indicative Maximum Extent of Bank Raising

Temporary works may be required
anywhere within the Indicative Work
Area

NOTES

1. Reproduced from Ordnance Survey digital map data © Crown copyright and database rights 2025 OS 100025261.

2. Sources: Esri, TomTom, Garmin, FAO, NOAA, USGS, © OpenStreetMap contributors, and the GIS User Community

3. Contains OS data Crown Copyright and database right 2025.

ISSUE PURPOSE

FINAL

PROJECT NUMBER


60720432

FIGURE TITLE

Parts 2 & 3 Canal and Reservoir Works
Indicative Layout Plans - Sheet AC

FIGURE NUMBER

Figure 3-P2&3-1

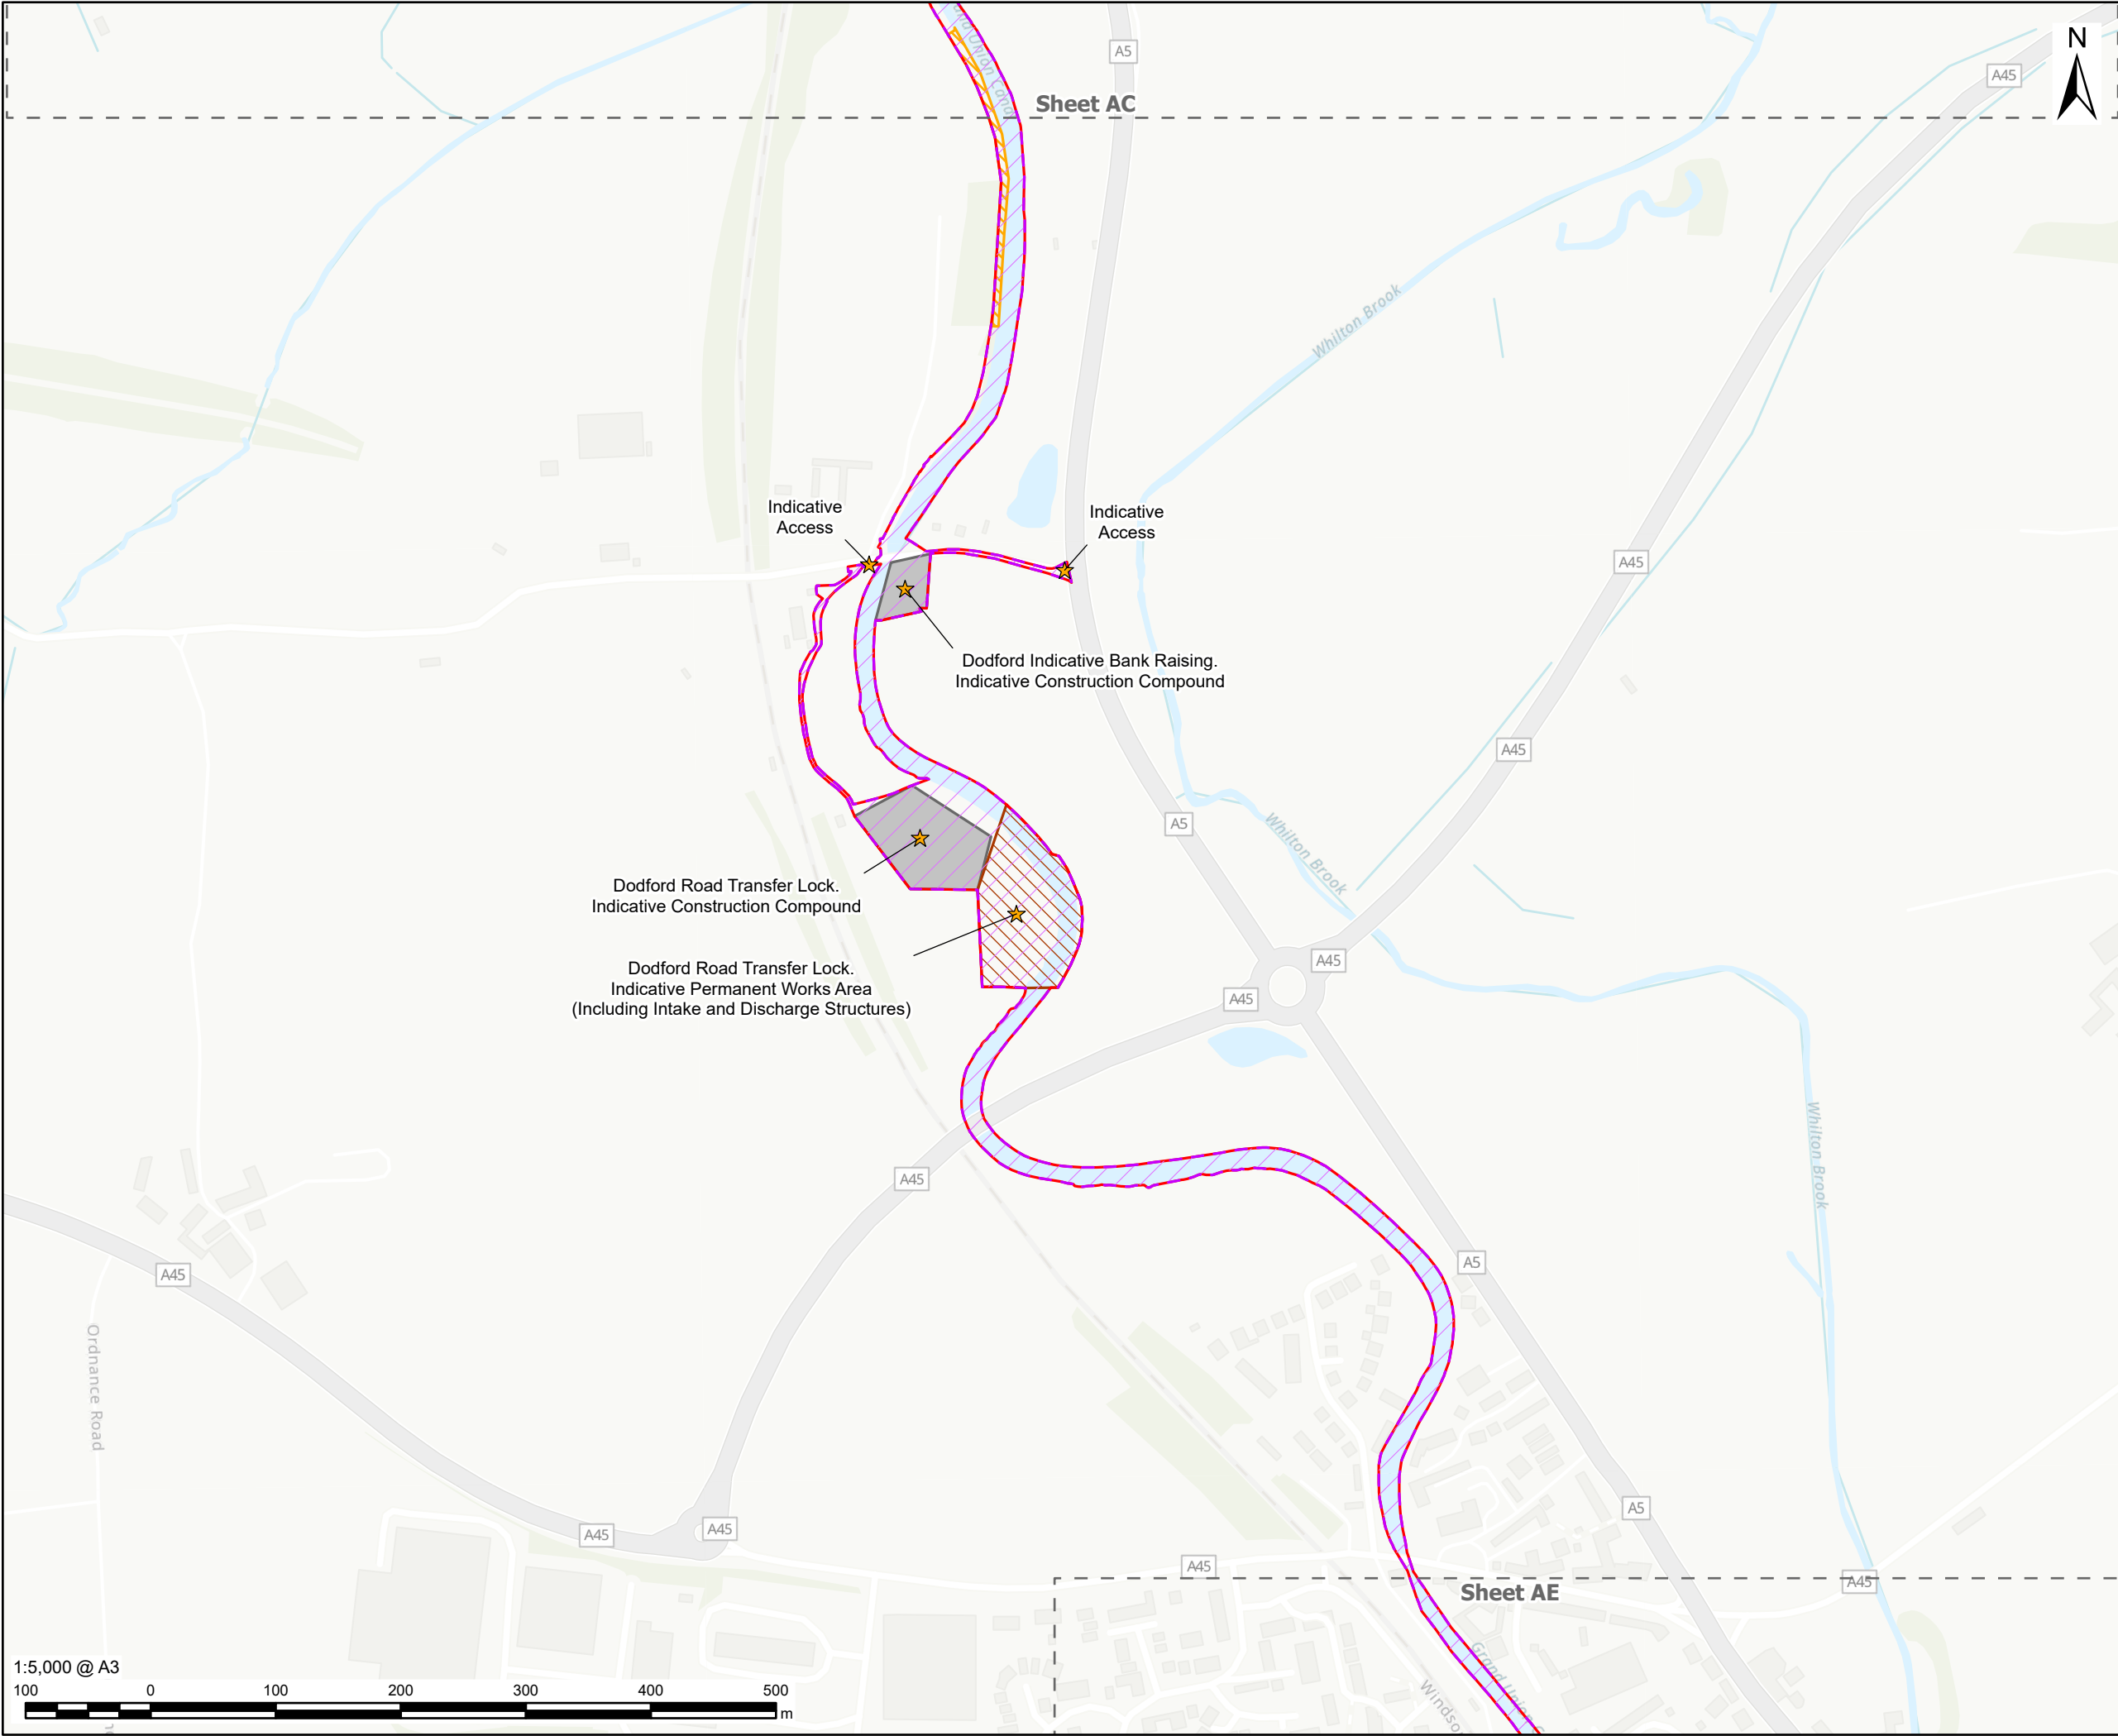

AECOM

PROJECT

 Grand Union
Canal Transfer

CLIENT

Affinity Water, Severn Trent Water
and Canal & River Trust

CONSULTANT

AECOM Limited
Midpoint,
Alencon Link
Basingstoke, RG21 7PP
www.aecom.com

LEGEND

-  Part 2 - Indicative Work Area
-  Preliminary Order Limits
-  Sheet Extent
- Indicative Work**
-  Indicative Construction Compound
-  Indicative Permanent Works Area
(Likely Maximum Extent)
-  Indicative Maximum Extent of Bank
Raising

Temporary works may be required
anywhere within the Indicative Work
Area

NOTES

1. Reproduced from Ordnance Survey digital map data © Crown copyright and database rights 2025 OS 100025261.
2. Sources: Esri, TomTom, Garmin, FAO, NOAA, USGS, © OpenStreetMap contributors, and the GIS User Community
3. Contains OS data Crown Copyright and database right 2025.

ISSUE PURPOSE

FINAL

PROJECT NUMBER

60720432


FIGURE TITLE


Parts 2 & 3 Canal and Reservoir Works
Indicative Layout Plans - Sheet AD

FIGURE NUMBER

Figure 3-P2&3-1

This drawing has been prepared for the use of AECOM's client. It may not be used, modified, reproduced or relied upon by third parties, except as agreed by AECOM or as required by law. AECOM accepts no responsibility, and denies any liability whatsoever, to any party that uses or relies on this drawing without AECOM's express written consent. Do not scale this document. All measurements must be obtained from the stated dimensions.

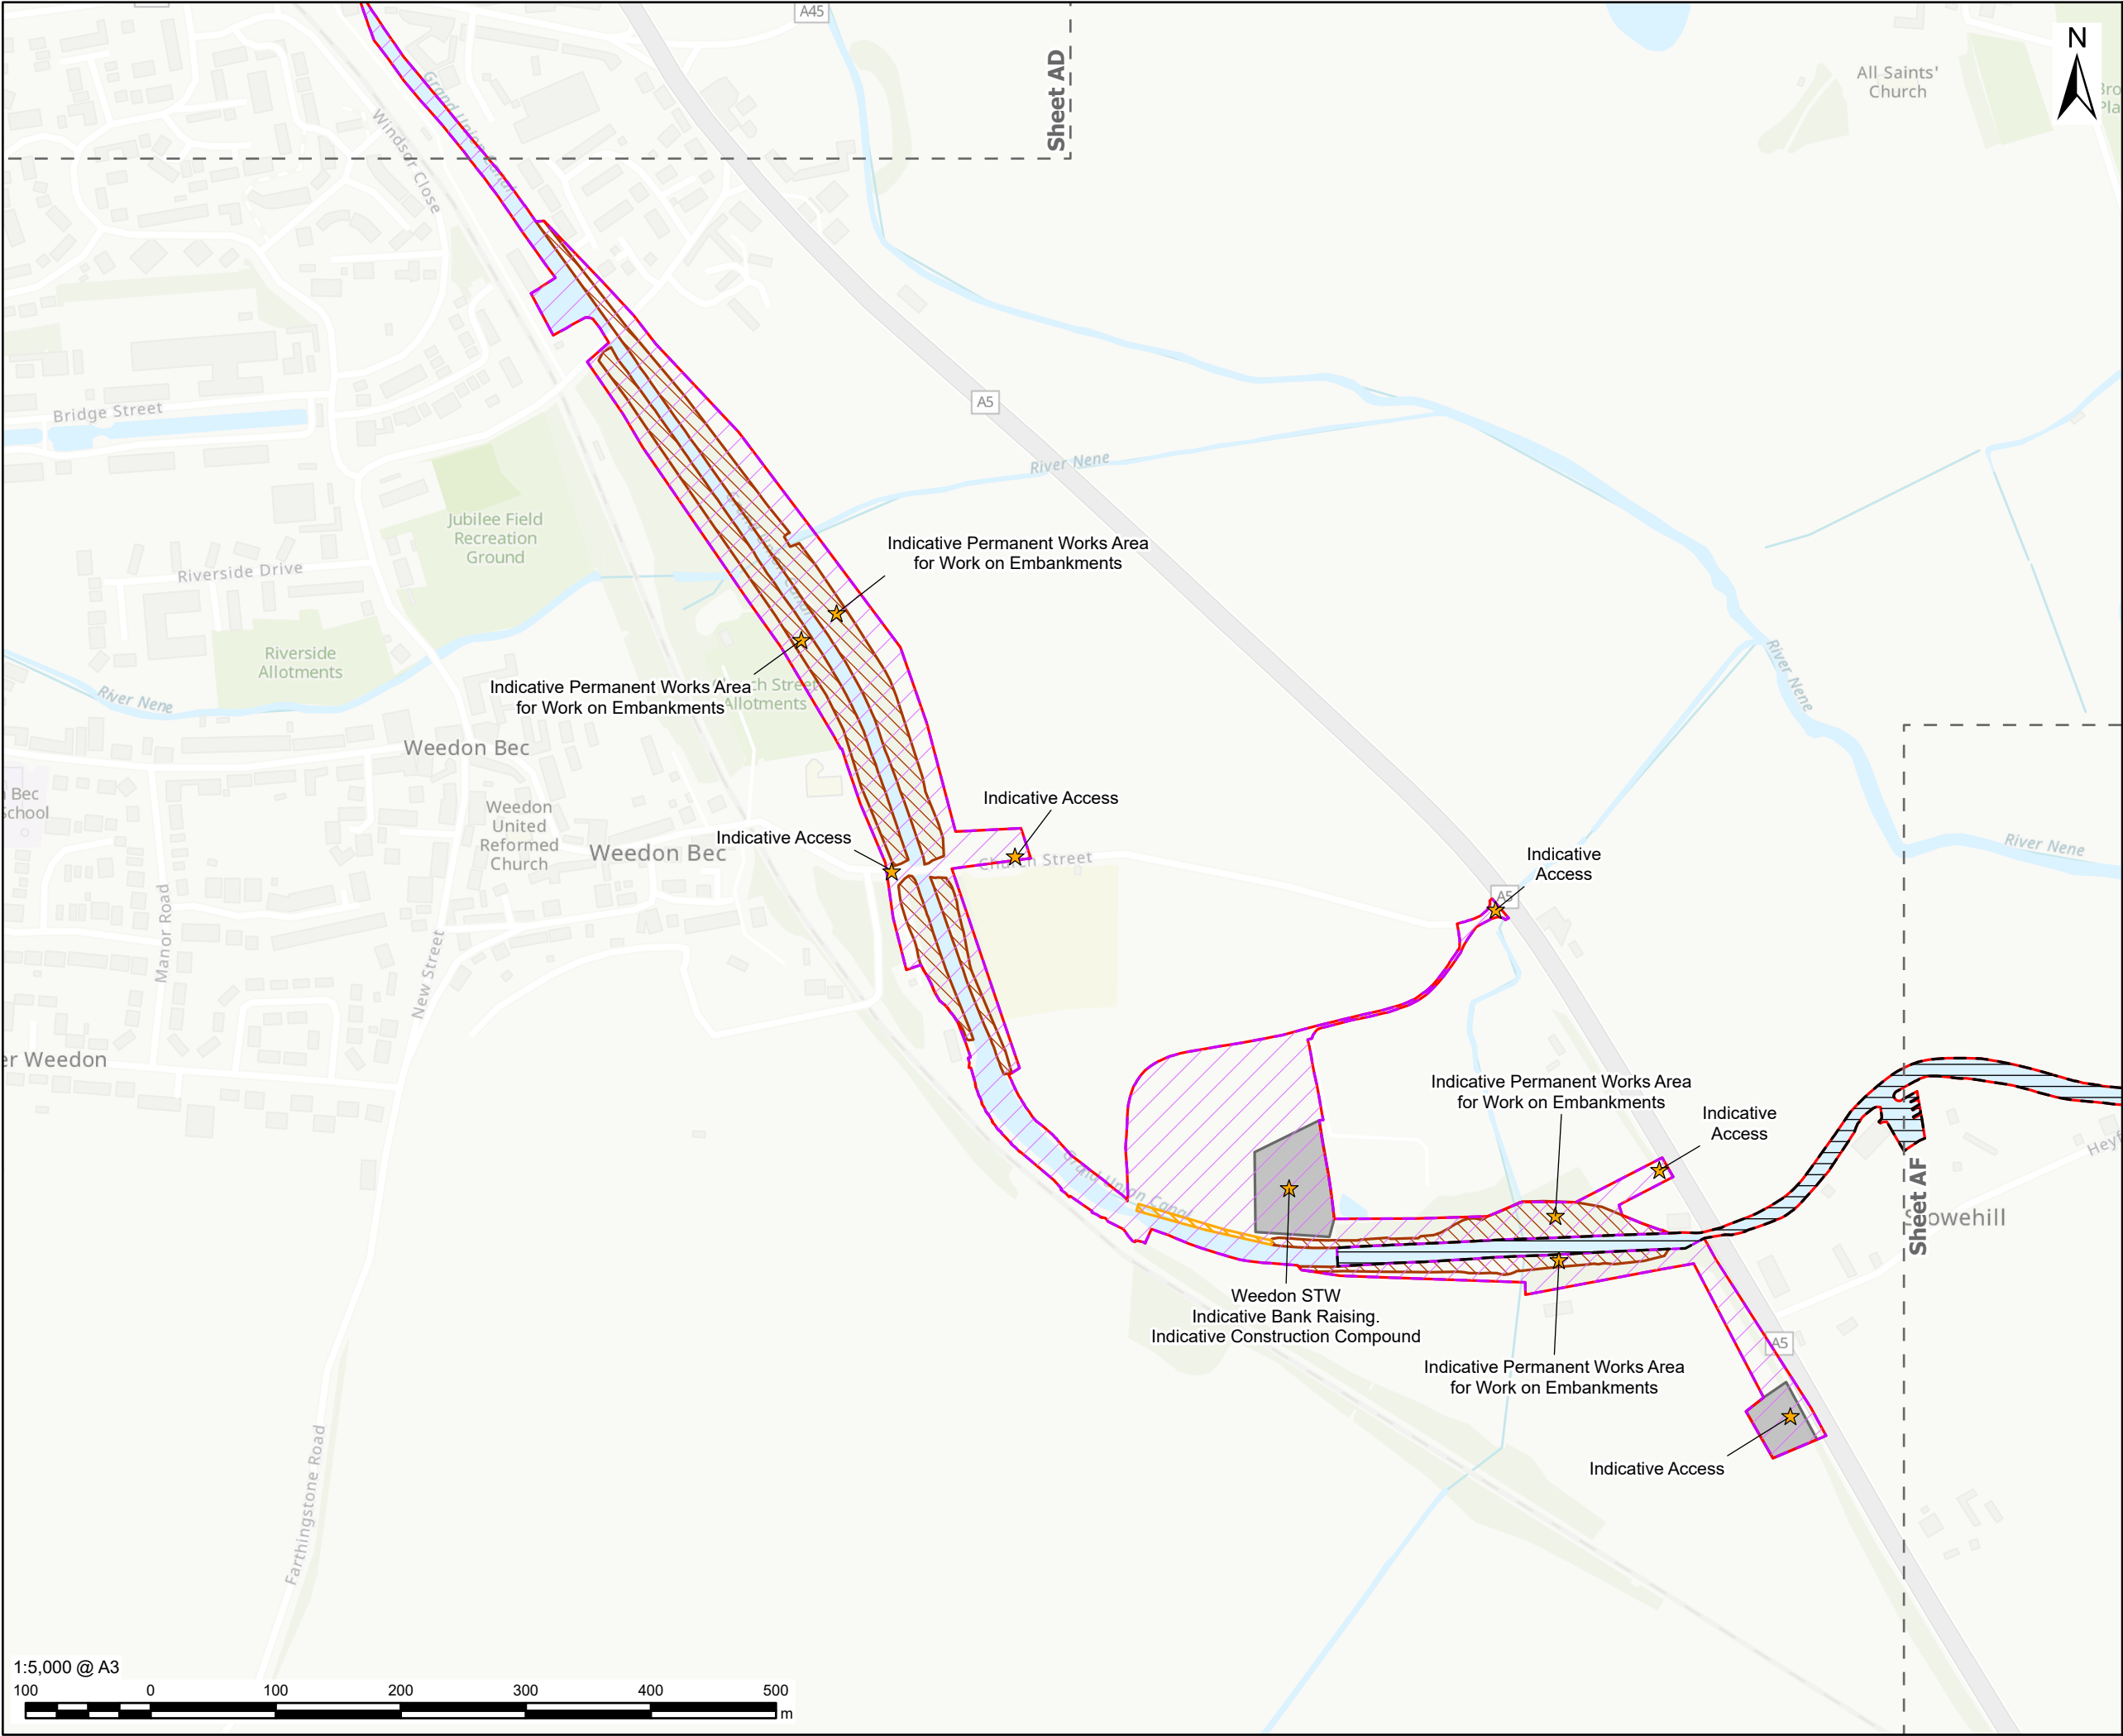

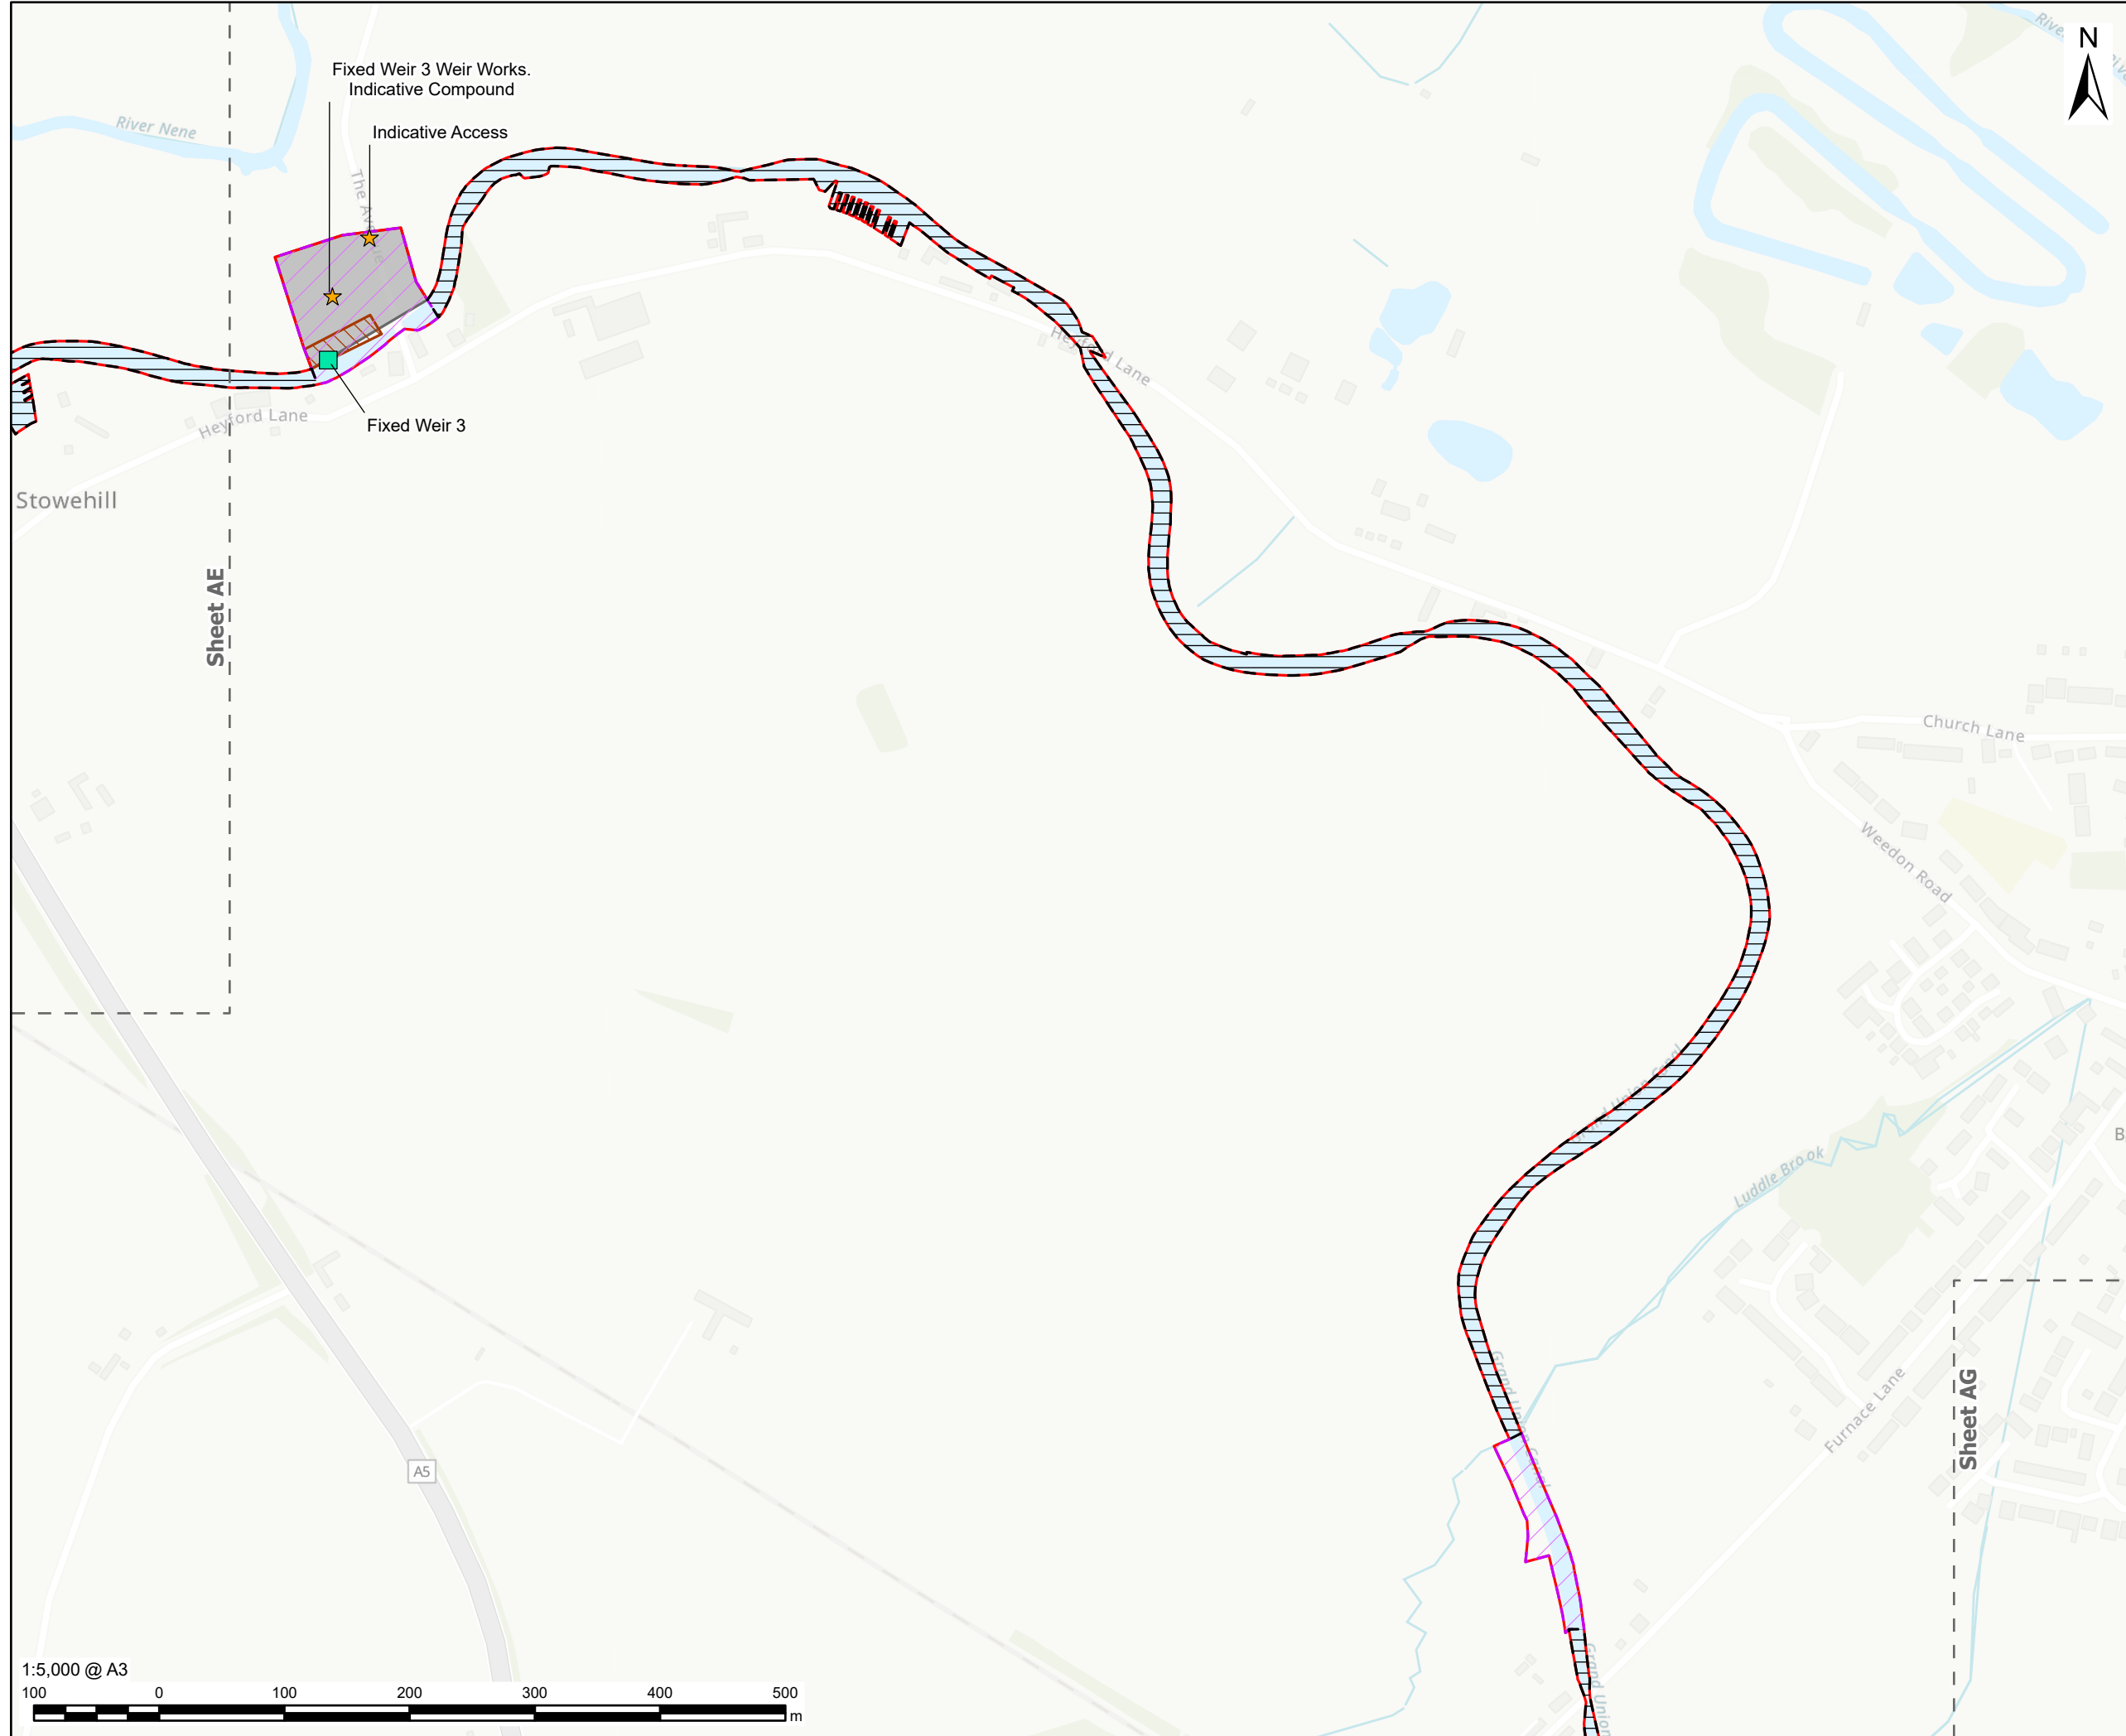

This drawing has been prepared for the use of AECOM's client. It may not be used, modified, reproduced or relied upon by third parties, except as agreed by AECOM, or as required by law. AECOM accepts no responsibility, and denies any liability whatsoever, to any party that uses or relies on this drawing without AECOM's express written consent. All measurements must be obtained from the stated dimensions.



CLIENT

Affinity Water, Severn Trent Water
and Canal & River Trust

CONSULTANT

AECOM Limited
Midpoint,
Alencon Link
Basingstoke, RG21 7PP
www.aecom.com

LEGEND	
	Part 2 - Indicative Work Area
	Part 2 - Indicative Non-Work Area
	Preliminary Order Limits
	Sheet Extent
Indicative Work	
	Weir Requiring Modification
	Indicative Construction Compound
	Indicative Permanent Works Area (Likely Maximum Extent)
Temporary works may be required anywhere within the Indicative Work Area	


NOTES

1. Reproduced from Ordnance Survey digital map data © Crown copyright and database rights 2025 OS 100025261.
2. Sources: Esri, TomTom, Garmin, FAO, NOAA, USGS, © OpenStreetMap contributors, and the GIS User Community
3. Contains OS data Crown Copyright and database right 2025.

ISSUE PURPOSE
FINAL
PROJECT NUMBER
60720432
FIGURE TITLE
Parts 2 & 3 Canal and Reservoir Works Indicative Layout Plans - Sheet AF

FIGURE NUMBER

Figure 3-P2&3-1

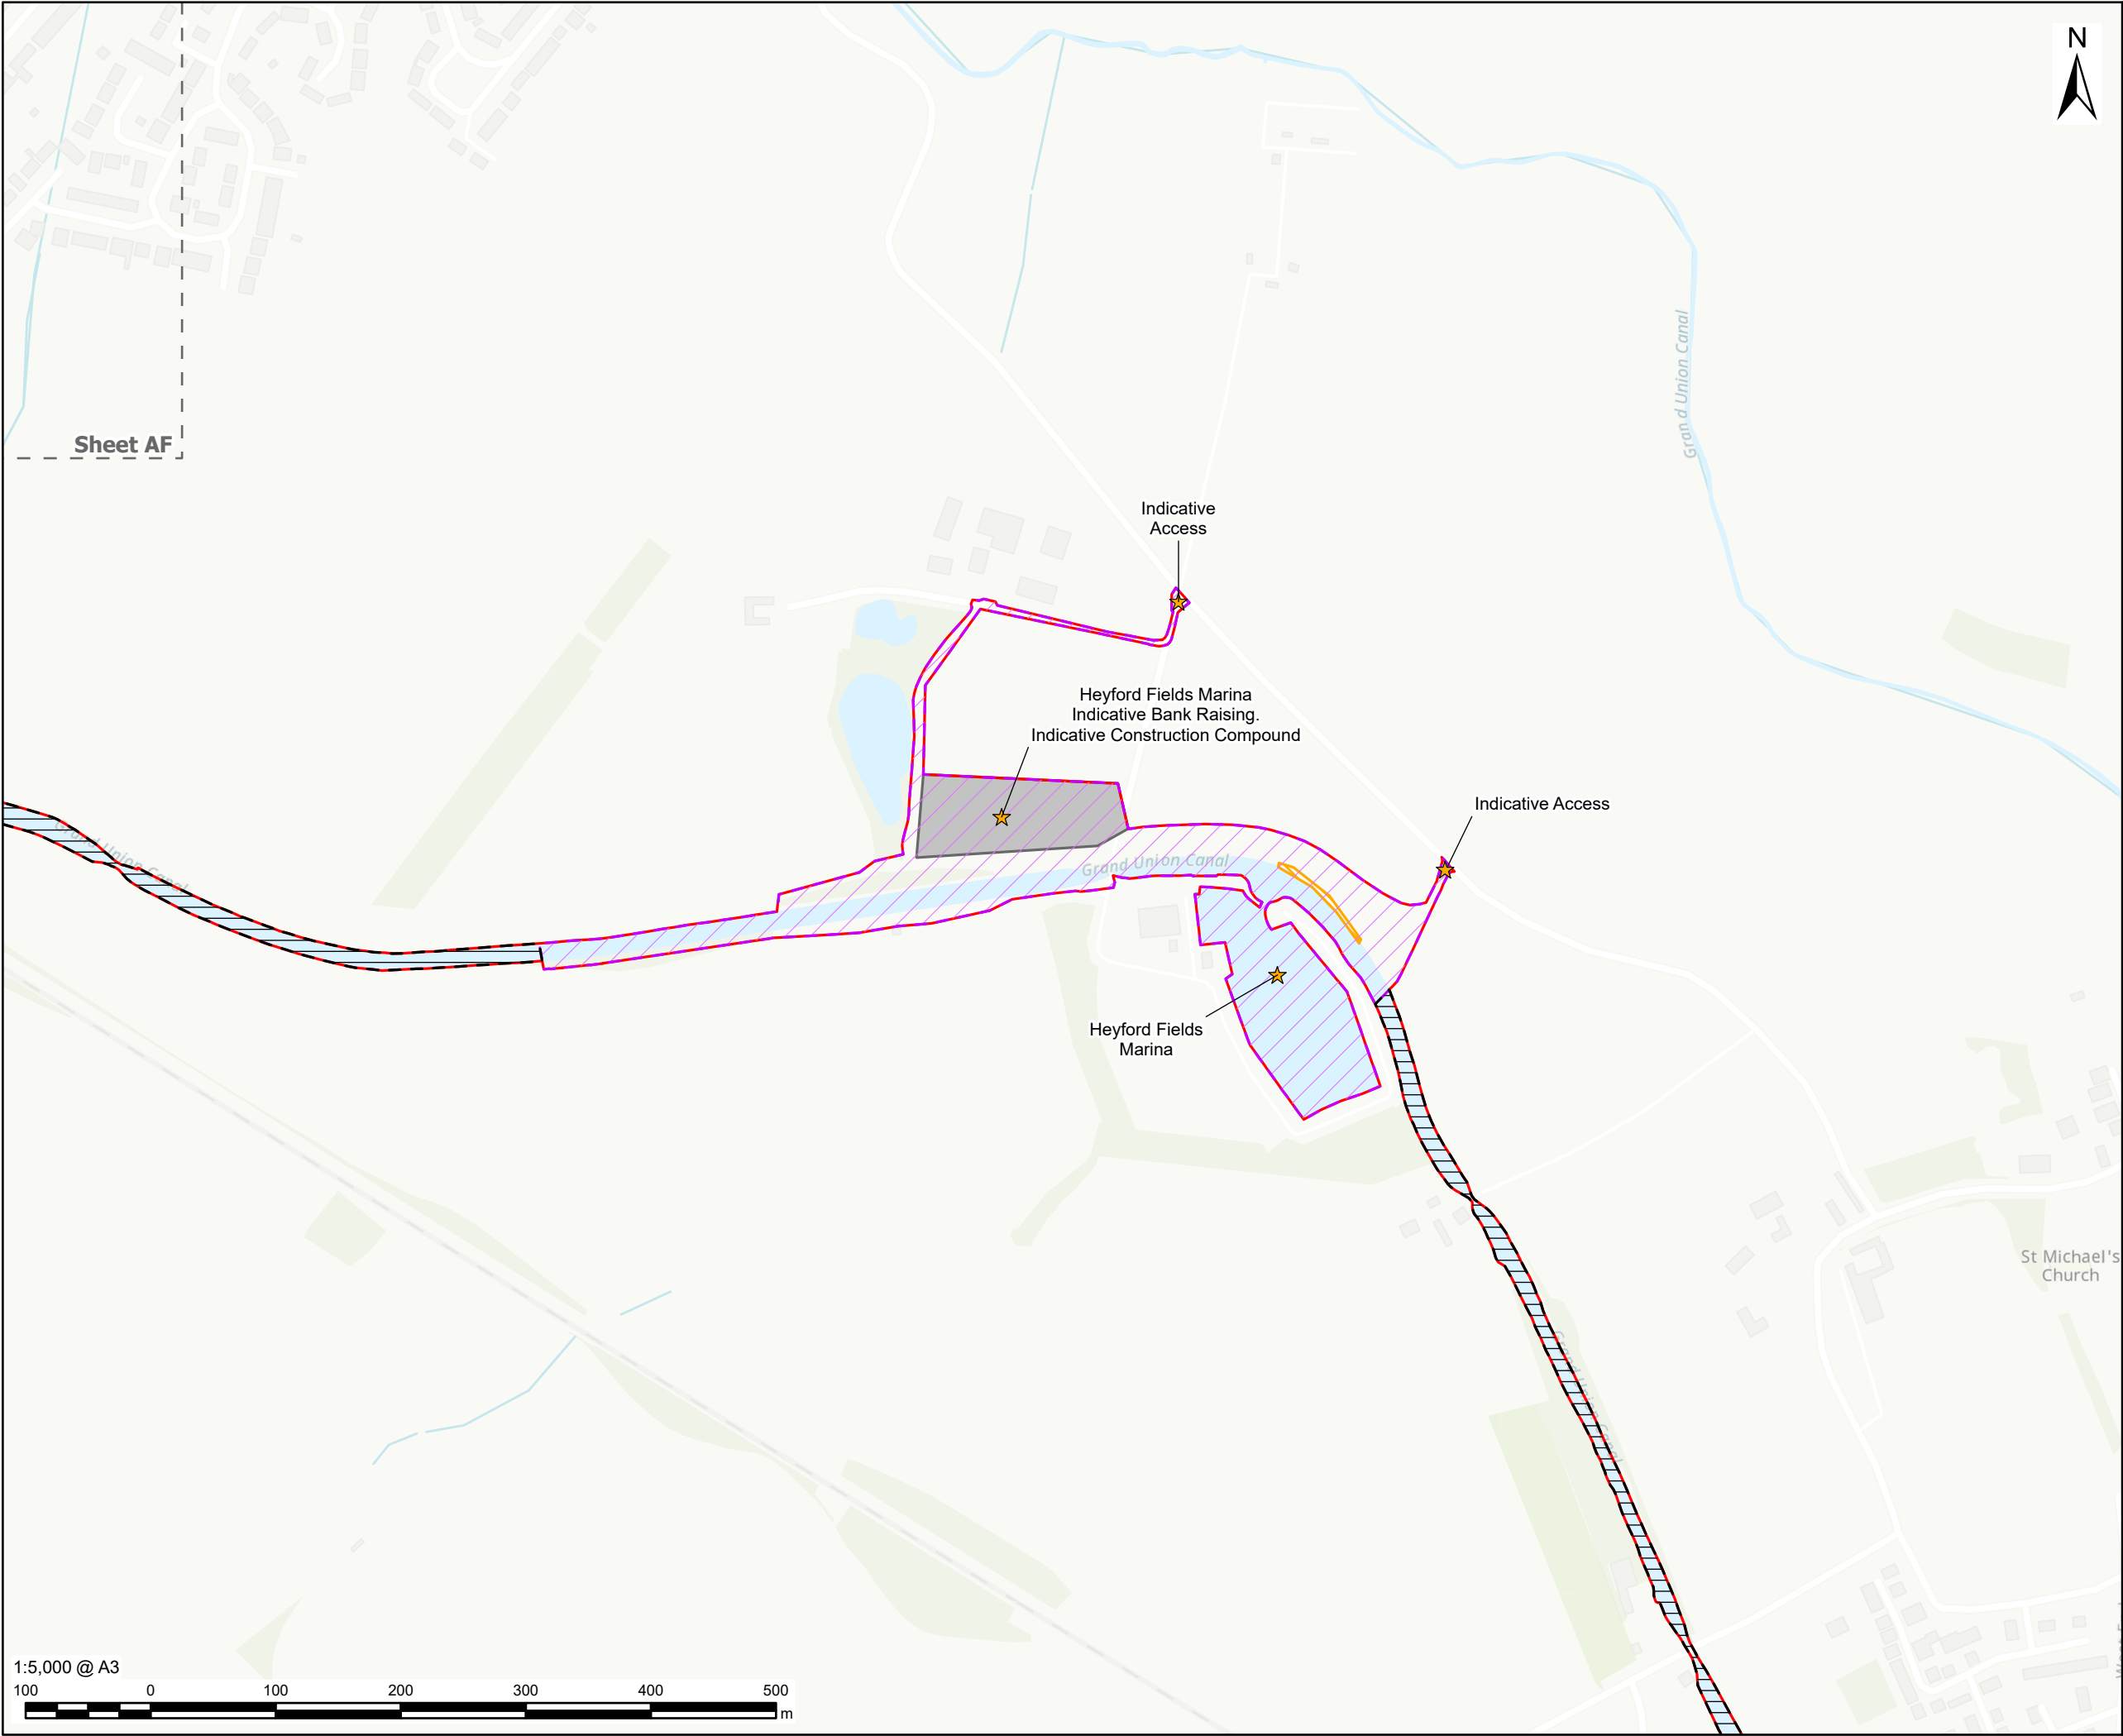

PROJECT

Grand Union Canal Transfer

CLIENT

Affinity Water, Severn Trent Water and Canal & River Trust

CONSULTANT

AECOM Limited
Midpoint,
Alencon Link
Basingstoke, RG21 7PP
www.aecom.com

LEGEND

Part 2 - Indicative Work Area

Part 2 - Indicative Non-Work Area

Preliminary Order Limits

Sheet Extent

Indicative Work

Indicative Construction Compound

Indicative Maximum Extent of Bank Raising

Temporary works may be required anywhere within the Indicative Work Area

NOTES

1. Reproduced from Ordnance Survey digital map data © Crown copyright and database rights 2025 OS 100025261.

2. Sources: Esri, TomTom, Garmin, FAO, NOAA, USGS, © OpenStreetMap contributors, and the GIS User Community

3. Contains OS data Crown Copyright and database right 2025.

ISSUE PURPOSE

FINAL

PROJECT NUMBER


60720432

FIGURE TITLE

Parts 2 & 3 Canal and Reservoir Works Indicative Layout Plans - Sheet AG

FIGURE NUMBER

Figure 3-P2&3-1

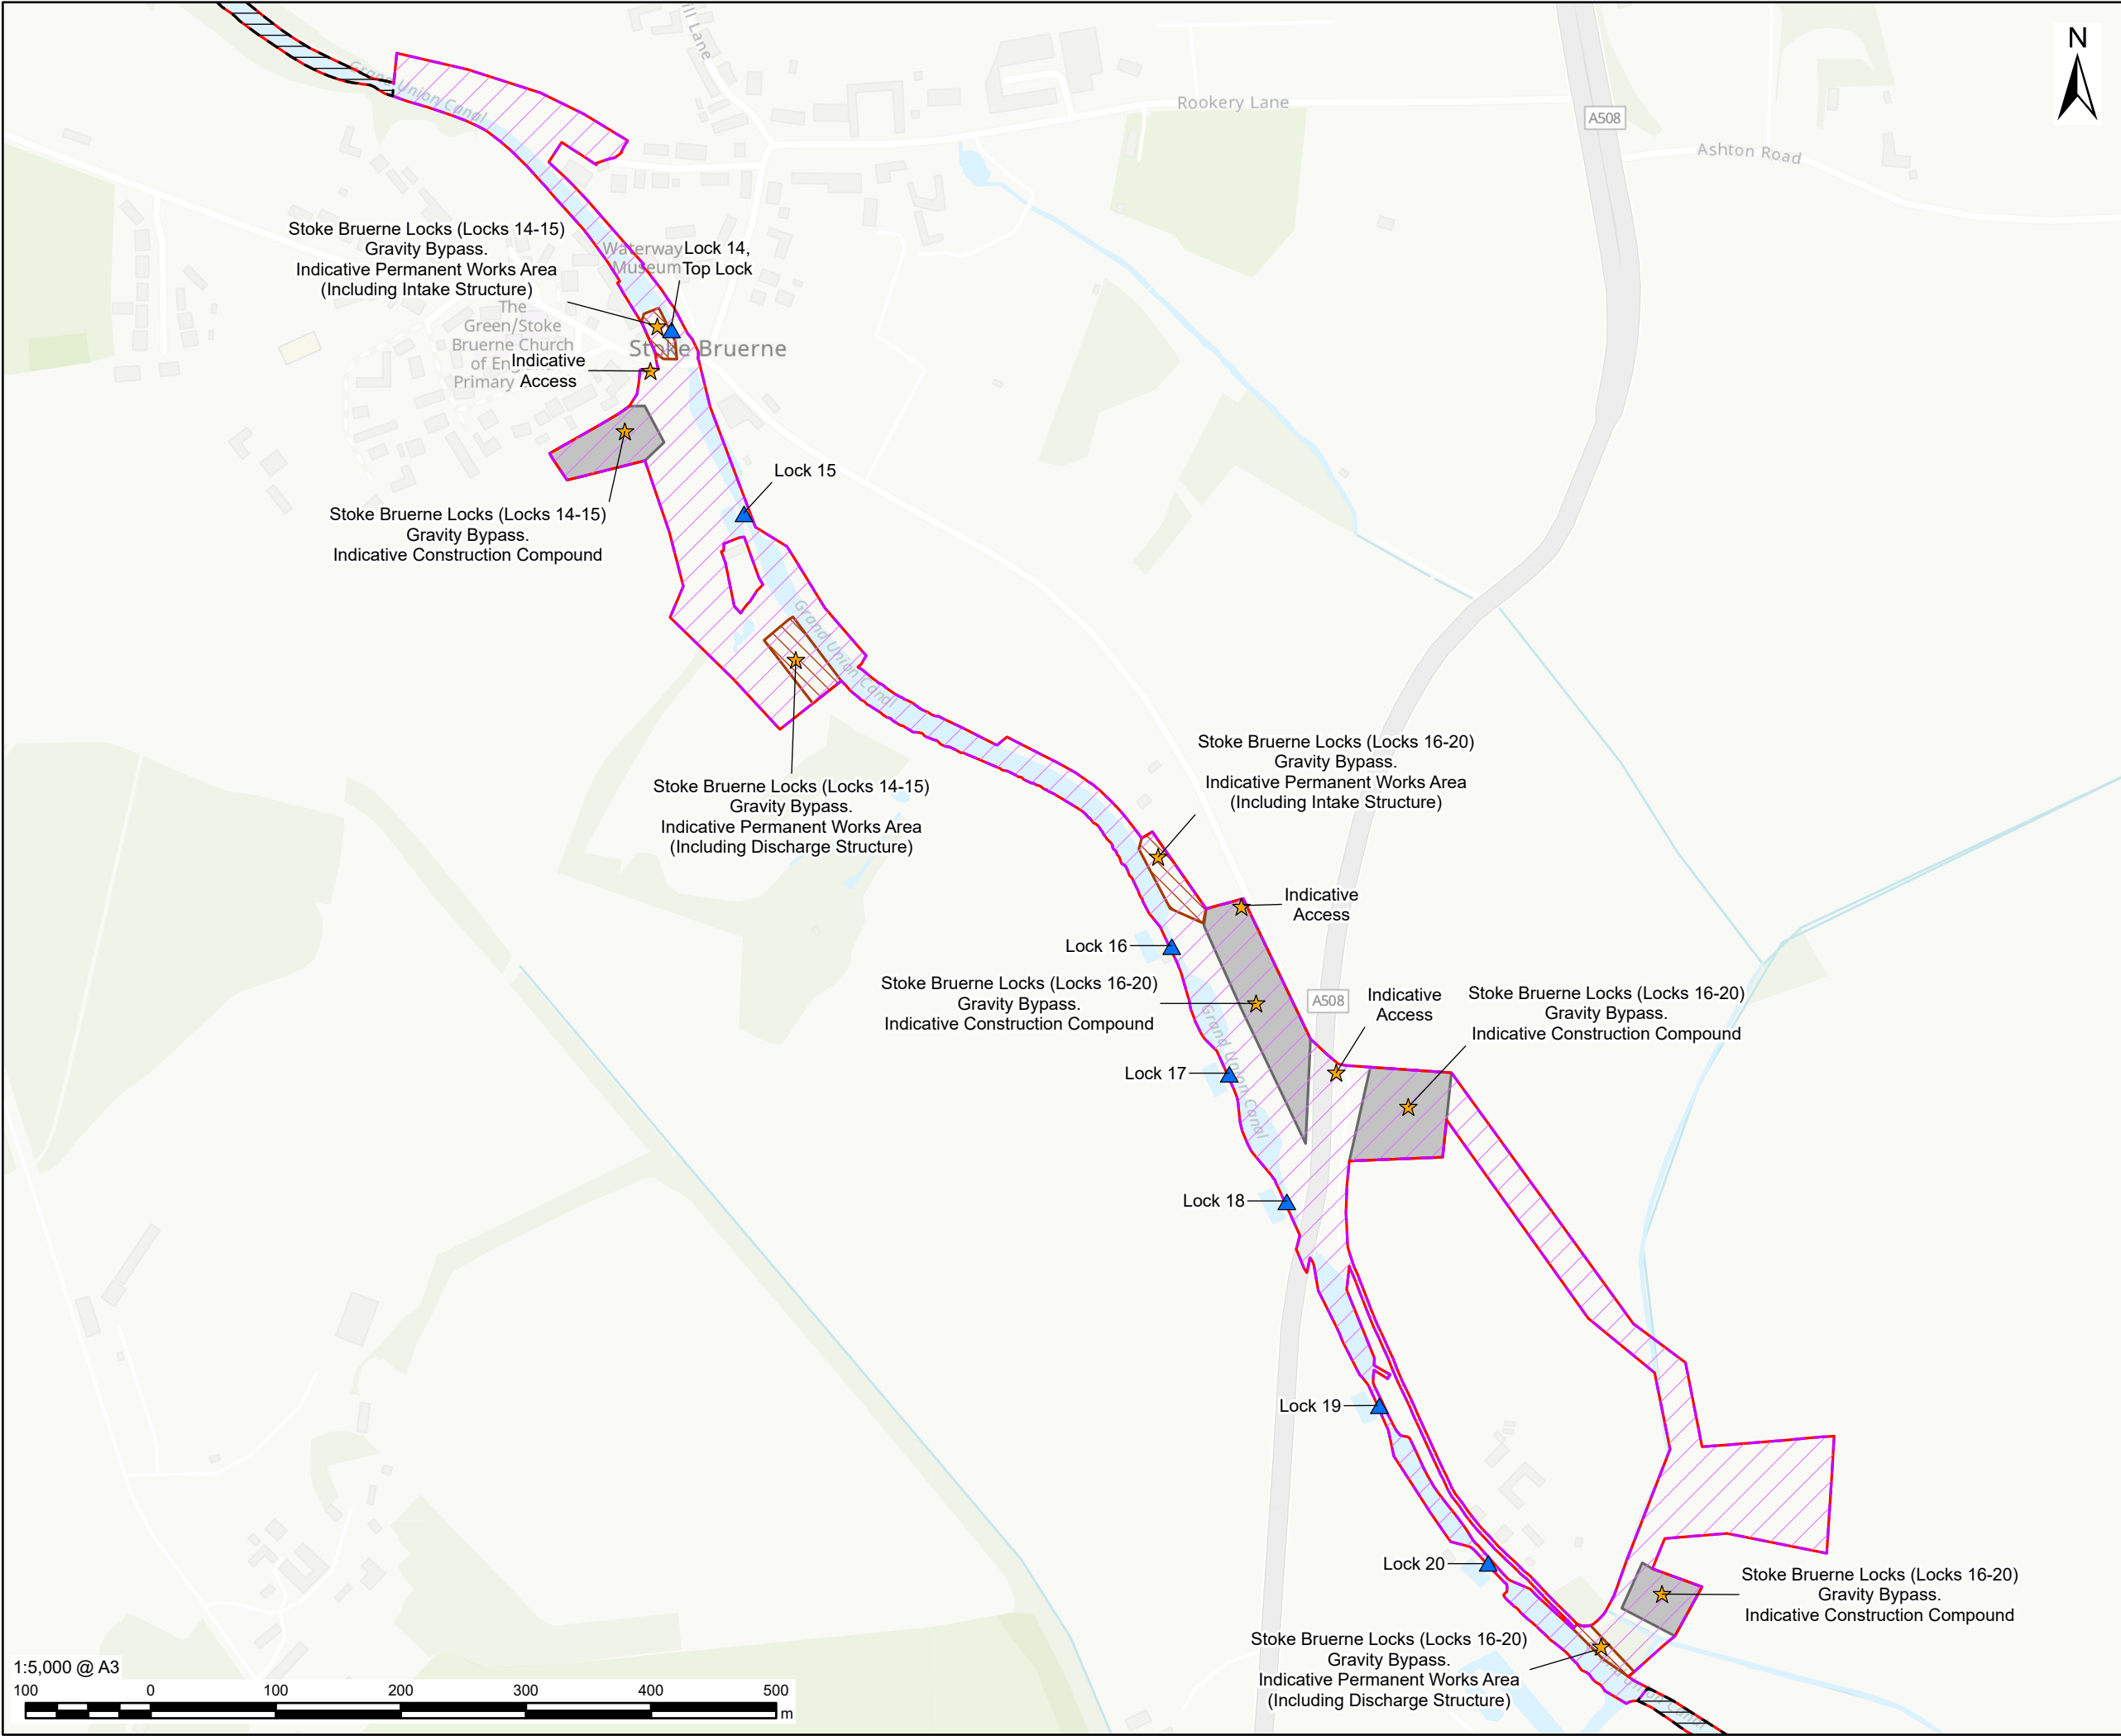

AECOM

PROJECT

 Grand Union Canal Transfer

CLIENT

Affinity Water, Severn Trent Water and Canal & River Trust

CONSULTANT

AECOM Limited
Midpoint,
Alencon Link
Basingstoke, RG21 7PP
www.aecom.com

LEGEND

 Part 2 - Indicative Work Area

 Part 2 - Indicative Non-Work Area

 Preliminary Order Limits

 Existing Lock

Indicative Work

 Indicative Construction Compound

 Indicative Permanent Works Area (Likely Maximum Extent)

Temporary works may be required anywhere within the Indicative Work Area

NOTES

1. Reproduced from Ordnance Survey digital map data © Crown copyright and database rights 2025 OS 100025261.

2. Sources: Esri, TomTom, Garmin, FAO, NOAA, USGS, © OpenStreetMap contributors, and the GIS User Community

3. Contains OS data Crown Copyright and database right 2025.

ISSUE PURPOSE

FINAL

PROJECT NUMBER


60720432

FIGURE TITLE

Parts 2 & 3 Canal and Reservoir Works Indicative Layout Plans - Sheet AH

FIGURE NUMBER

Figure 3-P2&3-1

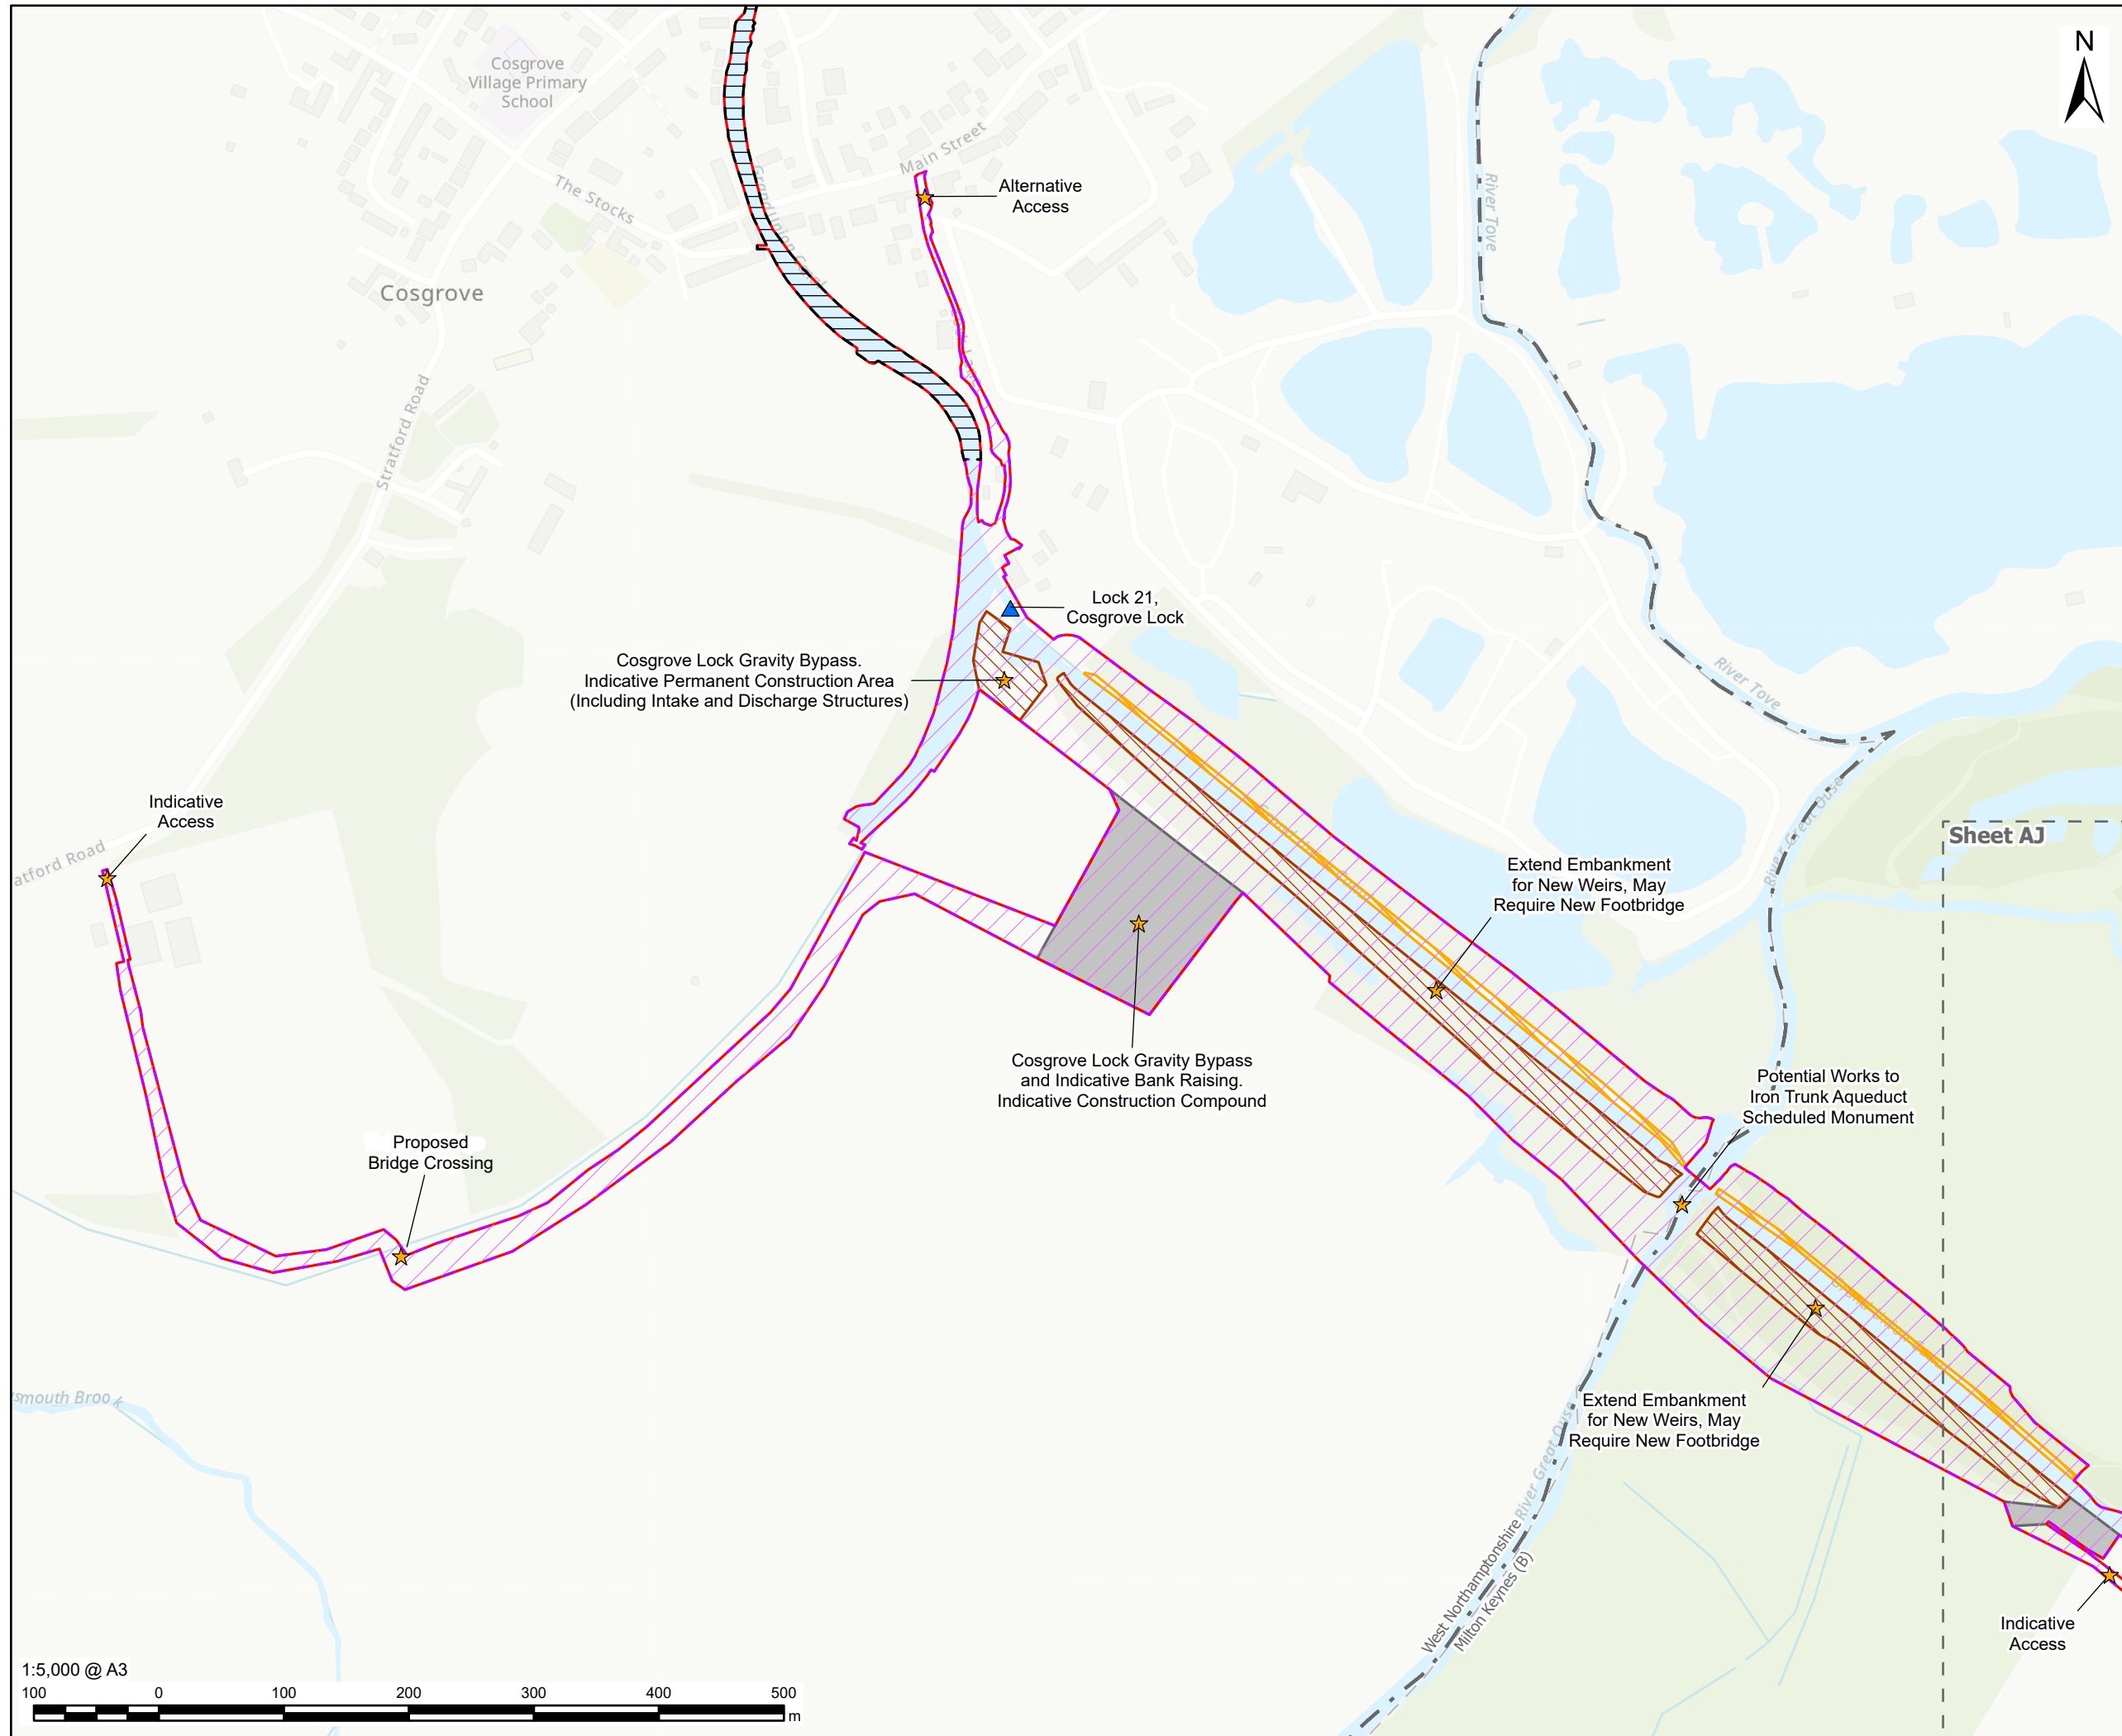

- Part 2 - Indicative Work Area
- Part 2 - Indicative Non-Work Area
- Preliminary Order Limits
- District Boundary
- Sheet Extent
- Existing Lock

- Indicative Construction Compound
- Indicative Permanent Works Area
(Likely Maximum Extent)
- Indicative Maximum Extent of Bank
Raising

Temporary works may be required anywhere within the Indicative Work Area


1. Reproduced from Ordnance Survey digital map data © Crown copyright and database rights 2025 OS 100025261.
2. Sources: Esri, TomTom, Garmin, FAO, NOAA, USGS, © OpenStreetMap contributors, and the GIS User Community
3. Contains OS data Crown Copyright and database right 2025.

FINAL

60720432

Parts 2 & 3 Canal and Reservoir Works
Indicative Layout Plans - Sheet AI

Figure 3-P2&3-1

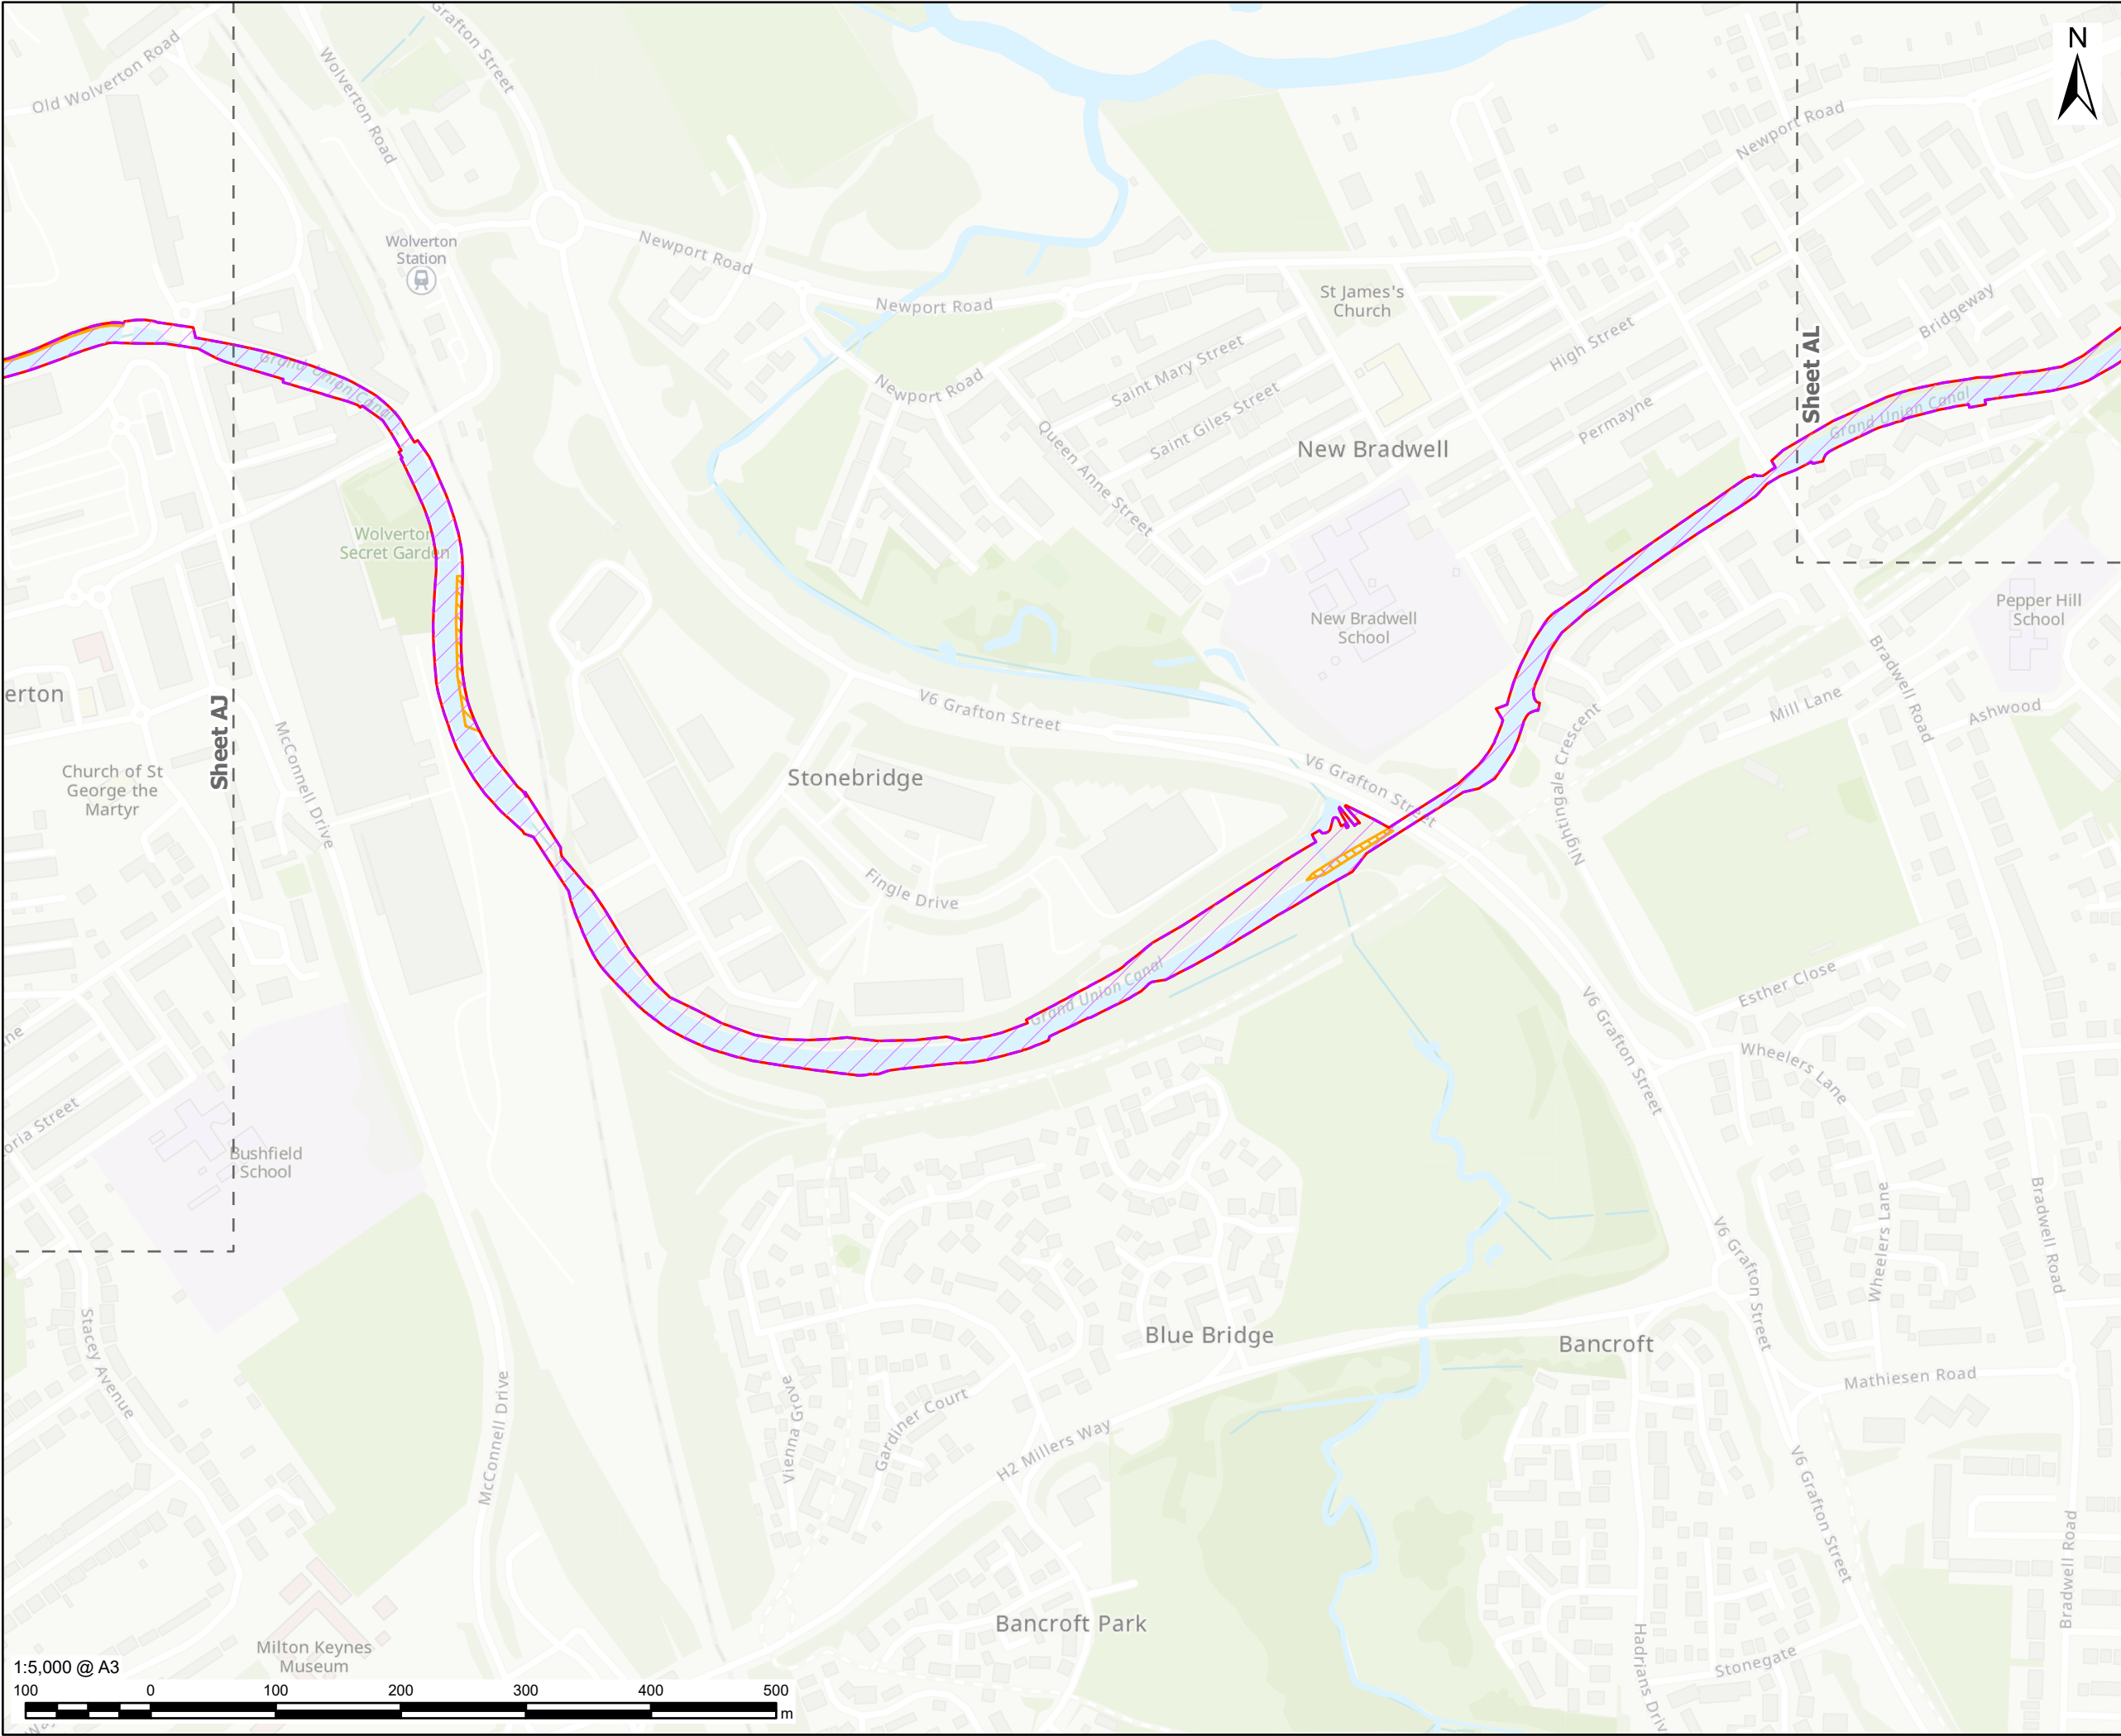

AECOM

PROJECT

 Grand Union Canal Transfer

CLIENT

Affinity Water, Severn Trent Water and Canal & River Trust

CONSULTANT

AECOM Limited
Midpoint,
Alencon Link
Basingstoke, RG21 7PP
www.aecom.com

LEGEND

 Part 2 - Indicative Work Area

 Preliminary Order Limits

 Sheet Extent

Indicative Work

 Indicative Maximum Extent of Bank Raising

Temporary works may be required anywhere within the Indicative Work Area

NOTES

1. Reproduced from Ordnance Survey digital map data © Crown copyright and database rights 2025 OS 100025261.

2. Sources: Esri, TomTom, Garmin, FAO, NOAA, USGS, © OpenStreetMap contributors, and the GIS User Community

3. Contains OS data Crown Copyright and database right 2025.

ISSUE PURPOSE

FINAL

PROJECT NUMBER


60720432

FIGURE TITLE

Parts 2 & 3 Canal and Reservoir Works Indicative Layout Plans - Sheet AK

FIGURE NUMBER

Figure 3-P2&3-1

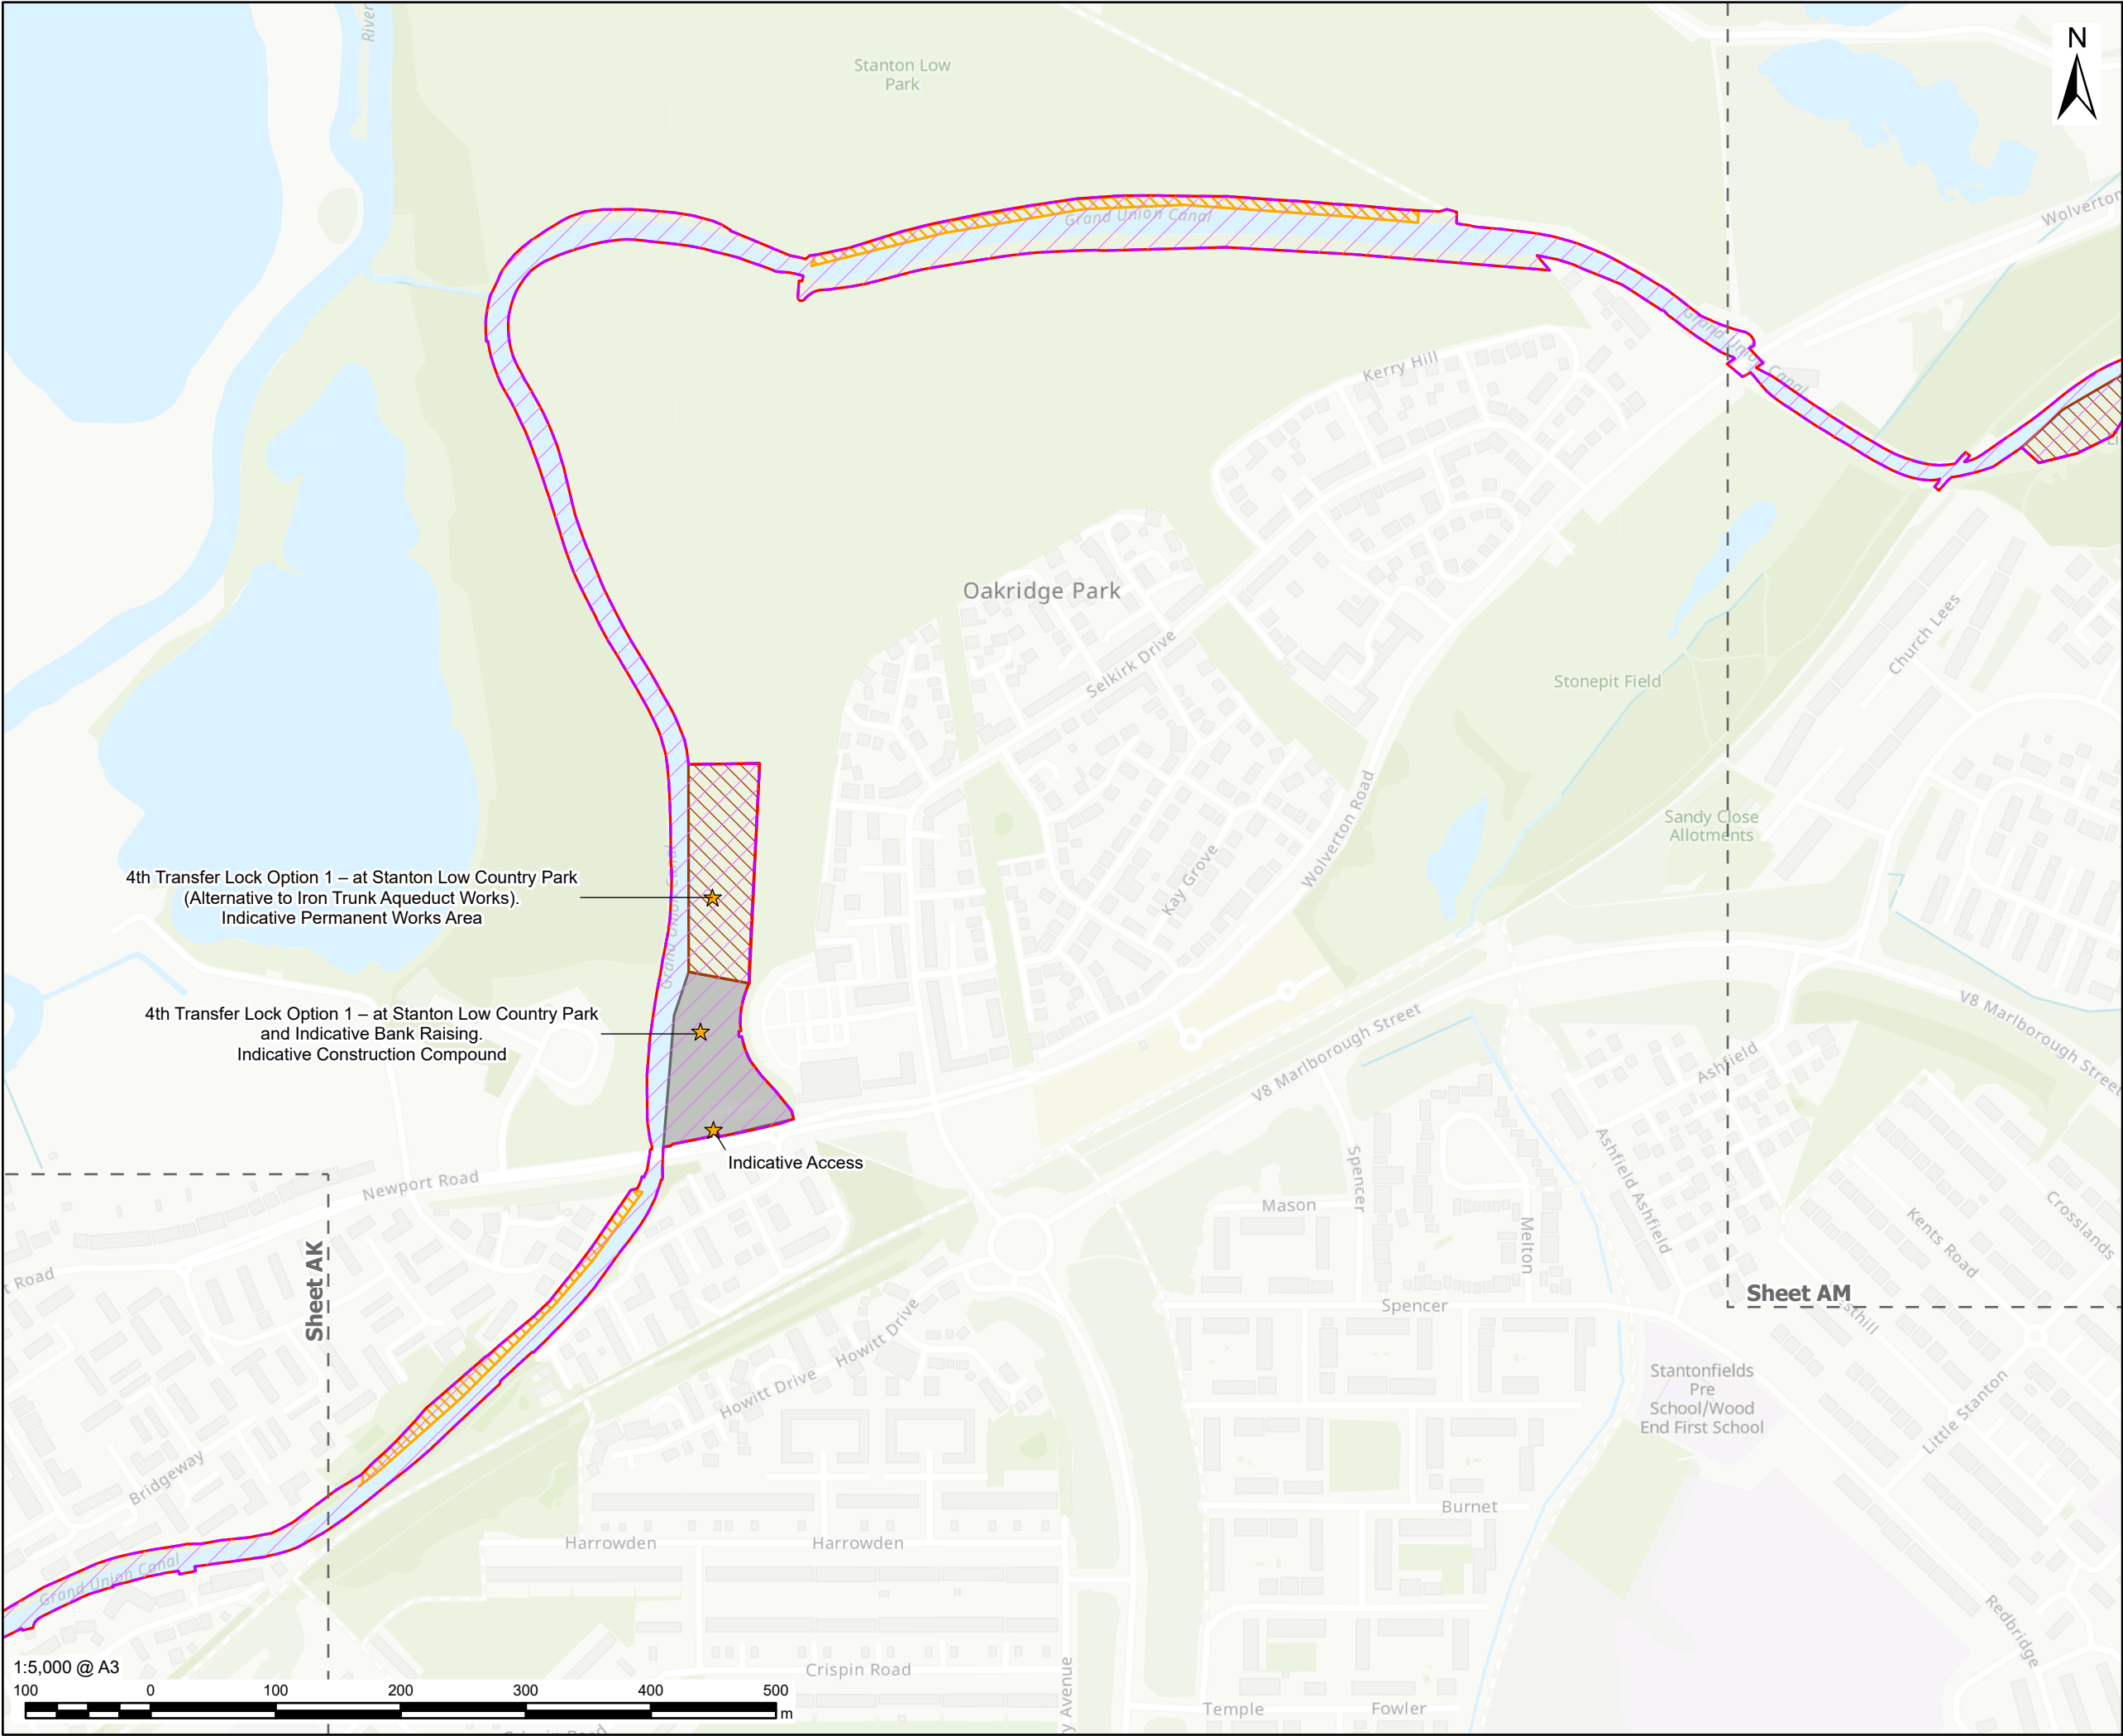

AECOM

PROJECT

 Grand Union
Canal Transfer

CLIENT

Affinity Water, Severn Trent Water
and Canal & River Trust

CONSULTANT

AECOM Limited
Midpoint,
Alencon Link
Basingstoke, RG21 7PP
www.aecom.com

LEGEND

-  Part 2 - Indicative Work Area
-  Preliminary Order Limits
-  Sheet Extent
- Indicative Work**
-  Indicative Construction Compound
-  Indicative Permanent Works Area
(Likely Maximum Extent)
-  Indicative Maximum Extent of Bank
Raising

Temporary works may be required
anywhere within the Indicative Work
Area

NOTES

1. Reproduced from Ordnance Survey digital map data © Crown copyright and database rights 2025 OS 100025261.
2. Sources: Esri, TomTom, Garmin, FAO, NOAA, USGS, © OpenStreetMap contributors, and the GIS User Community
3. Contains OS data Crown Copyright and database right 2025.

ISSUE PURPOSE

FINAL

PROJECT NUMBER

60720432


FIGURE TITLE

Parts 2 & 3 Canal and Reservoir Works
Indicative Layout Plans - Sheet AL

FIGURE NUMBER

Figure 3-P2&3-1

This drawing has been prepared for the use of AECOM's client. It may not be used, modified, reproduced or relied upon by third parties, except as agreed by AECOM or as required by law. AECOM accepts no responsibility, and denies any liability whatsoever, to any party that uses or relies on this drawing without AECOM's express written consent. Do not scale this document. All measurements must be obtained from the stated dimensions.

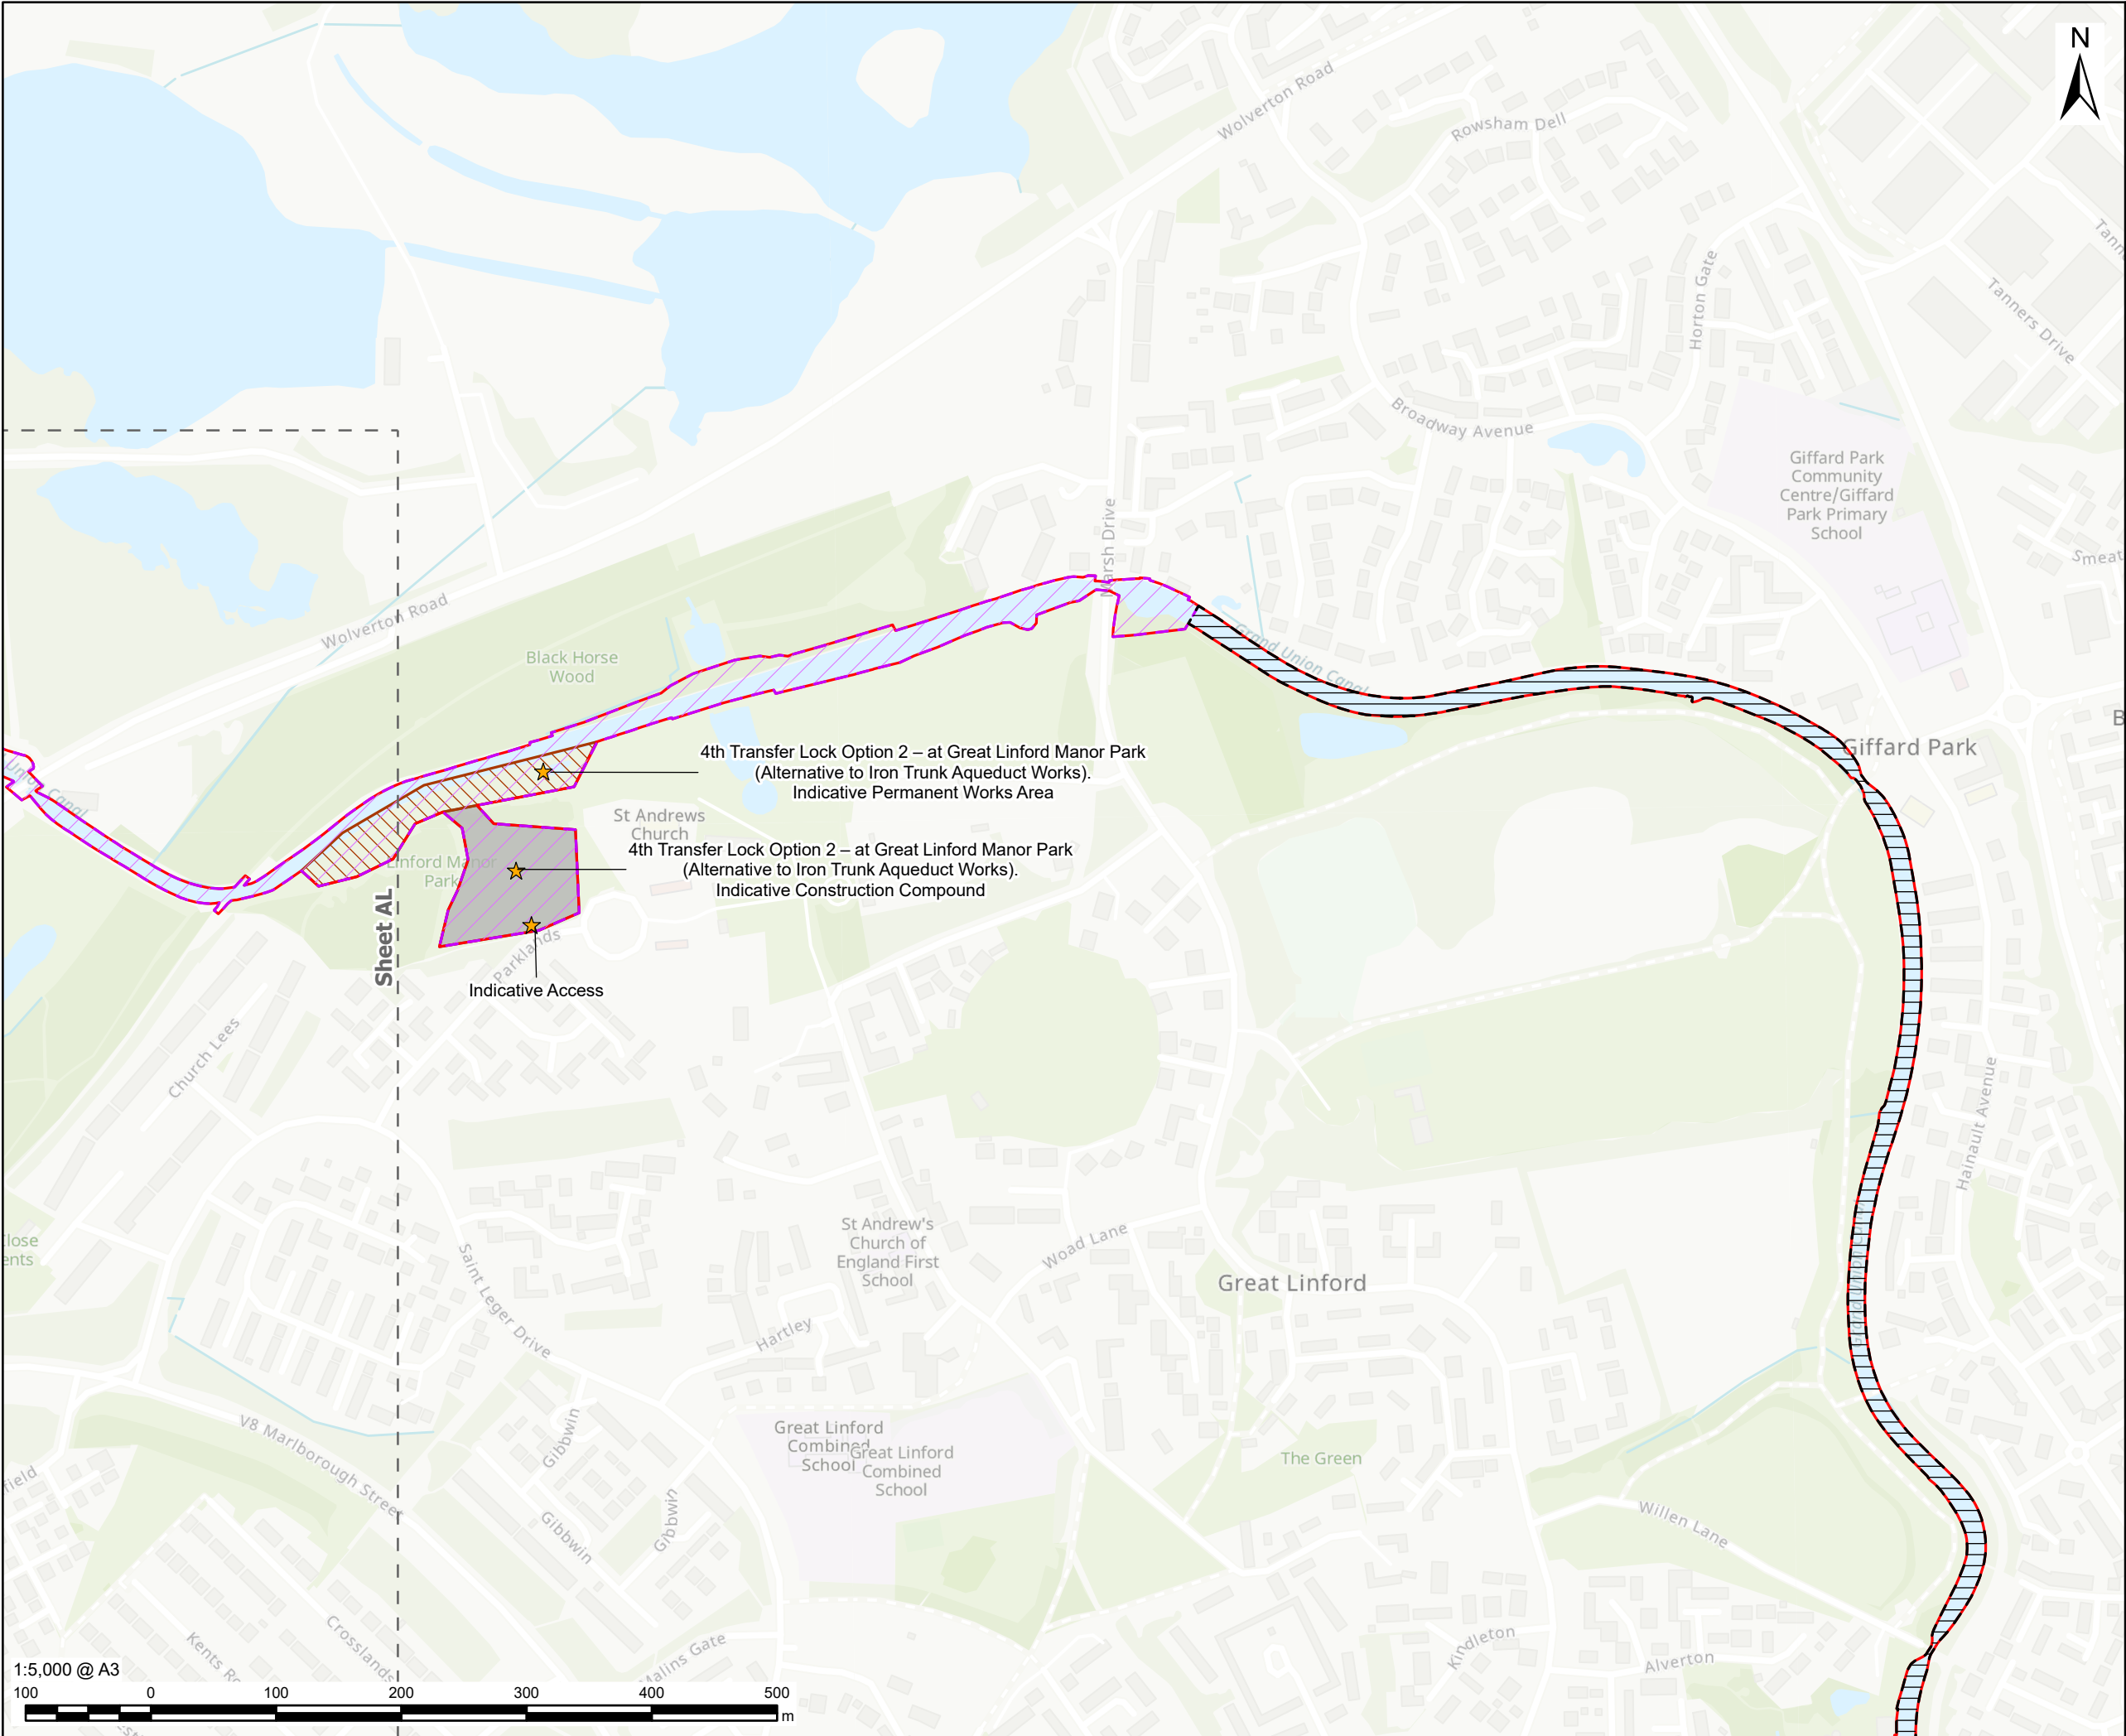

PROJECT



CLIENT

Affinity Water, Severn Trent Water and Canal & River Trust

CONSULTANT

AECOM Limited
Midpoint,
Alencon Link
Basingstoke, RG21 7PP
www.aecom.com

LEGEND

- Part 2 - Indicative Work Area
- Part 2 - Indicative Non-Work Area
- Preliminary Order Limits
- Sheet Extent

Indicative Work

- Indicative Construction Compound
- Indicative Permanent Works Area (Likely Maximum Extent)

Temporary works may be required anywhere within the Indicative Work Area

NOTES

- Reproduced from Ordnance Survey digital map data © Crown copyright and database rights 2025 OS 100025261.
- Sources: Esri, TomTom, Garmin, FAO, NOAA, USGS, © OpenStreetMap contributors, and the GIS User Community
- Contains OS data Crown Copyright and database right 2025.

ISSUE PURPOSE

FINAL

PROJECT NUMBER


60720432

FIGURE TITLE

Parts 2 & 3 Canal and Reservoir Works
Indicative Layout Plans - Sheet AM

FIGURE NUMBER

Figure 3-P2&3-1

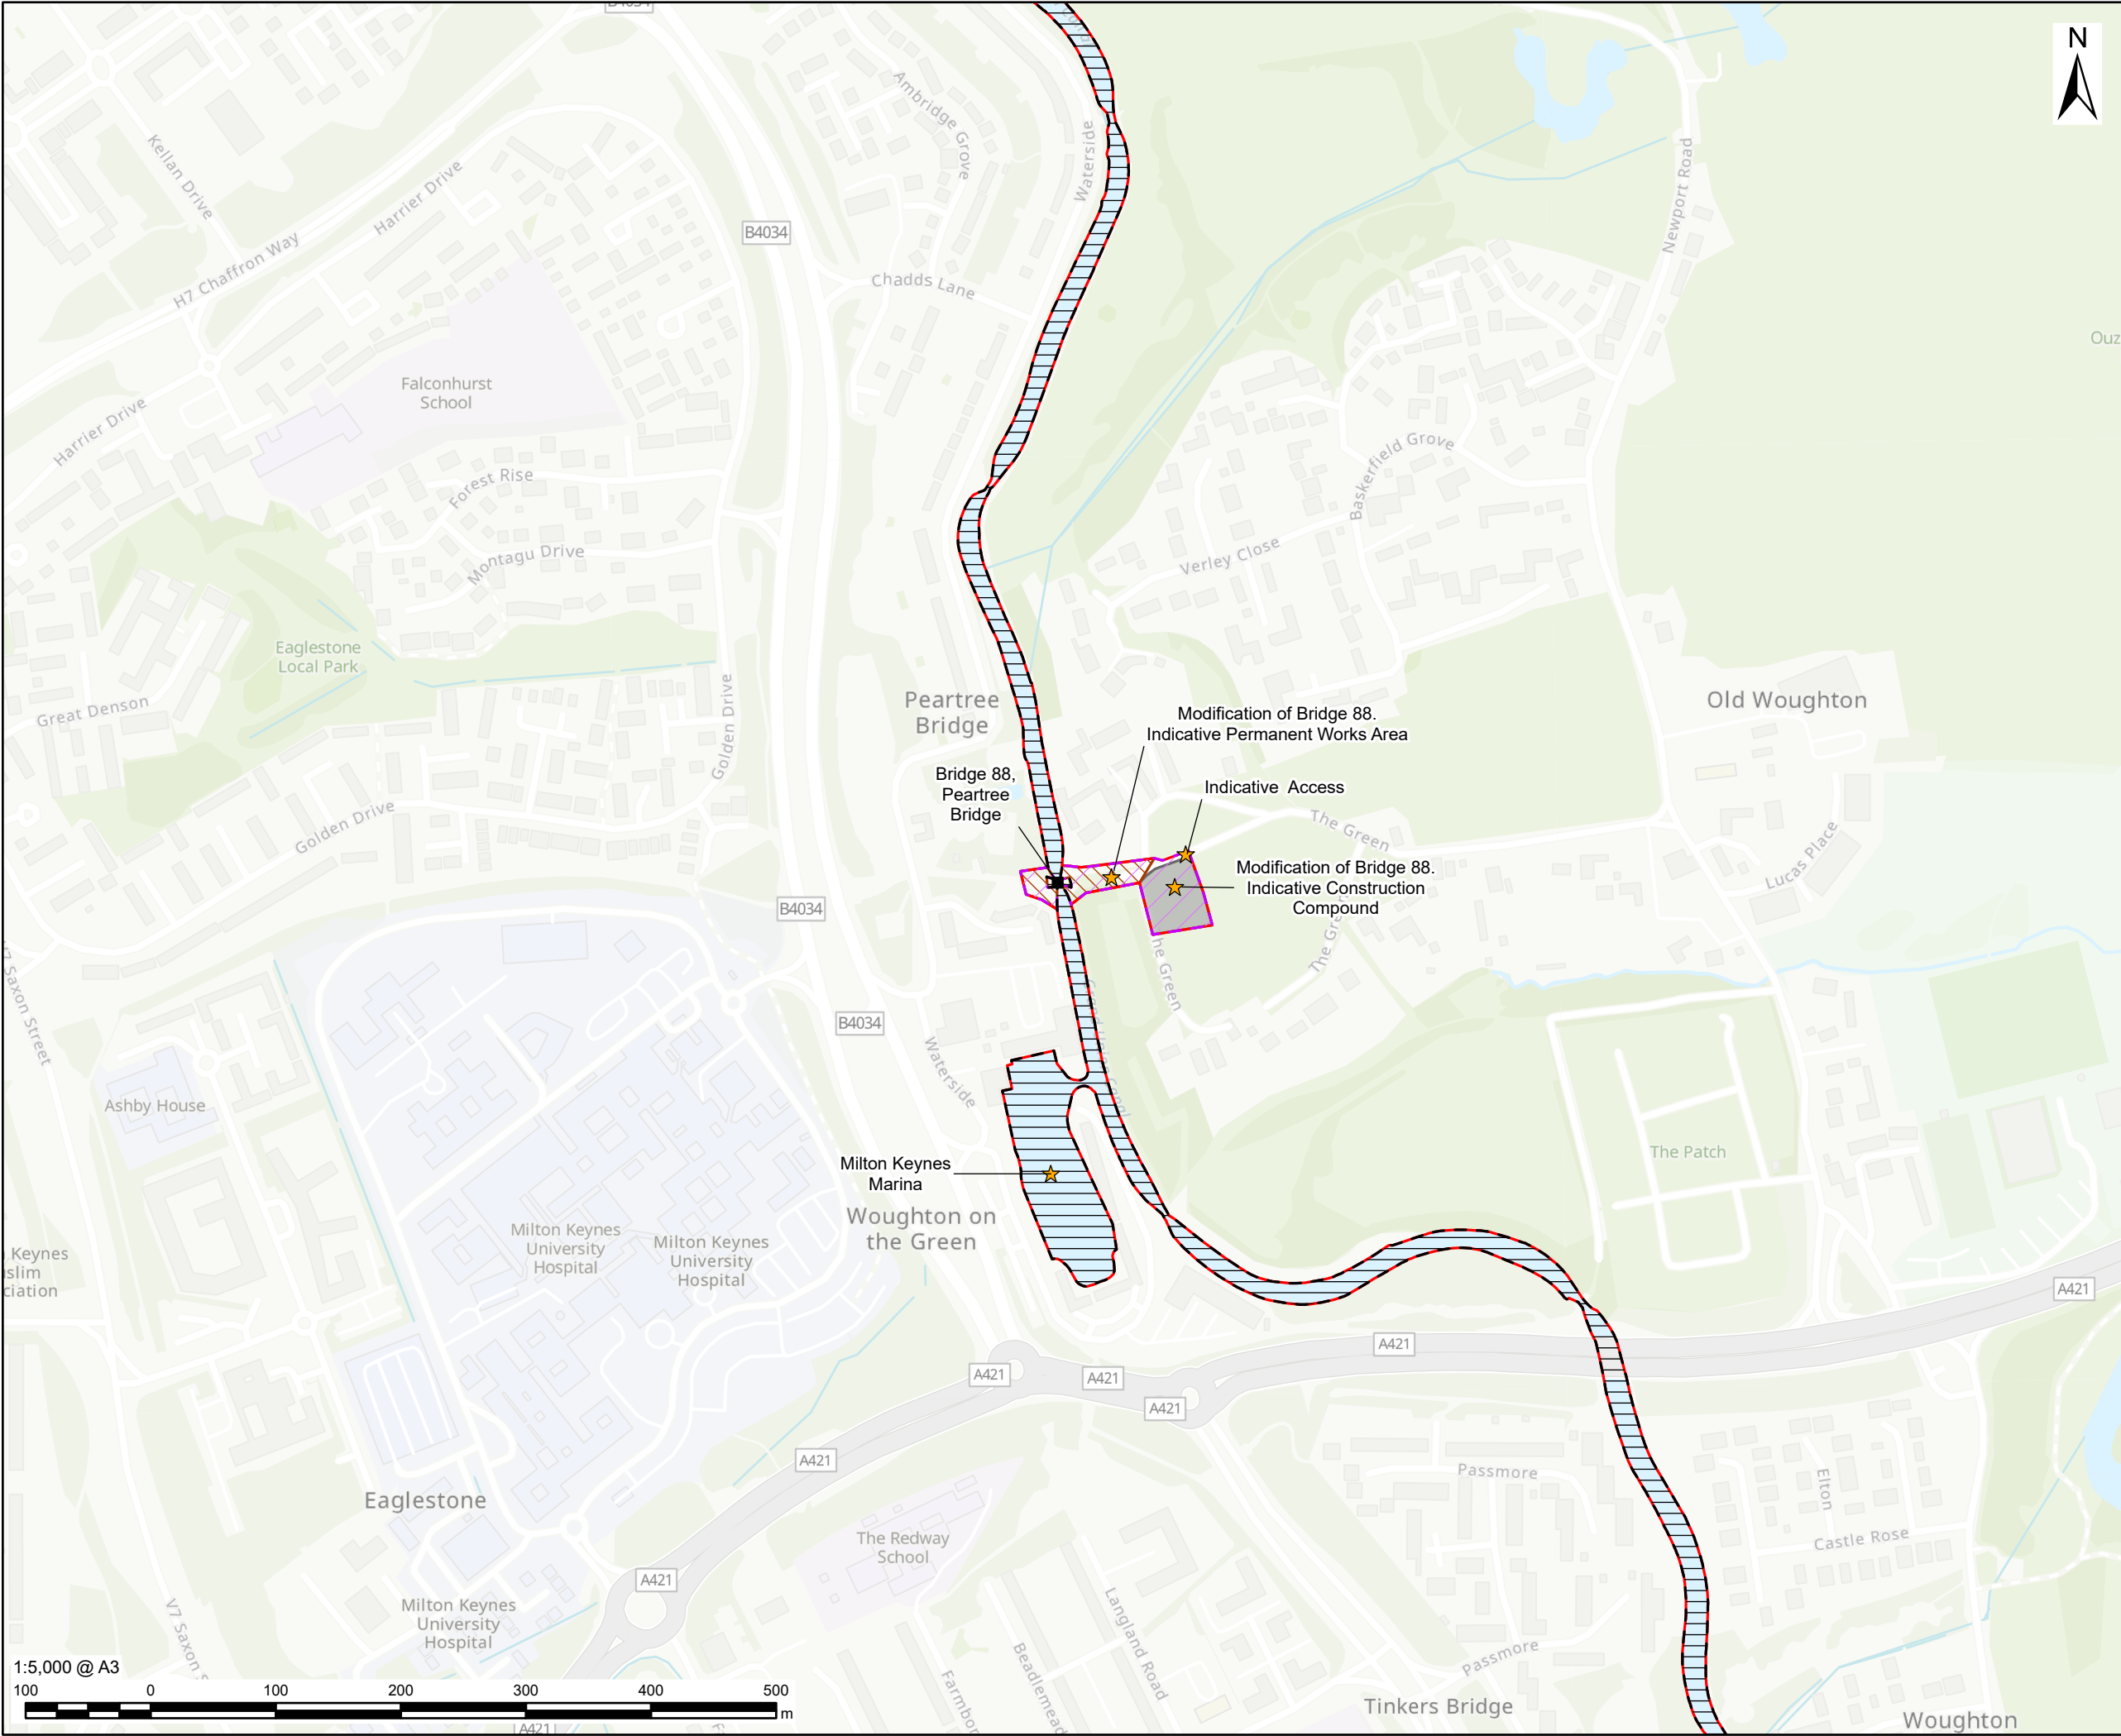

AECOM

PROJECT

Grand Union
Canal Transfer

CLIENT

Affinity Water, Severn Trent Water
and Canal & River Trust

CONSULTANT

AECOM Limited
Midpoint,
Alencon Link
Basingstoke, RG21 7PP
www.aecom.com

LEGEND

- Part 2 - Indicative Work Area
- Part 2 - Indicative Non-Work Area
- Preliminary Order Limits
- Existing Bridge

Indicative Work

- Indicative Construction Compound
- Indicative Permanent Works Area
(Likely Maximum Extent)

Temporary works may be required
anywhere within the Indicative Work
Area

NOTES

- Reproduced from Ordnance Survey digital map data © Crown copyright and database rights 2025 OS 100025261.
- Sources: Esri, TomTom, Garmin, FAO, NOAA, USGS, © OpenStreetMap contributors, and the GIS User Community
- Contains OS data Crown Copyright and database right 2025.

ISSUE PURPOSE

FINAL

PROJECT NUMBER

60720432

FIGURE TITLE

Parts 2 & 3 Canal and Reservoir Works
Indicative Layout Plans - Sheet AN

FIGURE NUMBER

Figure 3-P2&3-1

