


Figure 19-PD-2: Construction Noise

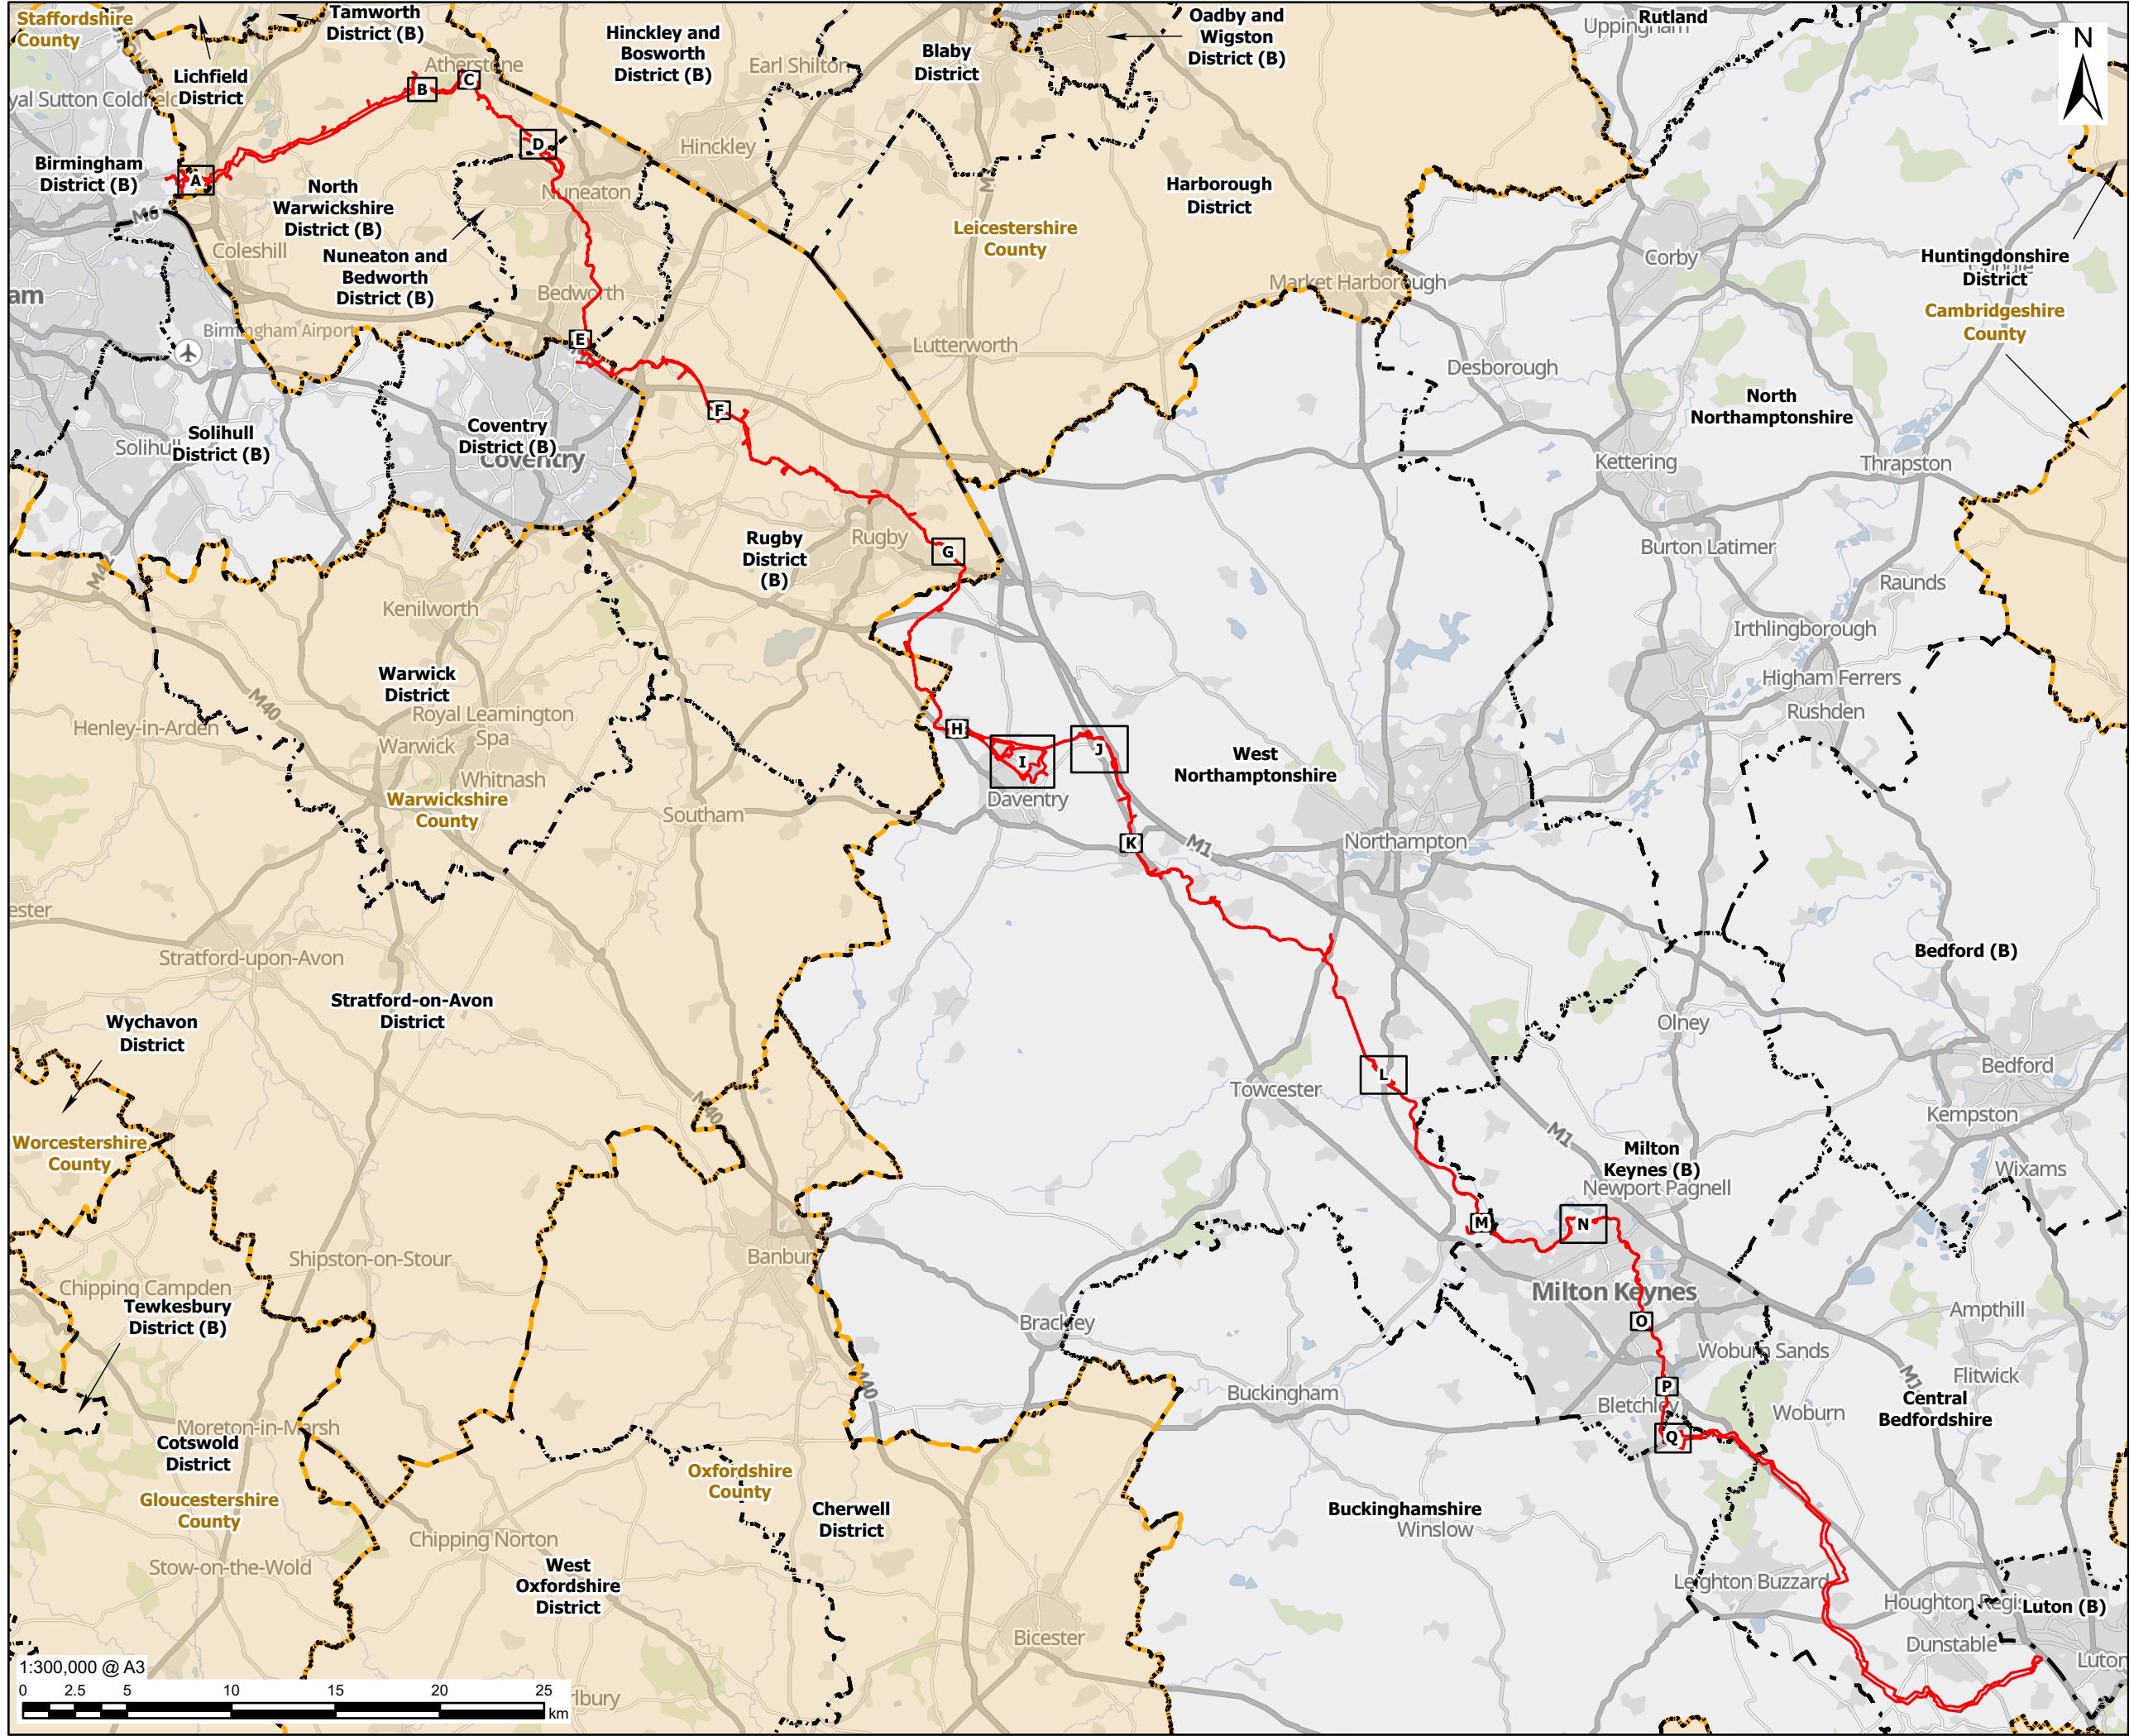

AECOM

PROJECT

Grand Union Canal Transfer

CLIENT

Affinity Water, Severn Trent Water and Canal & River Trust

CONSULTANT

AECOM Limited
Midpoint,
Alencon Link
Basingstoke, RG21 7PP
www.aecom.com

LEGEND

- Preliminary Order Limits
- District Boundary
- County Boundary
- Sheet Extent

NOTES

- Reproduced from Ordnance Survey digital map data © Crown copyright and database rights 2025 OS 100025261.
- Contains OS data © Crown Copyright and database right 2026 Contains data from OS Zoomstack
- Map sheets are based on Noise Sources and Noise Map Isochrones across the Scheme.

ISSUE PURPOSE

FINAL

PROJECT NUMBER


60720432

FIGURE TITLE

Construction Noise - Overview

FIGURE NUMBER

Figure 19-PD-2

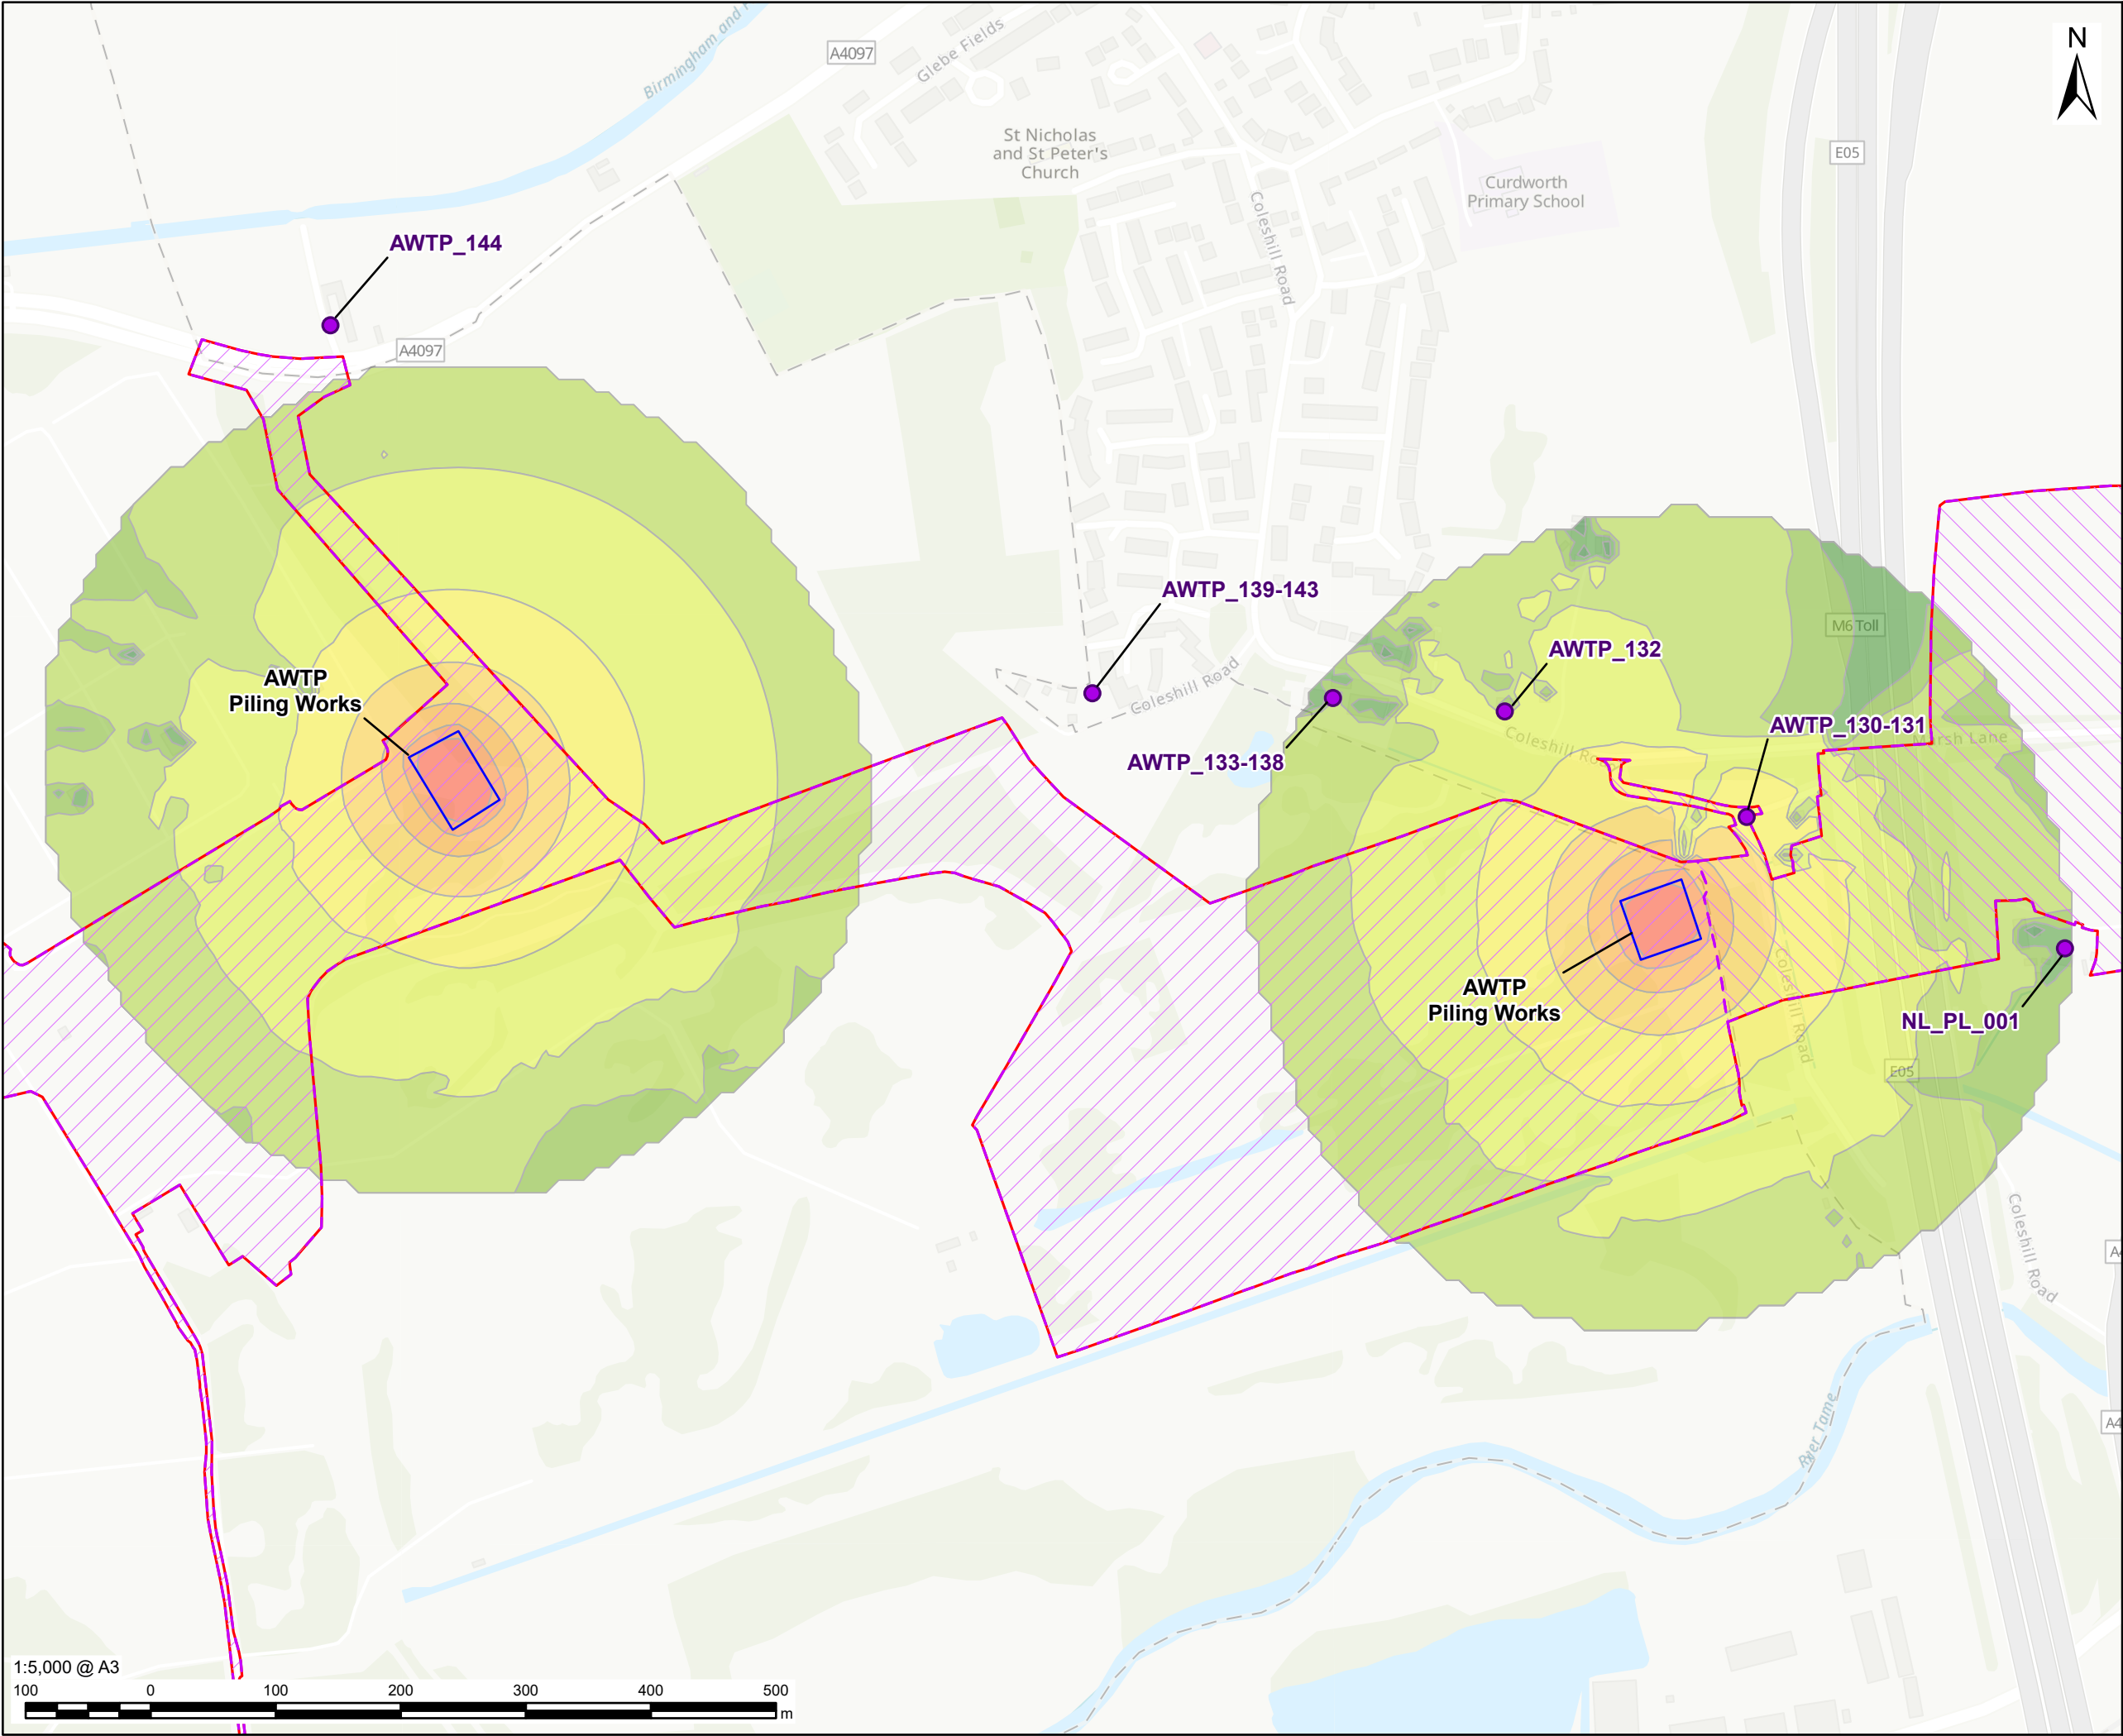

AECOM

PROJECT

 Grand Union
Canal Transfer

CLIENT

Affinity Water, Severn Trent Water
and Canal & River Trust

CONSULTANT

AECOM Limited
Midpoint,
Alencon Link
Basingstoke, RG21 7PP
www.aecom.com

LEGEND

-  Part 1a
-  Part 1b
-  Preliminary Order Limits
-  Receptors (Cluster)
-  Indicative Area of Works

Construction Noise Level dB L_{Aeq,T}

-  <= 45
-  >45 and <=50
-  >50 and <=55
-  >55 and <=60
-  >60 and <=65
-  >65 and <=70
-  >70 and <=75
-  >75 and <=80
-  >80 and <=85
-  >85



NOTES

1. Reproduced from Ordnance Survey digital map data © Crown copyright and database rights 2025 OS 100025261.
2. Sources: Esri, TomTom, Garmin, FAO, NOAA, USGS, © OpenStreetMap contributors, and the GIS User Community

ISSUE PURPOSE

FINAL

PROJECT NUMBER

60720432


FIGURE TITLE

Construction Noise - Advanced Water
Treatment Plant - Sheet A

FIGURE NUMBER

Figure 19-PD-2

This drawing has been prepared for the use of AECOM's client. It may not be used, modified, reproduced or relied upon by third parties, except as agreed by AECOM or as required by law. AECOM accepts no responsibility, and denies any liability whatsoever, to any party that uses or relies on this drawing without AECOM's express written consent. Do not scale this document. All measurements must be obtained from the stated dimensions.

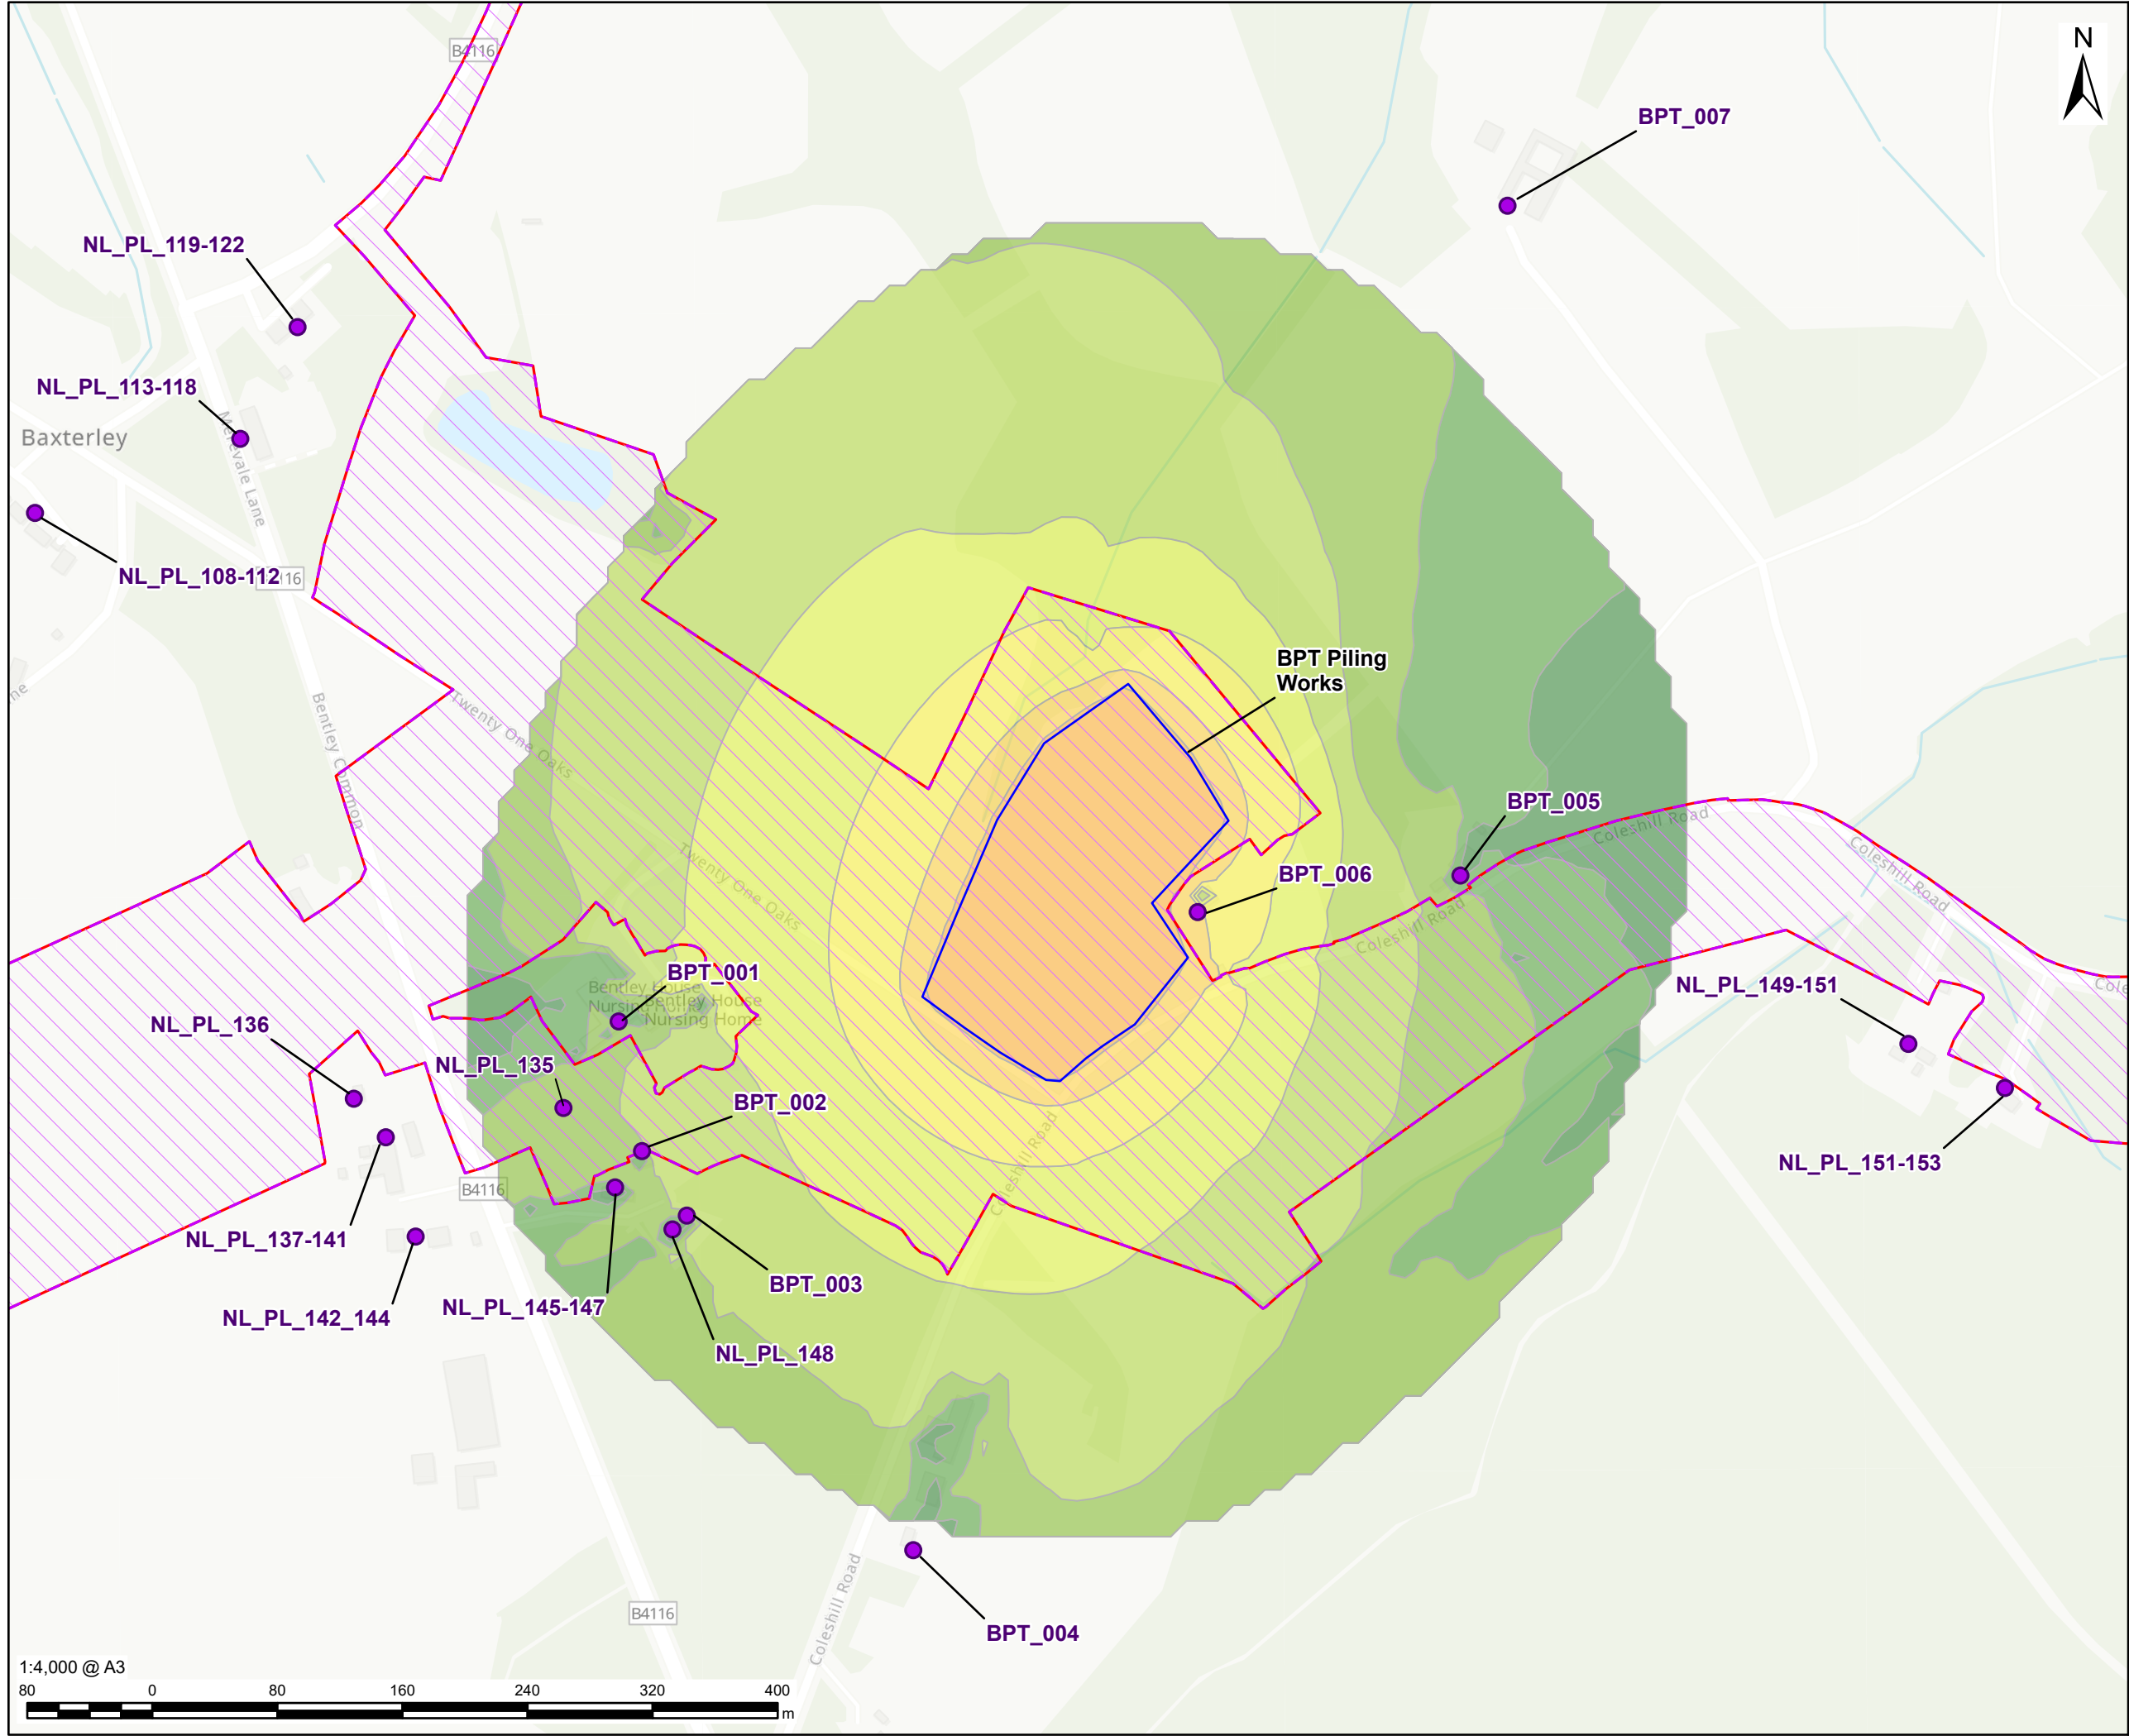

PROJECT

Grand Union
Canal Transfer

CLIENT

Affinity Water, Severn Trent Water
and Canal & River Trust

CONSULTANT

AECOM Limited
Midpoint,
Alencon Link
Basingstoke, RG21 7PP
www.aecom.com

LEGEND

Part 1b

Preliminary Order Limits

Receptors (Cluster)

Indicative Area of Works

Construction Noise Level dB L_{Aeq,T}

<= 45

>45 and <=50

>50 and <=55

>55 and <=60

>60 and <=65

>65 and <=70

>70 and <=75

>75 and <=80



NOTES

1. Reproduced from Ordnance Survey digital map data © Crown copyright and database rights 2025 OS 100025261.

2. Sources: Esri, TomTom, Garmin, FAO, NOAA, USGS, © OpenStreetMap contributors, and the GIS User Community

ISSUE PURPOSE

FINAL

PROJECT NUMBER


60720432

FIGURE TITLE

Construction Noise - Break-Pressure
Tank - Sheet B

FIGURE NUMBER

Figure 19-PD-2

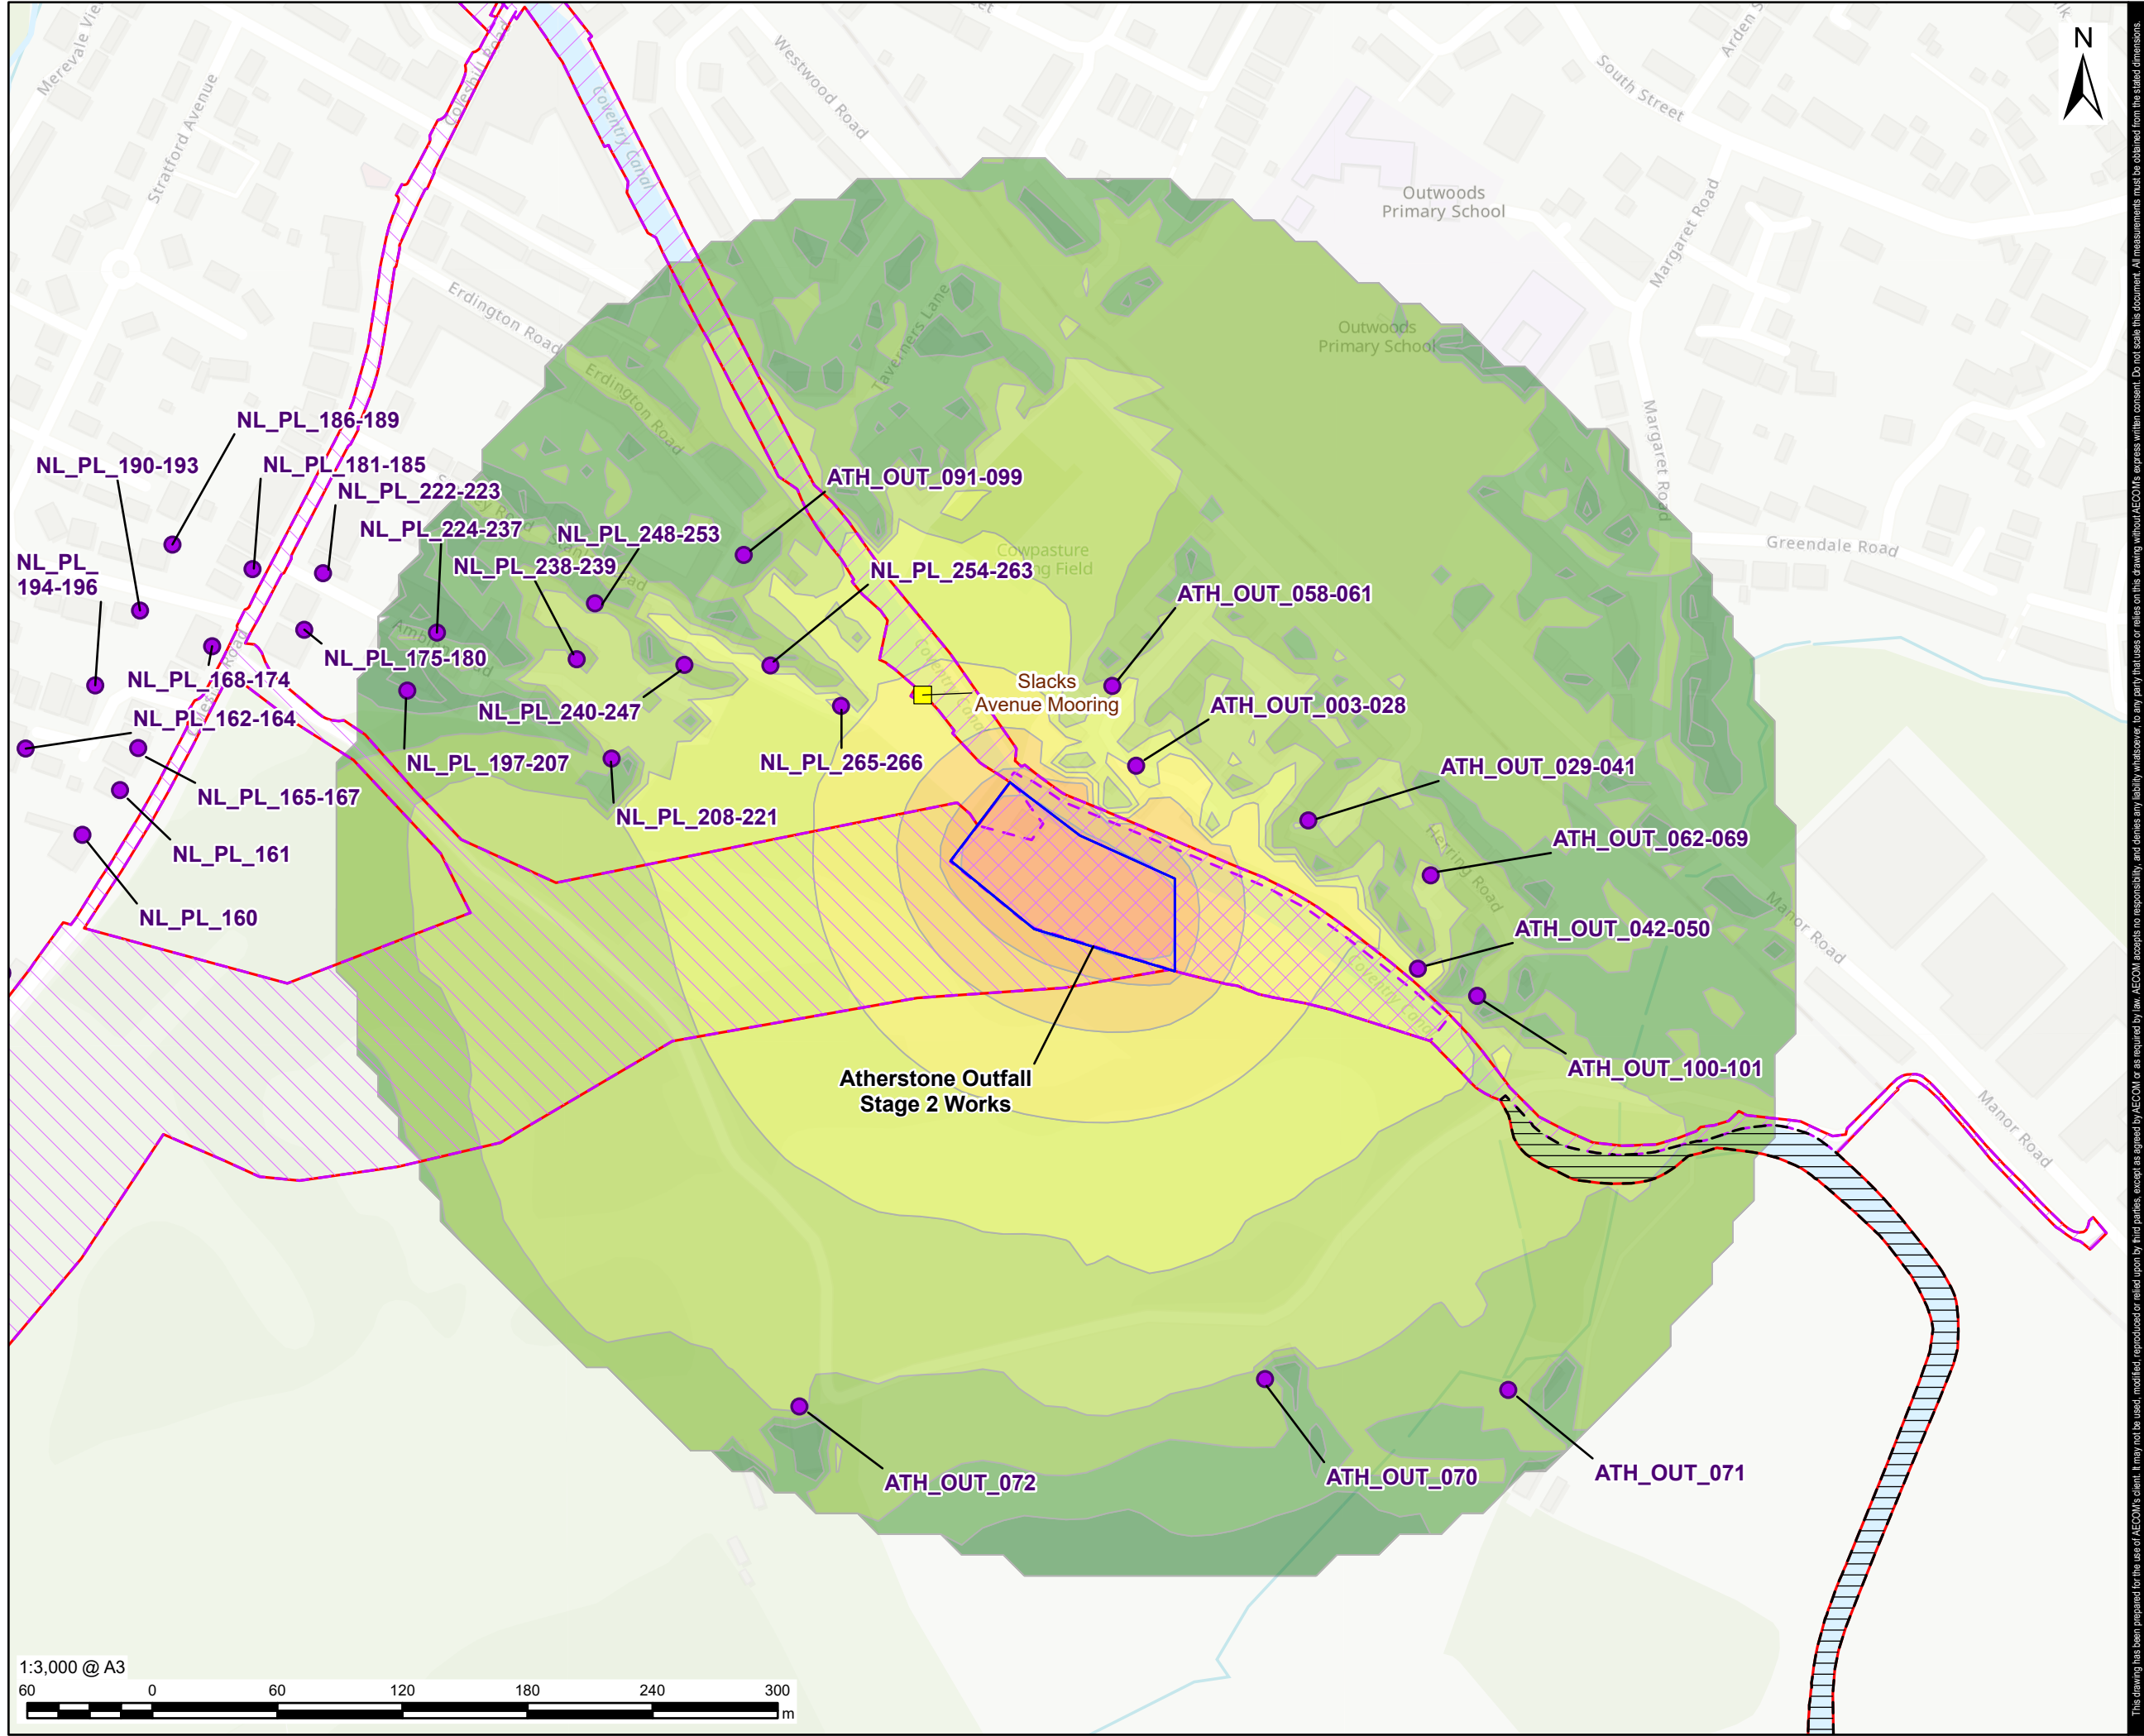

PROJECT

Grand Union Canal Transfer

CLIENT

Affinity Water, Severn Trent Water and Canal & River Trust

CONSULTANT

AECOM Limited
Midpoint,
Alencon Link
Basingstoke, RG21 7PP
www.aecom.com

LEGEND

Part 1b

Part 2 - Indicative Work Area

Part 2 - Indicative Non-Work Area

Preliminary Order Limits

Receptors (Cluster)

Mooring

Indicative Area of Works

Construction Noise Level dB LAeq,T

<= 45

>45 and <=50

>50 and <=55

>55 and <=60

>60 and <=65

>65 and <=70

>70 and <=75

>75 and <=80

>80 and <=85



NOTES

1. Reproduced from Ordnance Survey digital map data © Crown copyright and database rights 2025 OS 100025261.

2. Sources: Esri, TomTom, Garmin, FAO, NOAA, USGS, © OpenStreetMap contributors, and the GIS User Community

ISSUE PURPOSE

FINAL

PROJECT NUMBER


60720432

FIGURE TITLE

Construction Noise - Atherstone Outfall - Sheet C

FIGURE NUMBER

Figure 19-PD-2

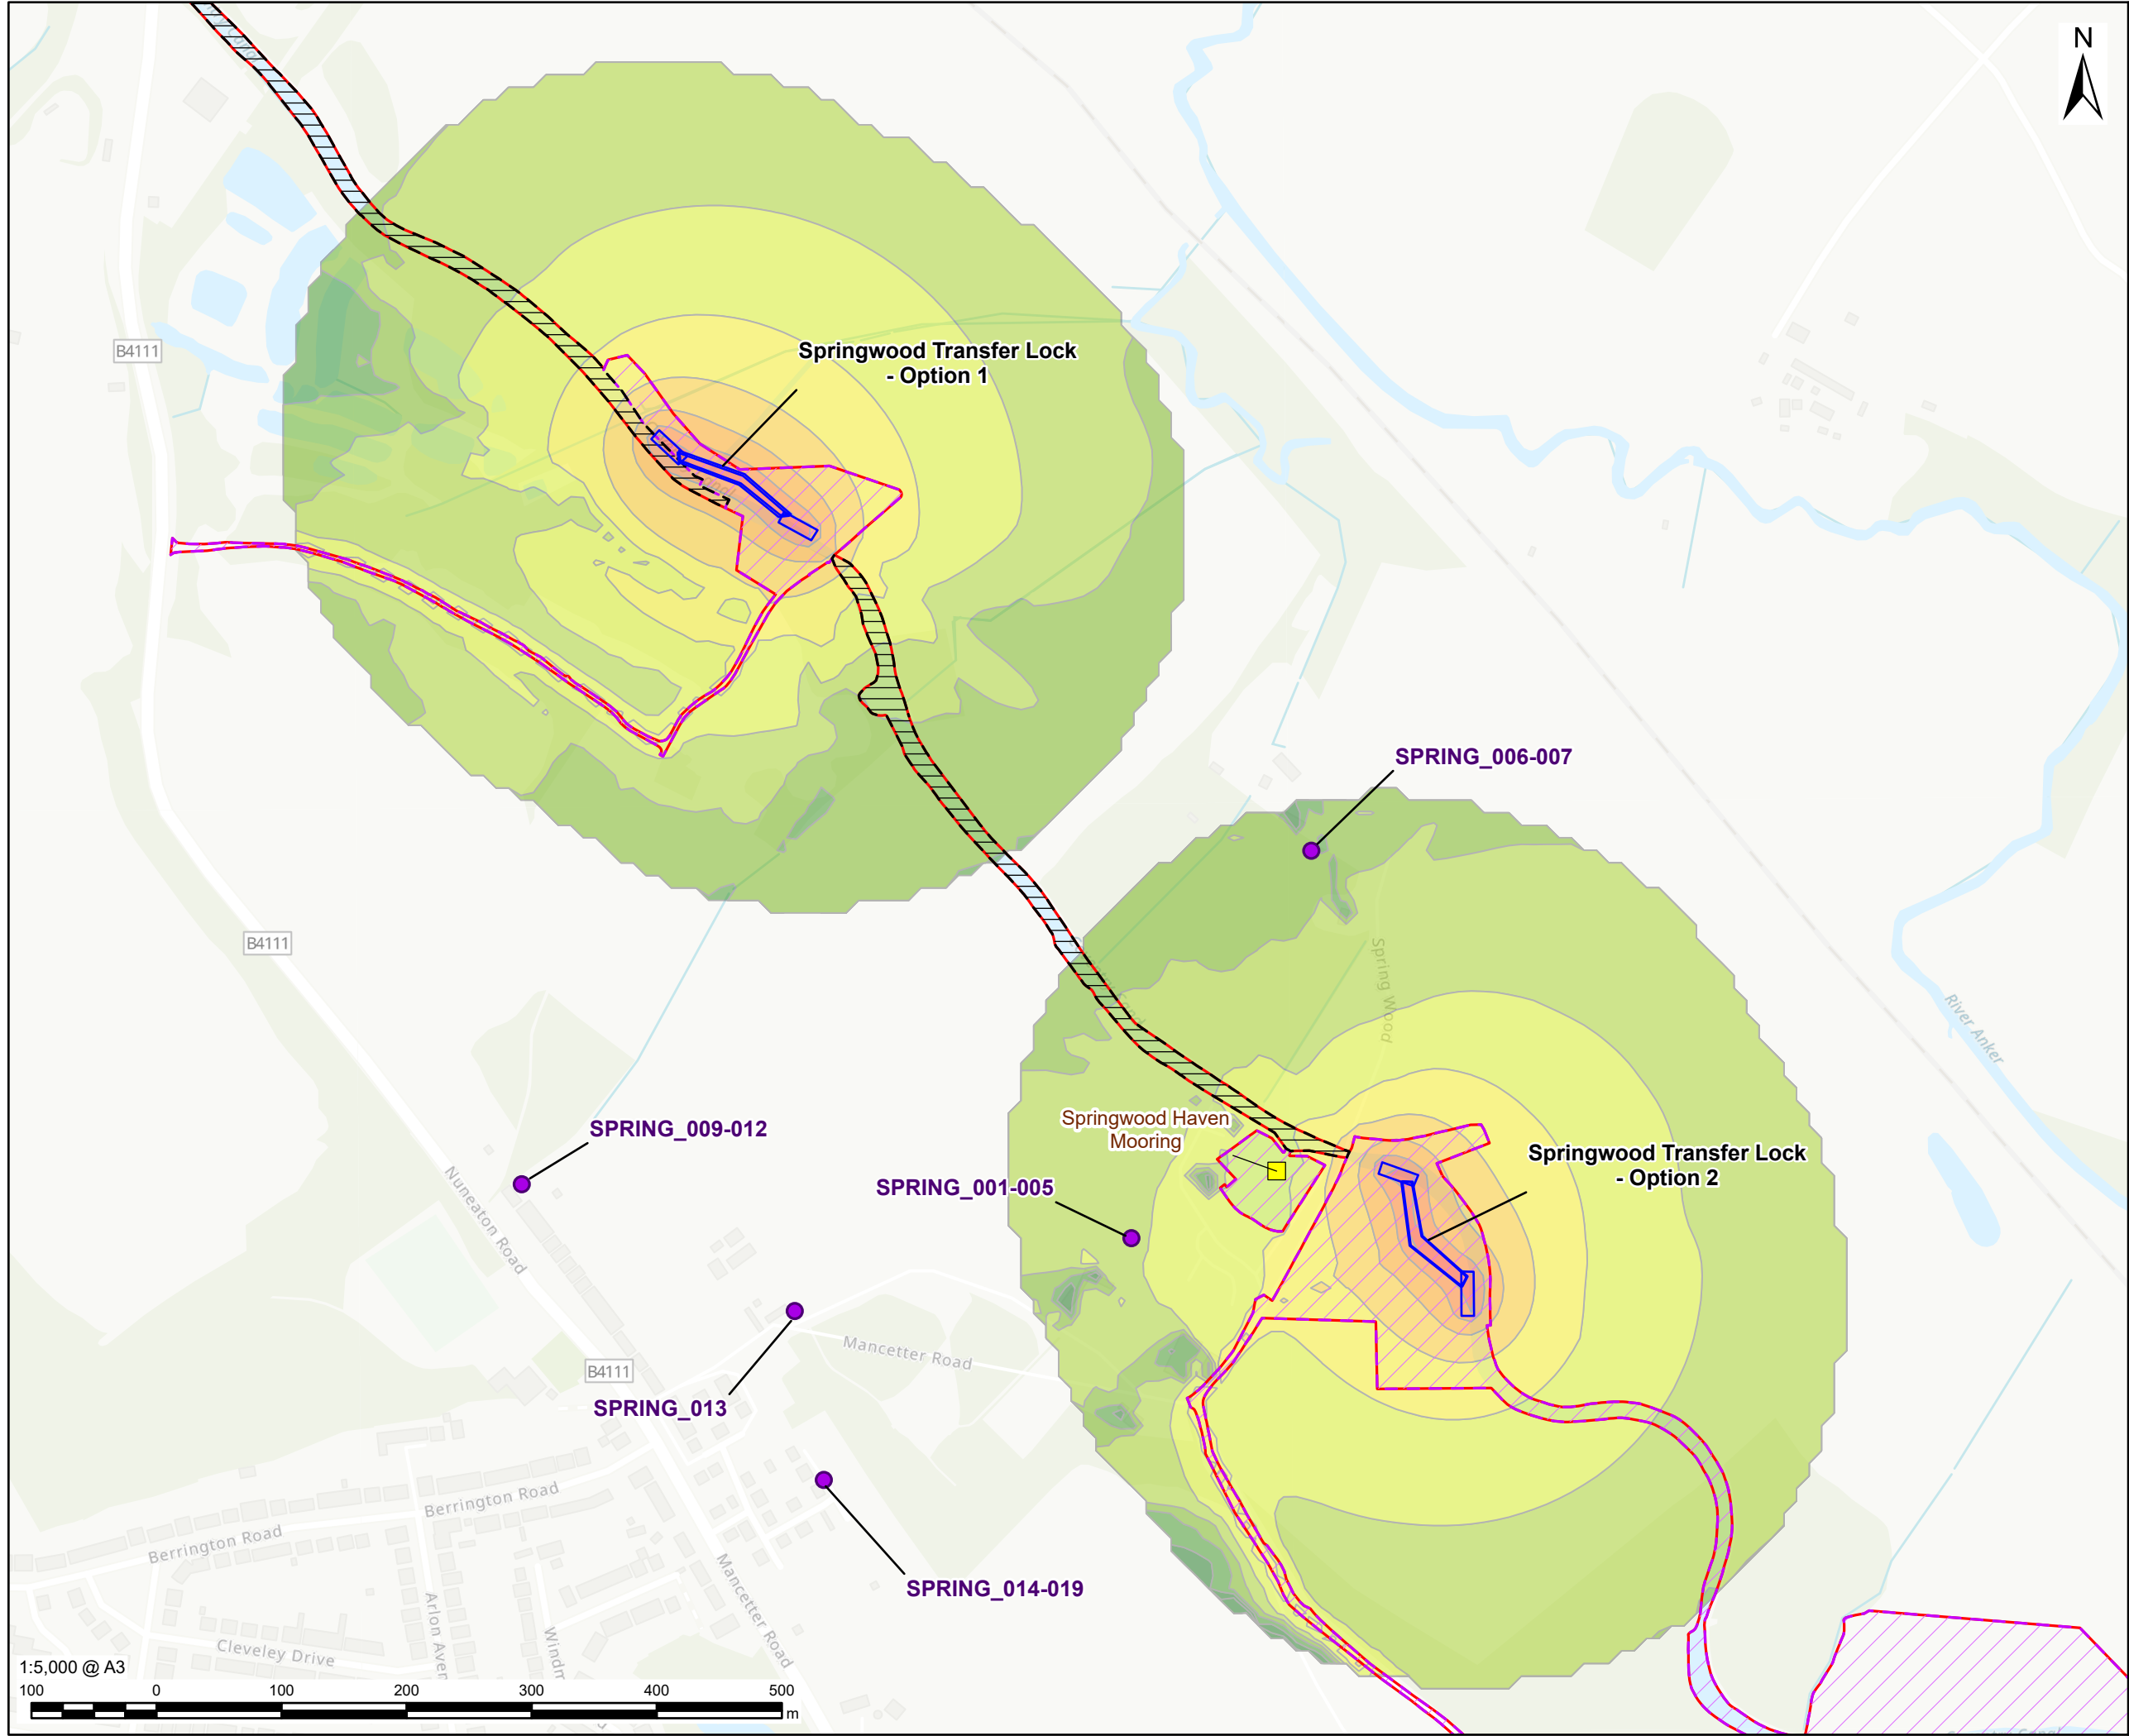

AECOM

PROJECT

 Grand Union
Canal Transfer

CLIENT

Affinity Water, Severn Trent Water
and Canal & River Trust

CONSULTANT

AECOM Limited
Midpoint,
Alencon Link
Basingstoke, RG21 7PP
www.aecom.com

LEGEND

-  Part 2 - Indicative Work Area
-  Part 2 - Indicative Non-Work Area
-  Preliminary Order Limits
-  Receptors (Cluster)
-  Mooring
-  Indicative Area of Works

Construction Noise Level dB LAeq,T

-  >45 and <=50
-  >50 and <=55
-  >55 and <=60
-  >60 and <=65
-  >65 and <=70
-  >70 and <=75
-  >75 and <=80
-  >80 and <=85
-  >85



NOTES

1. Reproduced from Ordnance Survey digital map data © Crown copyright and database rights 2025 OS 100025261.
2. Sources: Esri, TomTom, Garmin, FAO, NOAA, USGS, © OpenStreetMap contributors, and the GIS User Community

ISSUE PURPOSE

FINAL

PROJECT NUMBER

60720432


FIGURE TITLE

Construction Noise - Springwood
Transfer Lock Options - Sheet D

FIGURE NUMBER

Figure 19-PD-2

This drawing has been prepared for the use of AECOM's client. It may not be used, modified, reproduced or relied upon by third parties, except as agreed by AECOM or as required by law. AECOM accepts no responsibility, and denies any liability whatsoever, to any party that uses or relies on this drawing without AECOM's express written consent. Do not scale this document. All measurements must be obtained from the stated dimensions.

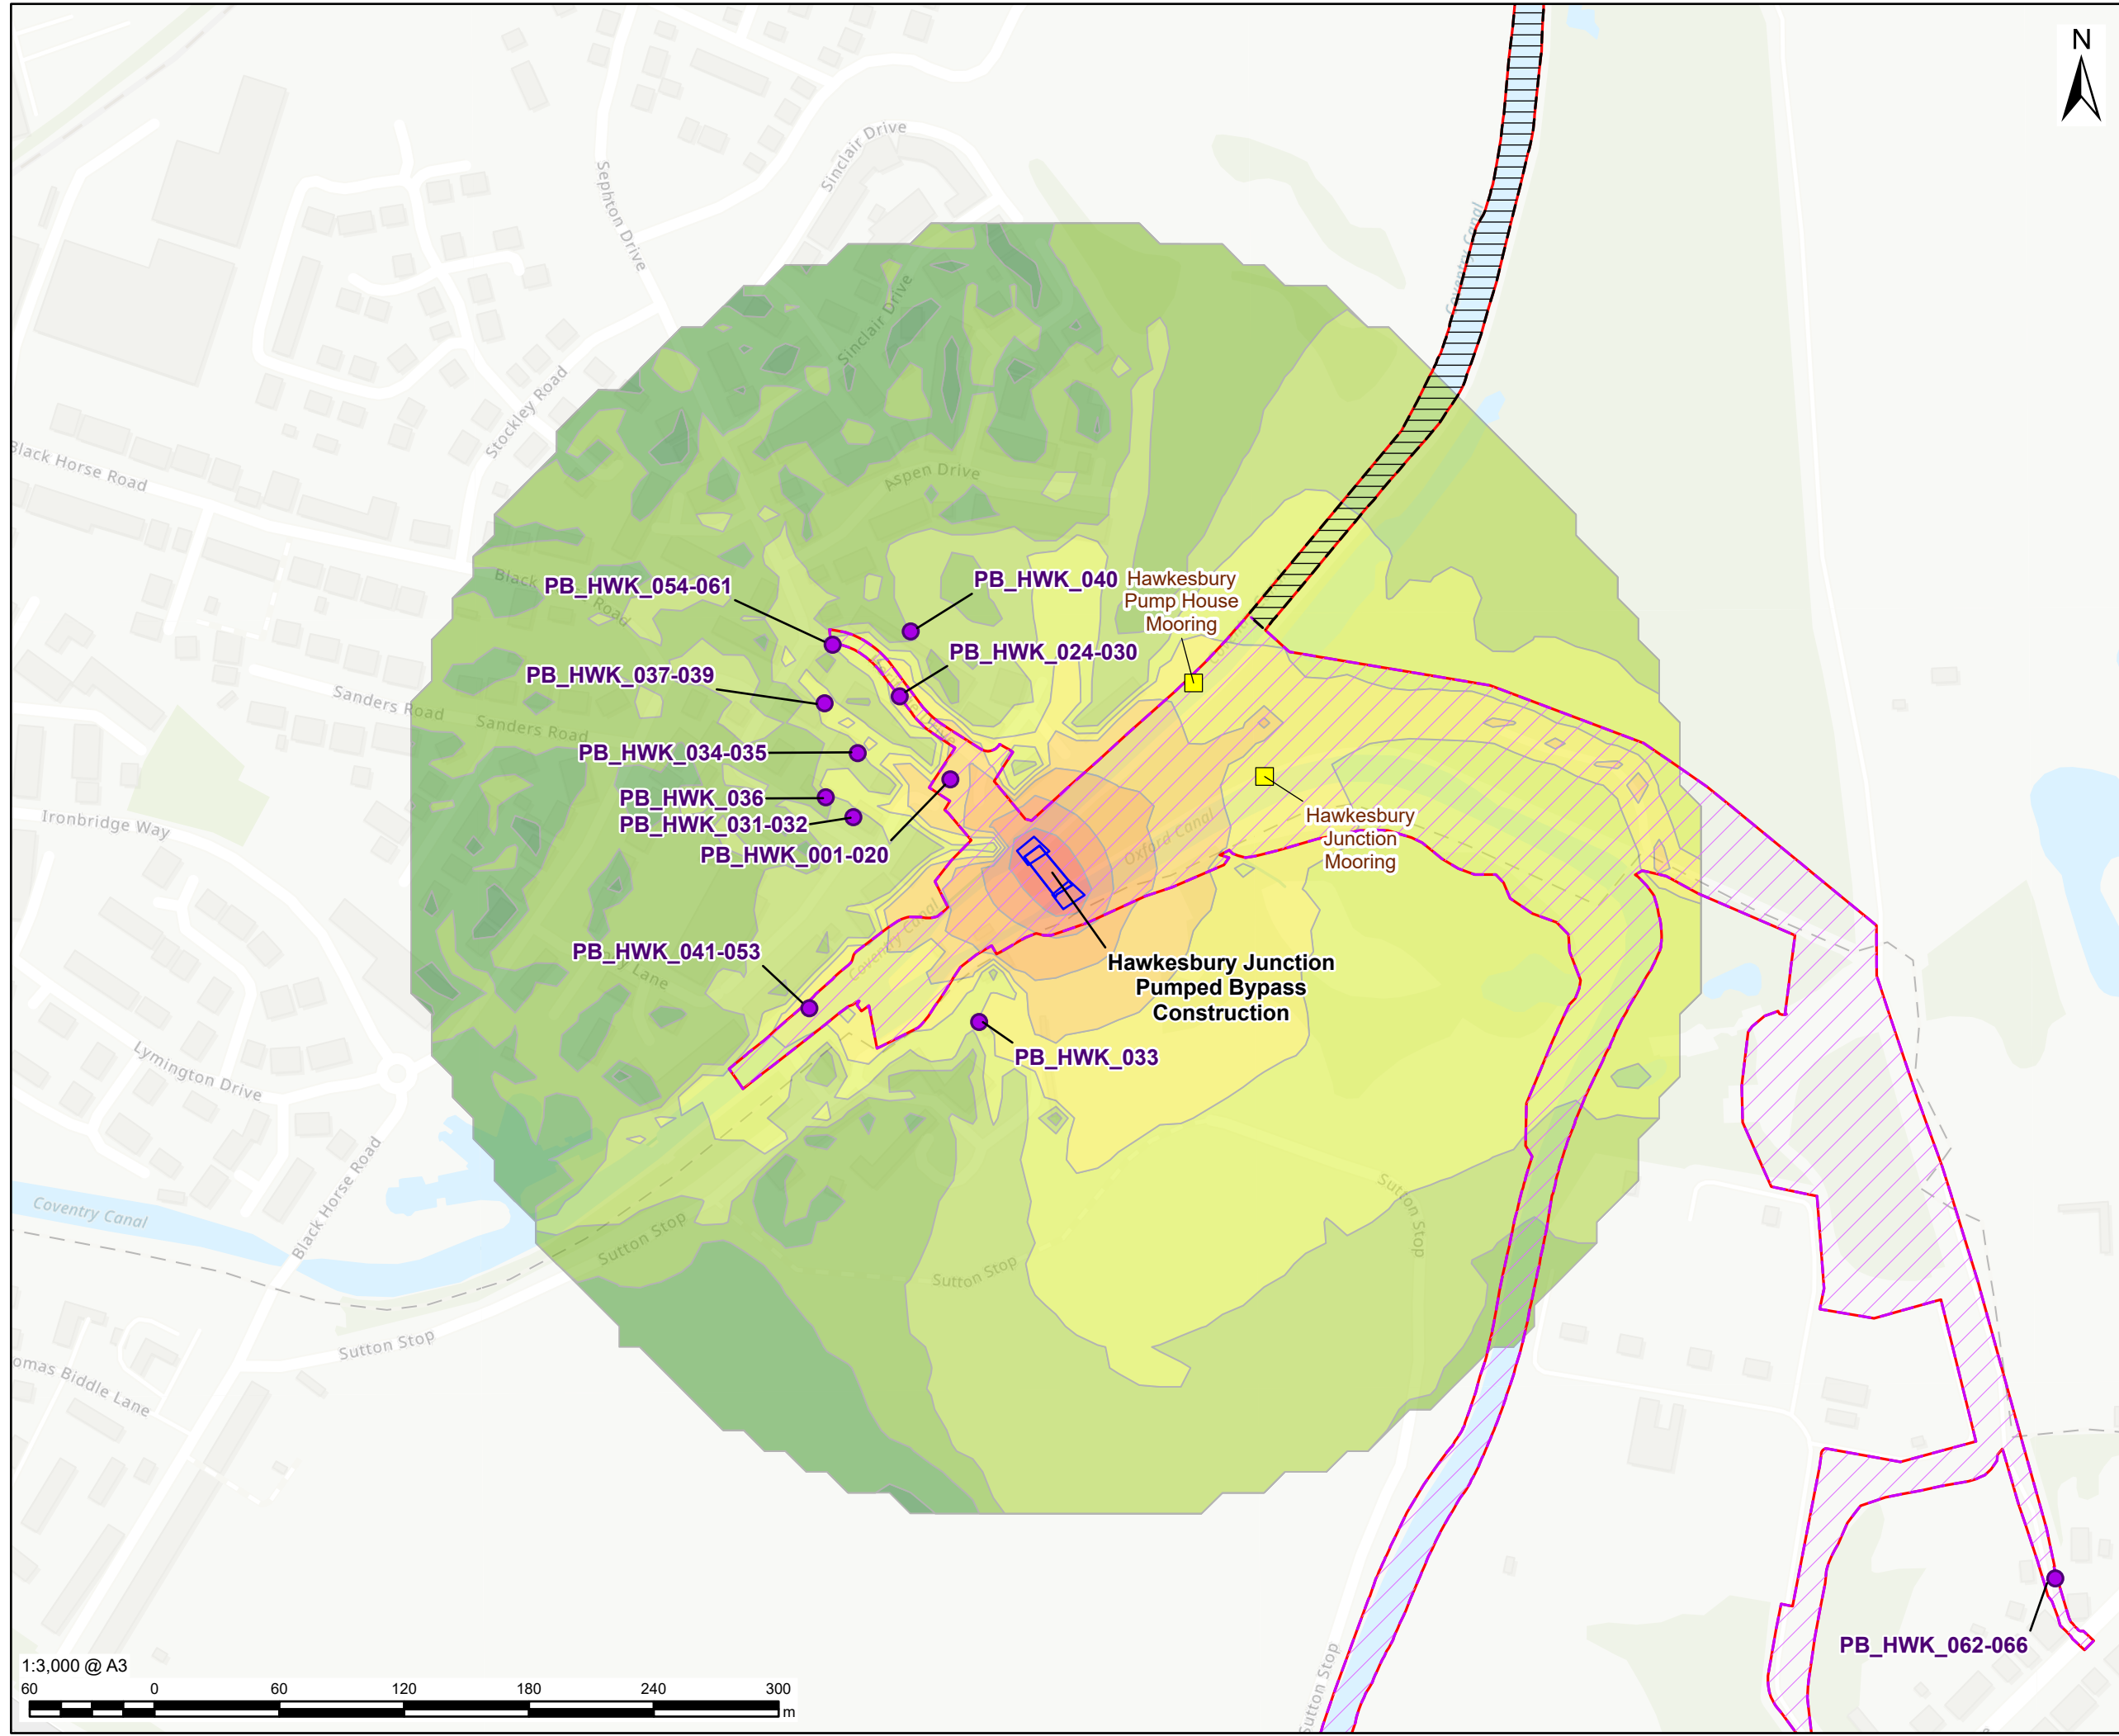


This drawing has been prepared for the use of AECOM's client. It may not be used, modified, reproduced or relied upon by third parties, except as agreed by AECOM or as required by law. AECOM accepts no responsibility, and denies any liability whatsoever, to any party that uses or relies on this drawing without AECOM's express written consent. All measurements must be obtained from the stated dimensions.



NOTES

1. Reproduced from Ordnance Survey digital map data © Crown copyright and database rights 2025 OS 100025261.
2. Sources: Esri, TomTom, Garmin, FAO, NOAA, USGS, © OpenStreetMap contributors, and the GIS User Community

ISSUE PURPOSE
FINAL
PROJECT NUMBER
60720432
FIGURE TITLE
Construction Noise - Hawkesbury Pumped Bypass - Sheet E
FIGURE NUMBER
Figure 19-PD-2

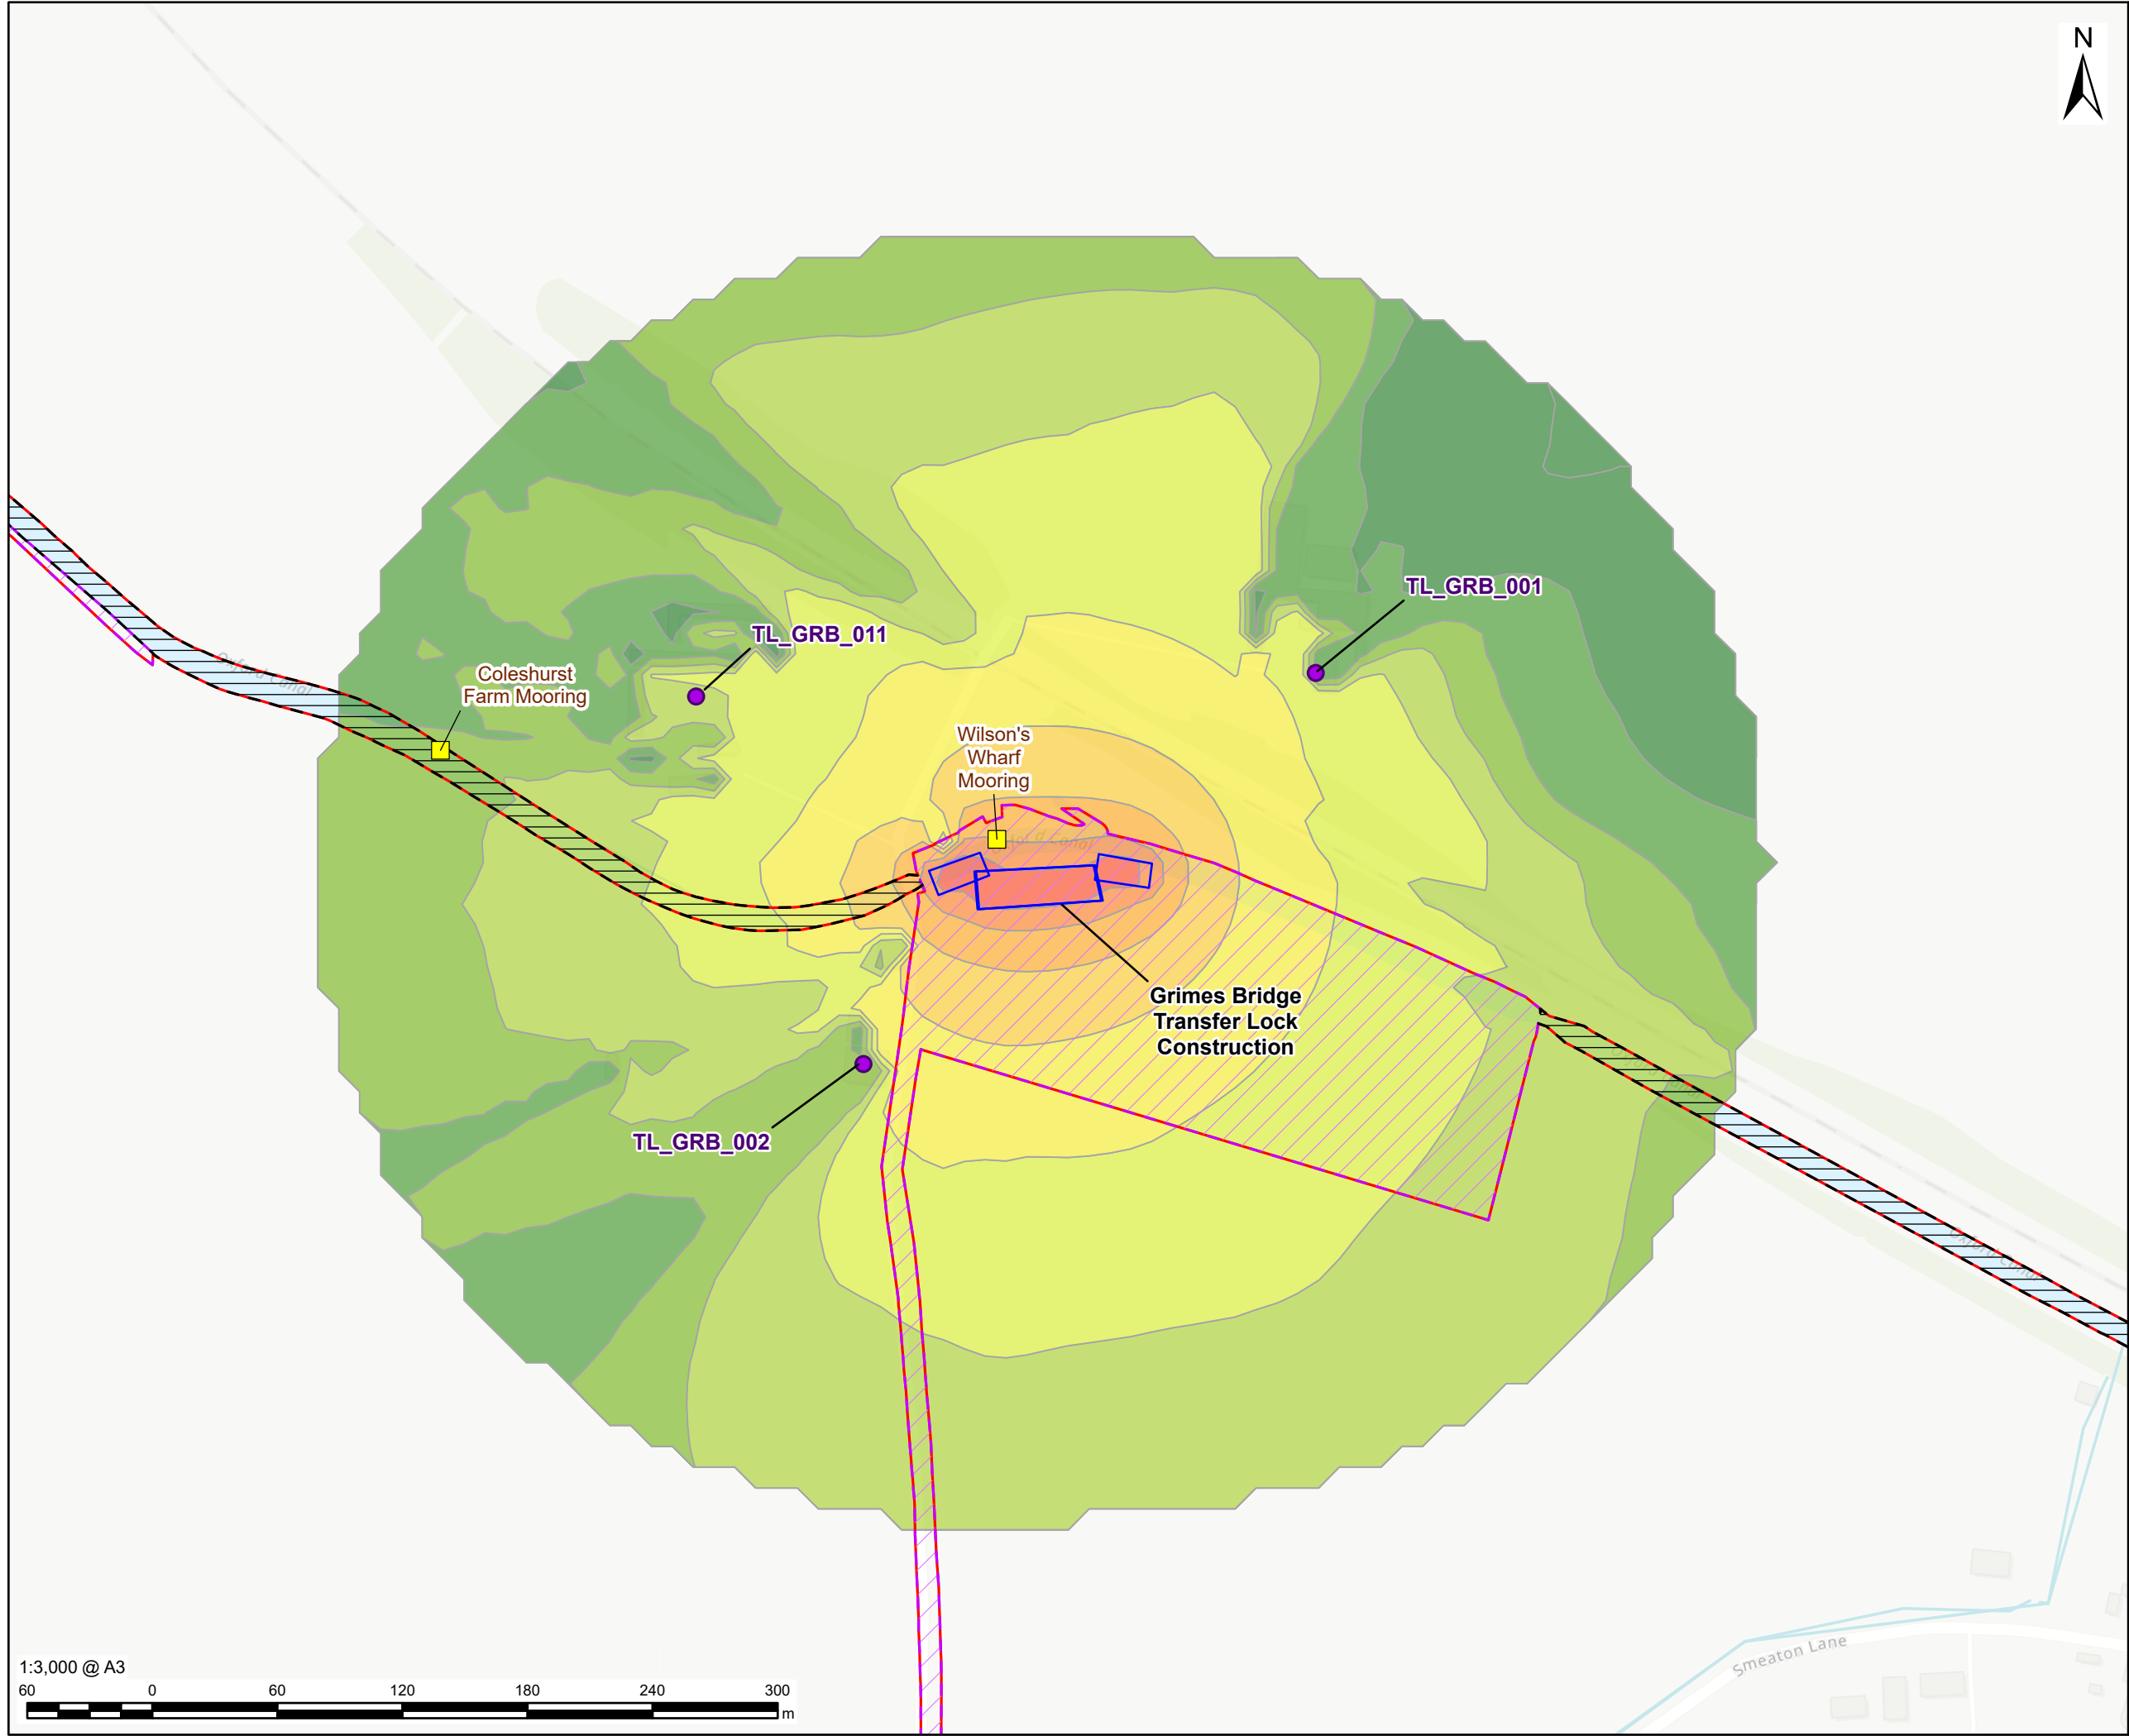

AECOM

PROJECT

 Grand Union
Canal Transfer

CLIENT

Affinity Water, Severn Trent Water
and Canal & River Trust

CONSULTANT

AECOM Limited
Midpoint,
Alencon Link
Basingstoke, RG21 7PP
www.aecom.com

LEGEND

-  Part 2 - Indicative Work Area
-  Part 2 - Indicative Non-Work Area
-  Preliminary Order Limits
-  Receptors (Cluster)
-  Mooring
-  Indicative Area of Works

Construction Noise Level dB LAeq,T

-  <= 45
-  >45 and <=50
-  >50 and <=55
-  >55 and <=60
-  >60 and <=65
-  >65 and <=70
-  >70 and <=75
-  >75 and <=80
-  >80 and <=85
-  >85



NOTES

1. Reproduced from Ordnance Survey digital map data © Crown copyright and database rights 2025 OS 100025261.
2. Sources: Esri, TomTom, Garmin, FAO, NOAA, USGS, © OpenStreetMap contributors, and the GIS User Community

ISSUE PURPOSE

FINAL

PROJECT NUMBER

60720432


FIGURE TITLE


Construction Noise - Grimes Bridge
Transfer Lock - Sheet F

FIGURE NUMBER

Figure 19-PD-2

1:3,000 @ A3

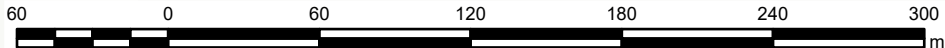

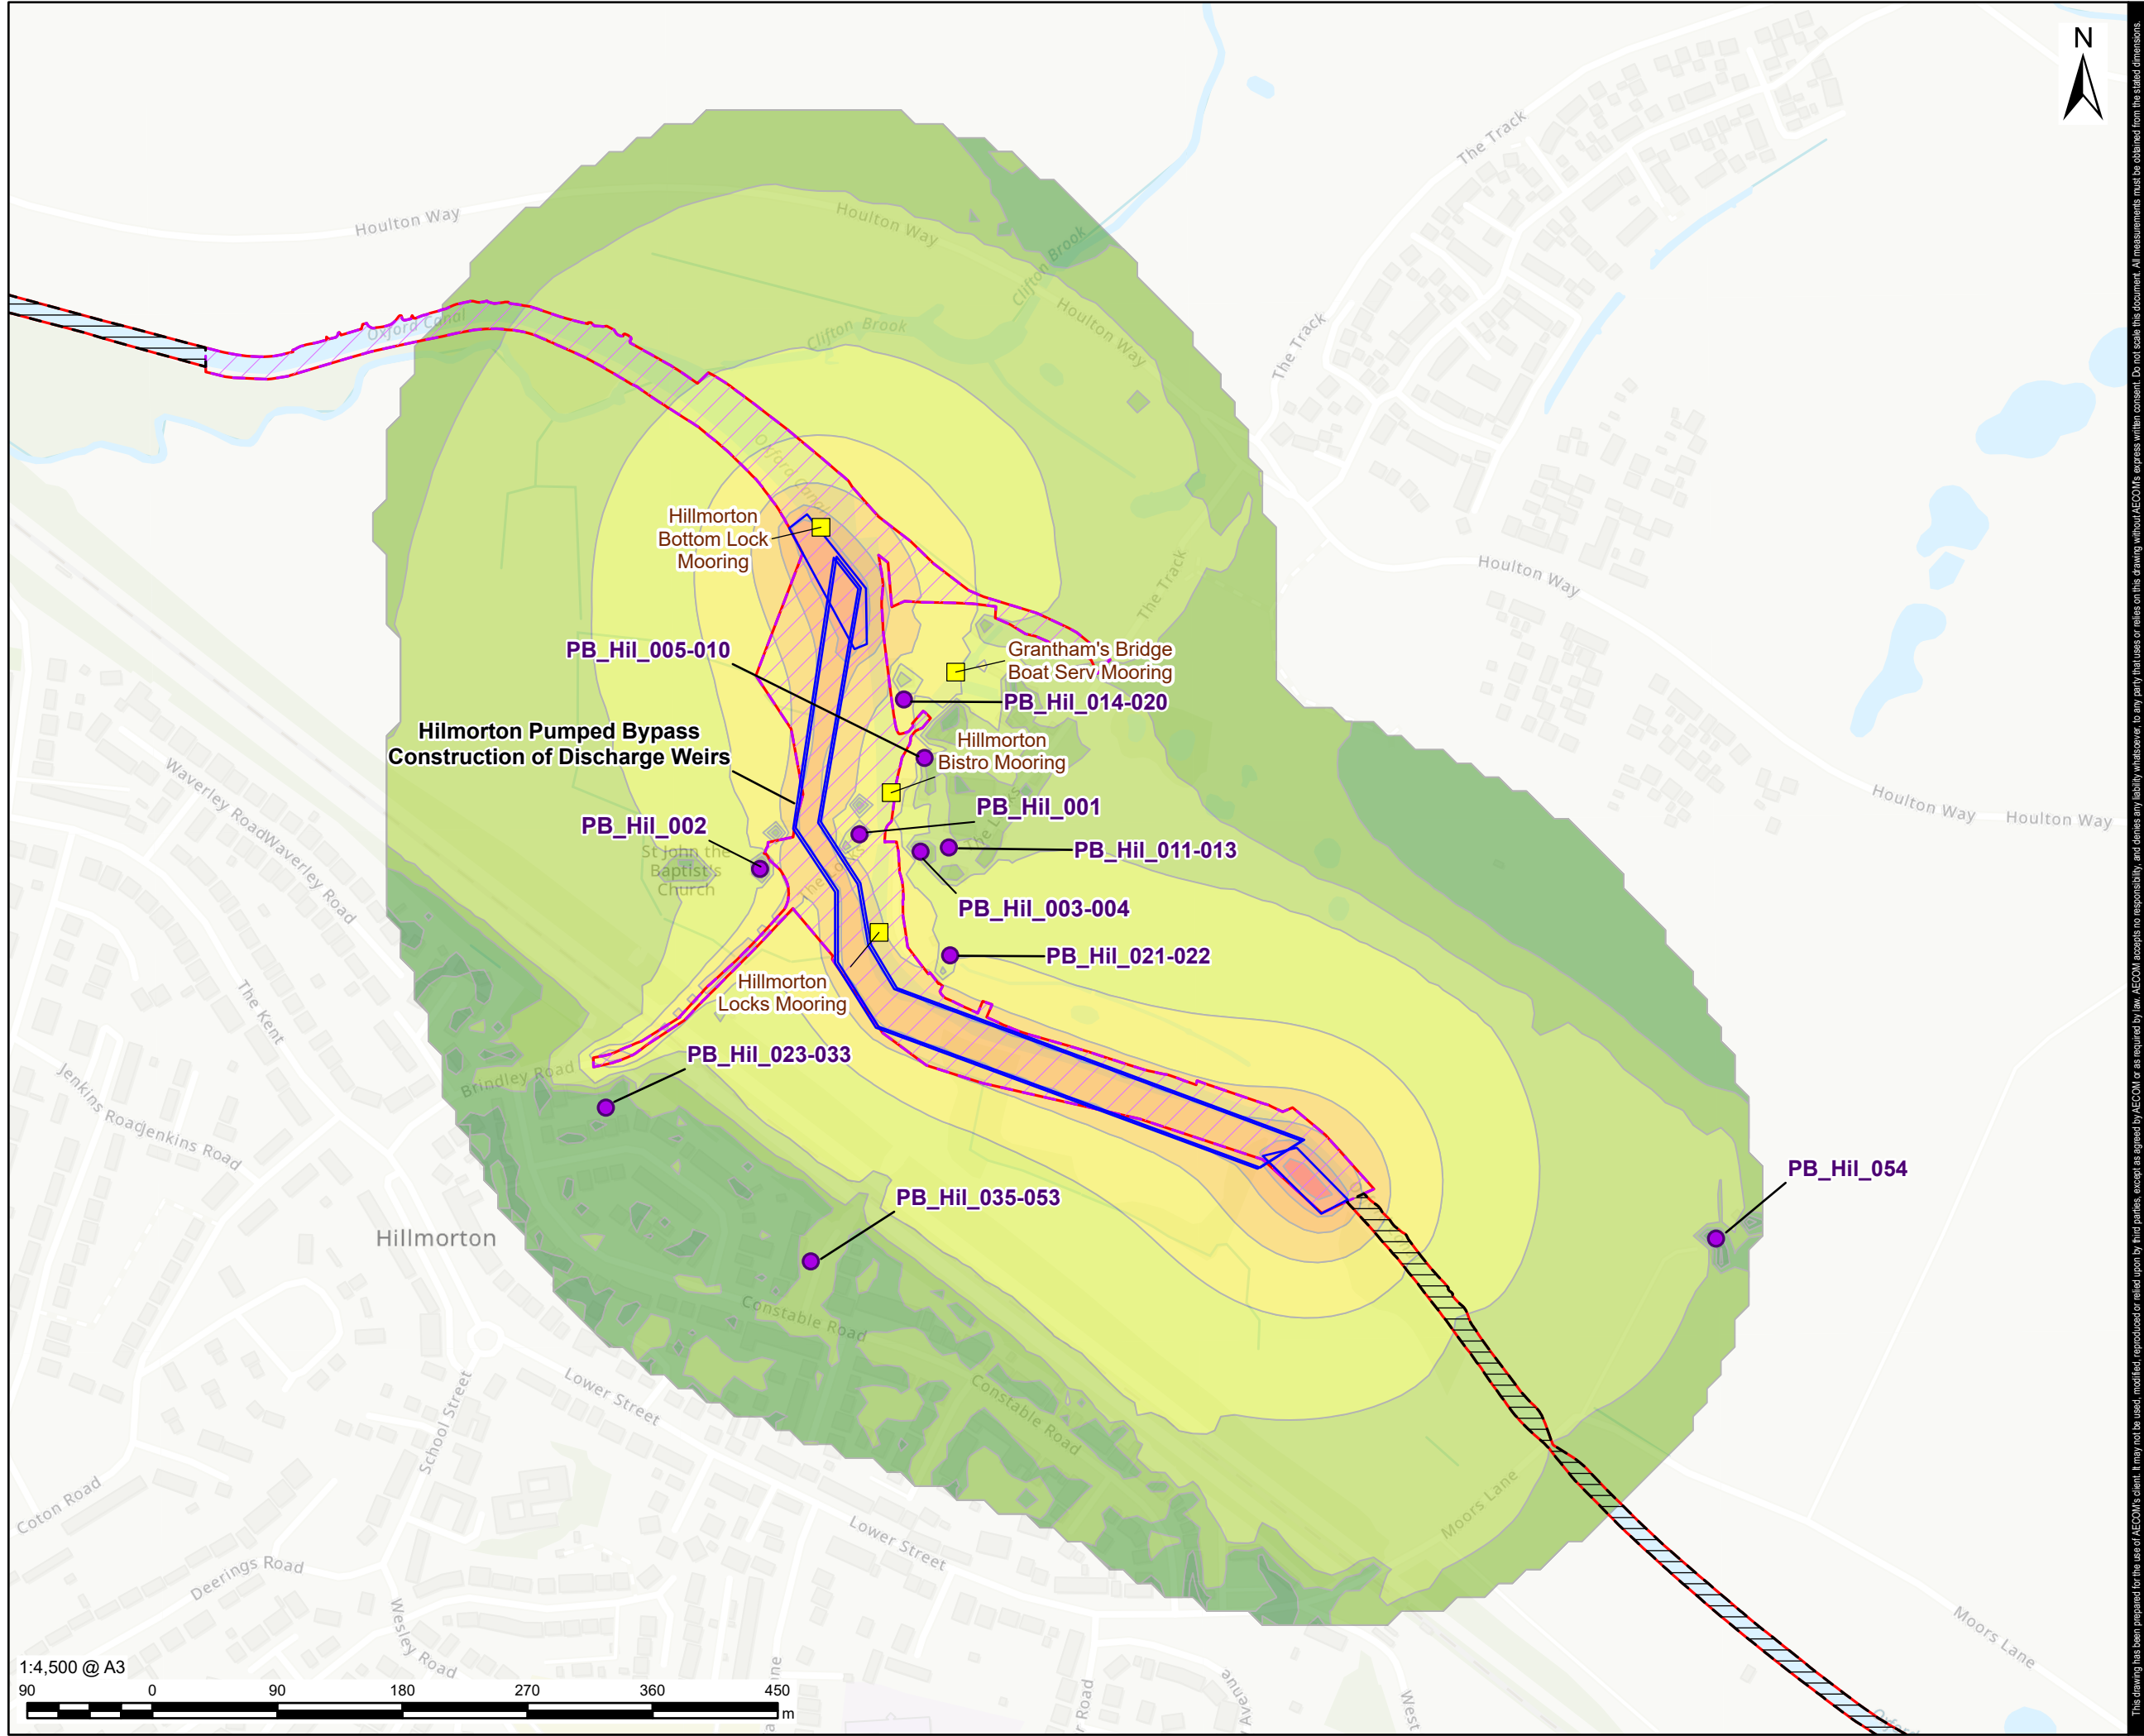

PROJECT

CLIENT

Affinity Water, Severn Trent Water
and Canal & River Trust

CONSULTANT

AECOM Limited
Midpoint,
Alencon Link
Basingstoke, RG21 7PP
www.aecom.com

LEGEND

Part 2 - Indicative Work Area

Part 2 - Indicative Non-Work Area

Preliminary Order Limits

Receptors (Cluster)

Mooring

Indicative Area of Works

Construction Noise Level dB LAeq,T

<= 45

>45 and <=50

>50 and <=55

>55 and <=60

>60 and <=65

>65 and <=70

>70 and <=75

>75 and <=80

>80 and <=85

>85



NOTES

1. Reproduced from Ordnance Survey digital map data © Crown copyright and database rights 2025 OS 100025261.

2. Sources: Esri, TomTom, Garmin, FAO, NOAA, USGS, © OpenStreetMap contributors, and the GIS User Community

ISSUE PURPOSE

FINAL

PROJECT NUMBER


60720432

FIGURE TITLE

Construction Noise - Hillmorton Locks Pumped Bypass - Sheet G

FIGURE NUMBER

Figure 19-PD-2

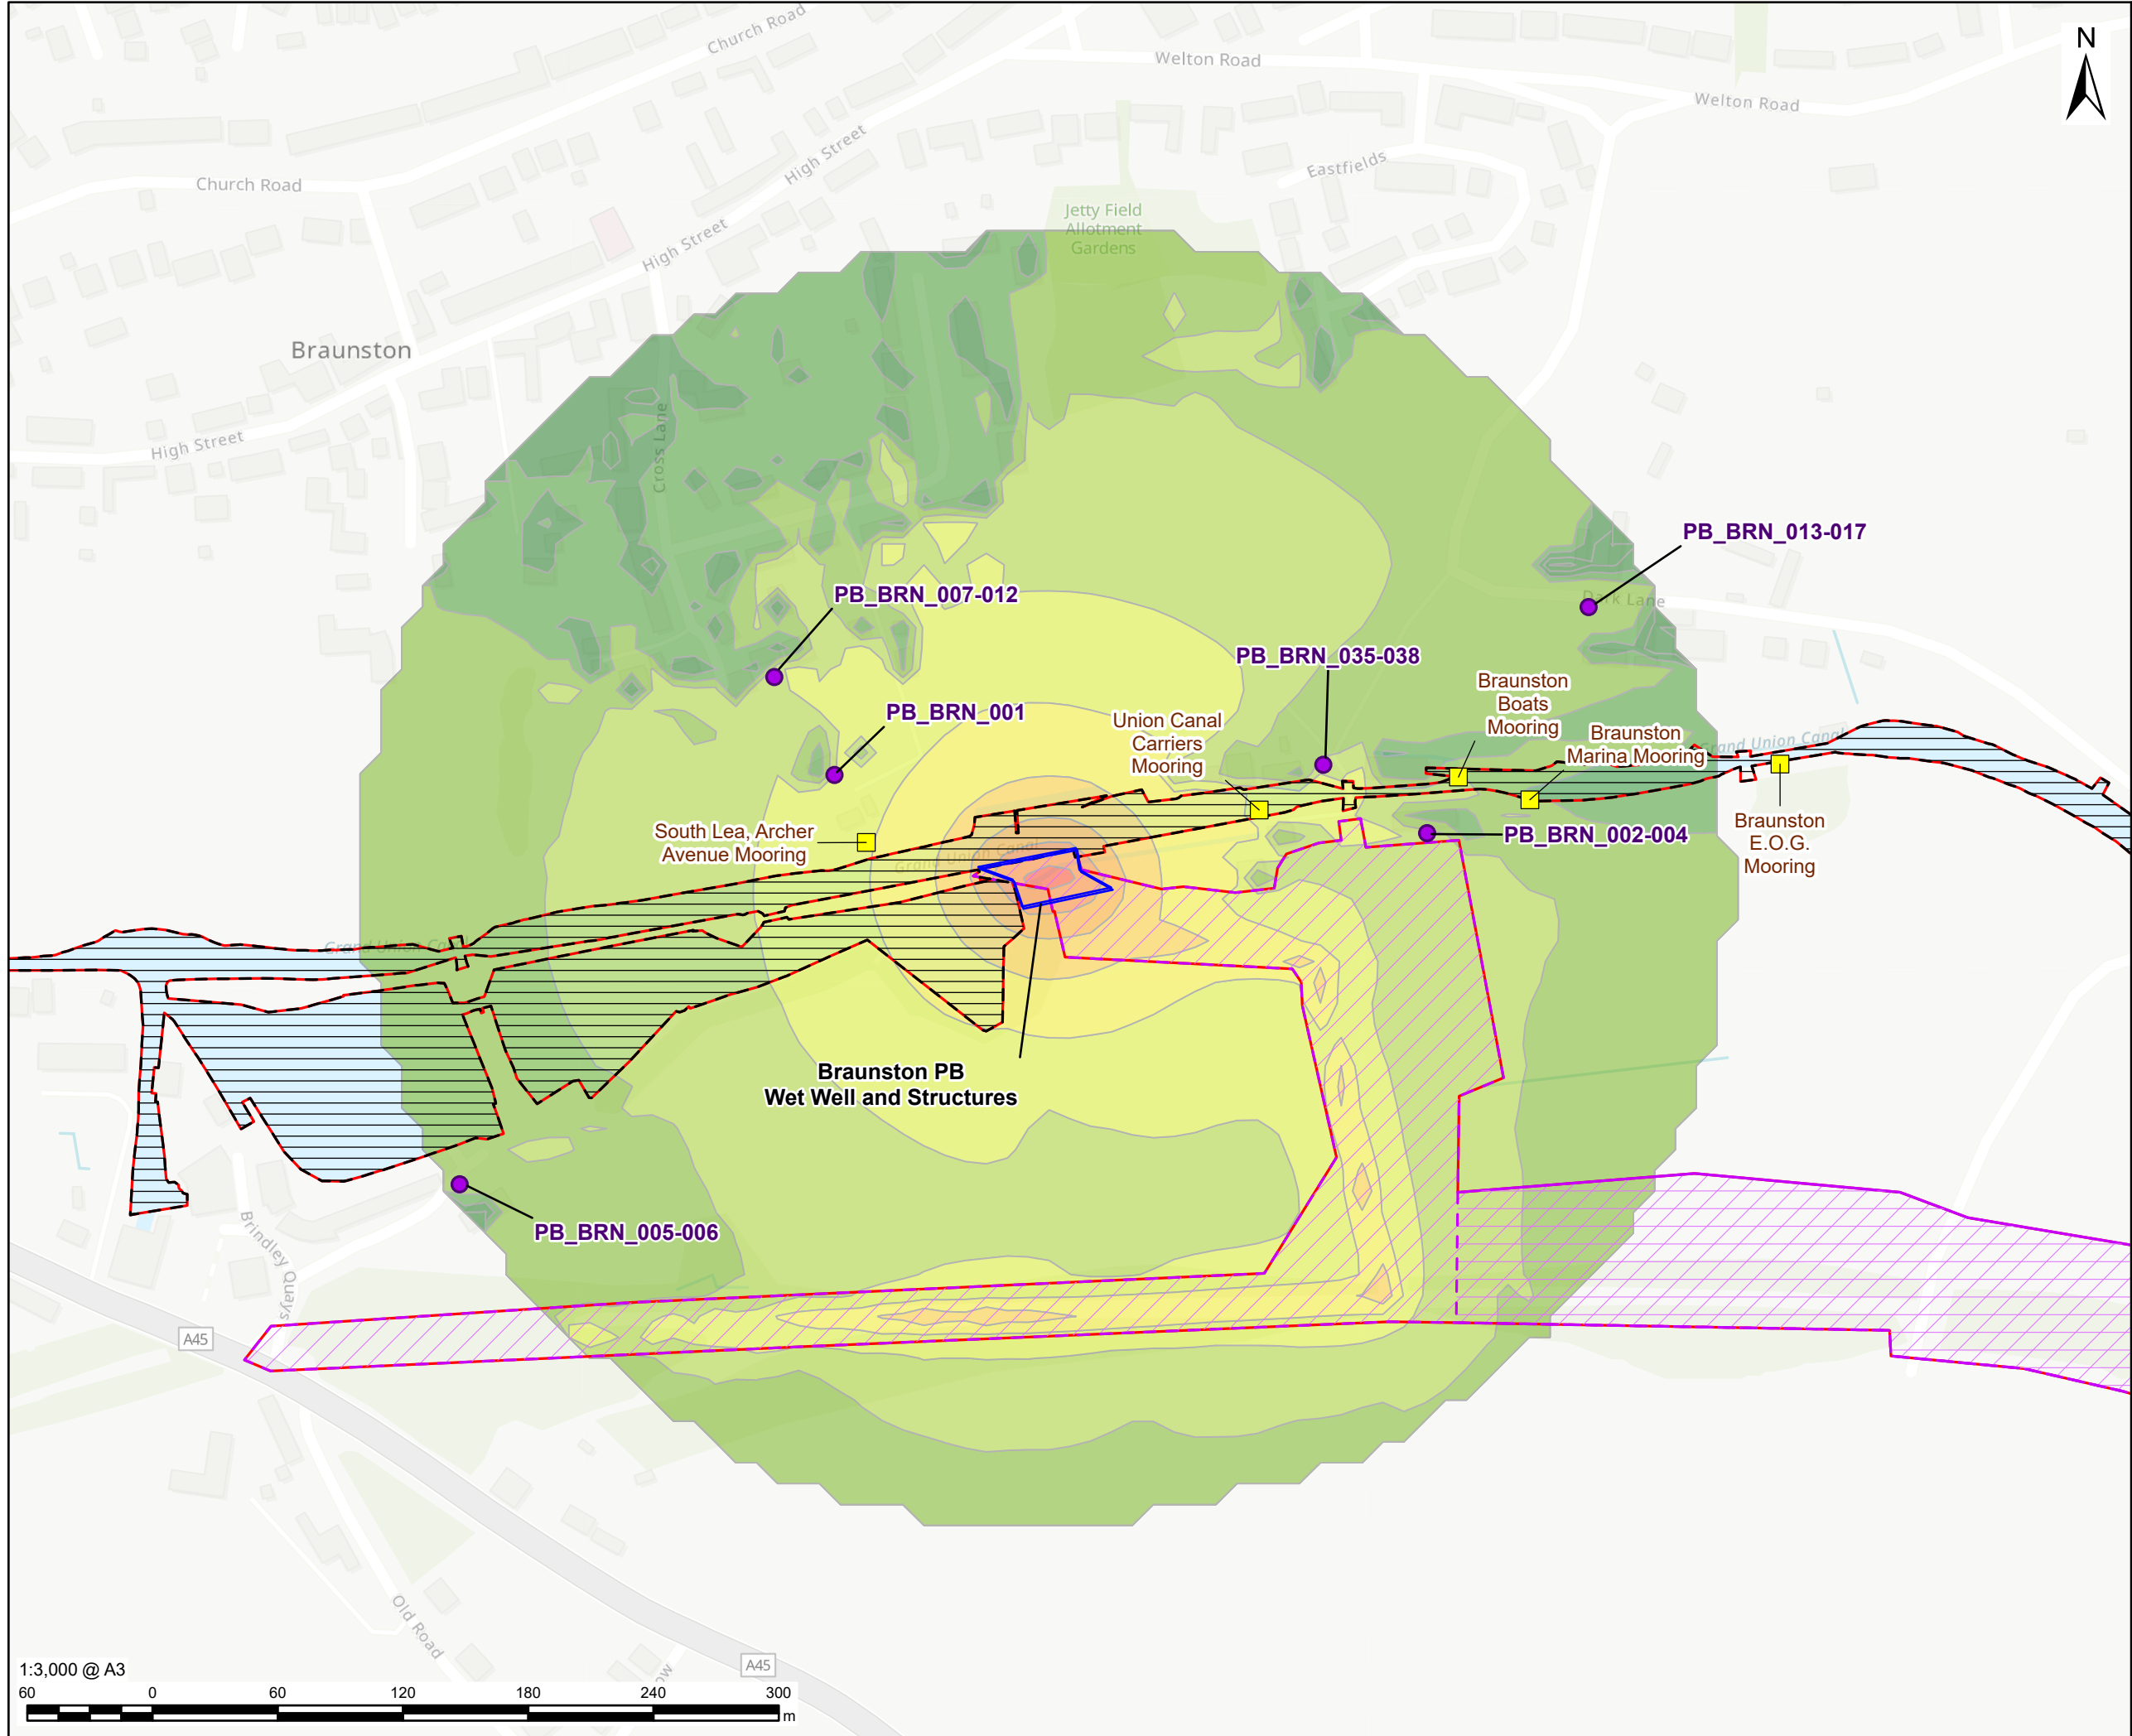

AECOM

PROJECT

 Grand Union Canal Transfer

CLIENT

Affinity Water, Severn Trent Water and Canal & River Trust

CONSULTANT

AECOM Limited
Midpoint,
Alencon Link
Basingstoke, RG21 7PP
www.aecom.com

LEGEND

 Part 2 - Indicative Work Area

 Part 2 - Indicative Non-Work Area

 Part 3 - Indicative Work Area

 Preliminary Order Limits

 Receptors (Cluster)

 Mooring

 Indicative Area of Works

Construction Noise Level dB L_{Aeq,T}

 <= 45

 >45 and <=50

 >50 and <=55

 >55 and <=60

 >60 and <=65

 >65 and <=70

 >70 and <=75

 >75 and <=80

 >80 and <=85

 >85



NOTES

1. Reproduced from Ordnance Survey digital map data © Crown copyright and database rights 2025 OS 100025261.

2. Sources: Esri, TomTom, Garmin, FAO, NOAA, USGS, © OpenStreetMap contributors, and the GIS User Community

ISSUE PURPOSE

FINAL

PROJECT NUMBER


60720432

FIGURE TITLE


Construction Noise - Braunston Pumped Bypass - Sheet H

FIGURE NUMBER

Figure 19-PD-2

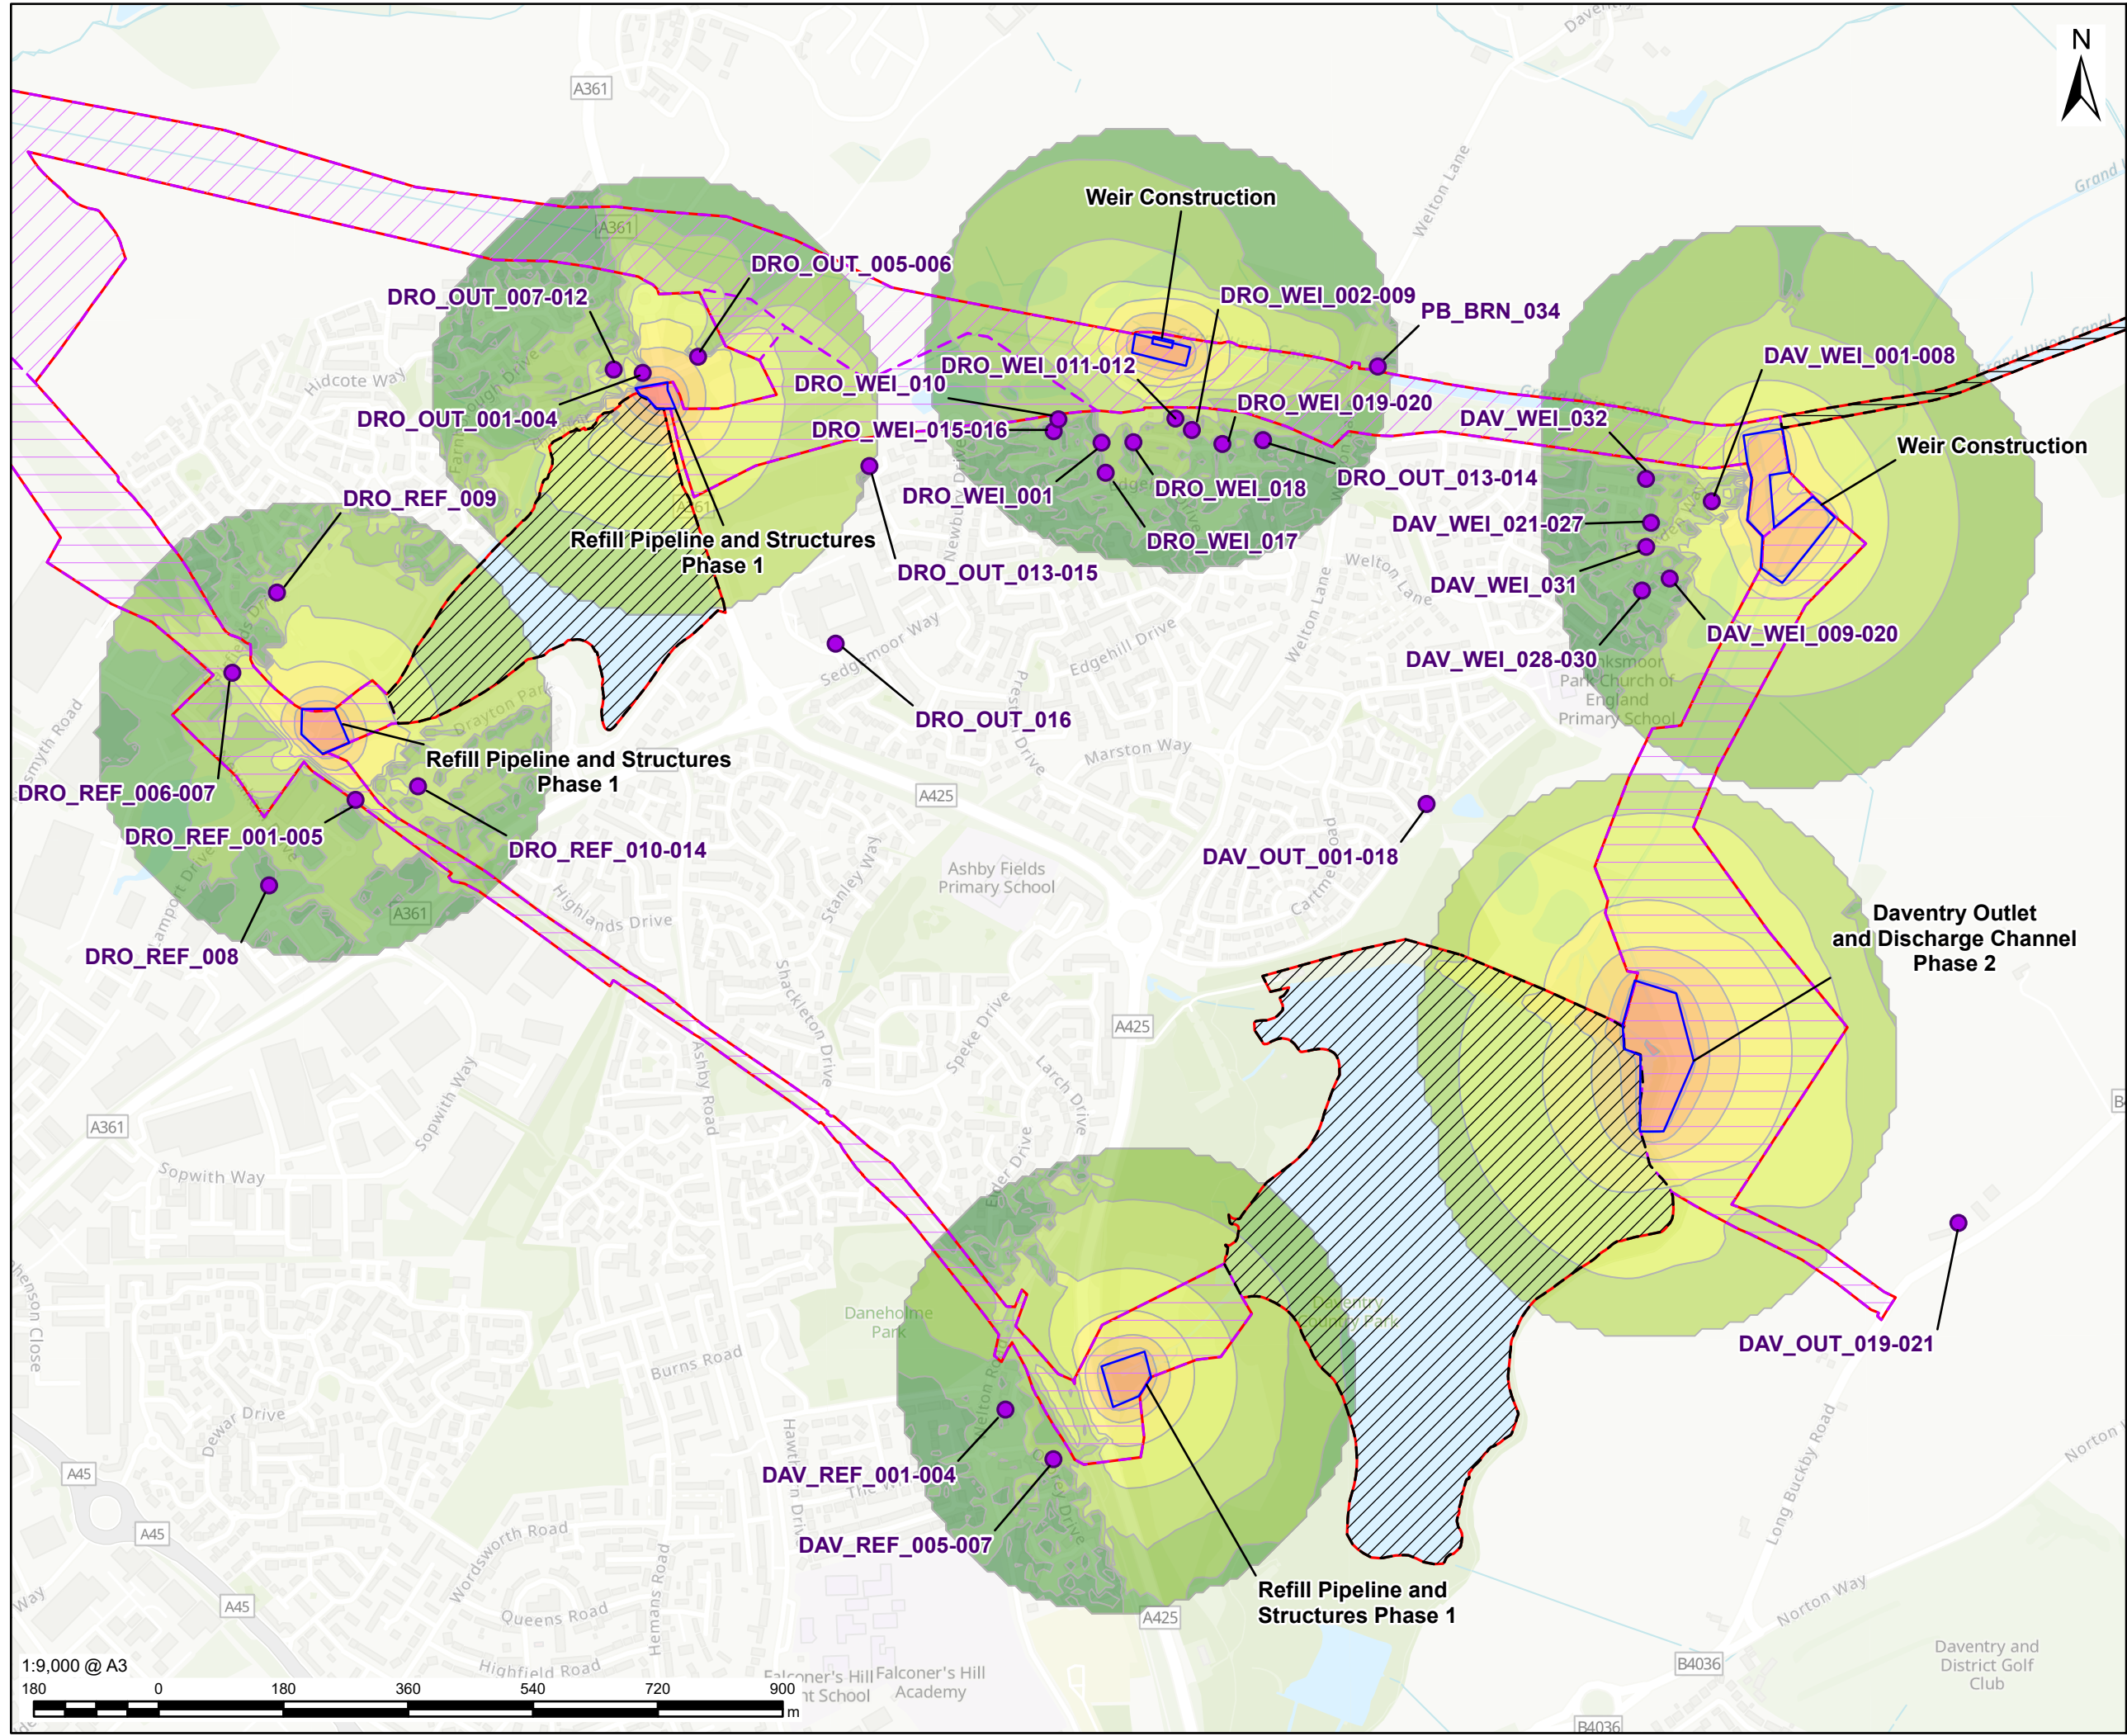

This drawing has been prepared for the use of AECOM's client. It may not be used, modified, reproduced or relied upon by third parties, except as agreed by AECOM or as required by law. AECOM accepts no responsibility, and denies any liability whatsoever, to any party that uses or relies on this drawing without AECOM's express written consent. All measurements must be obtained from the stated dimensions.

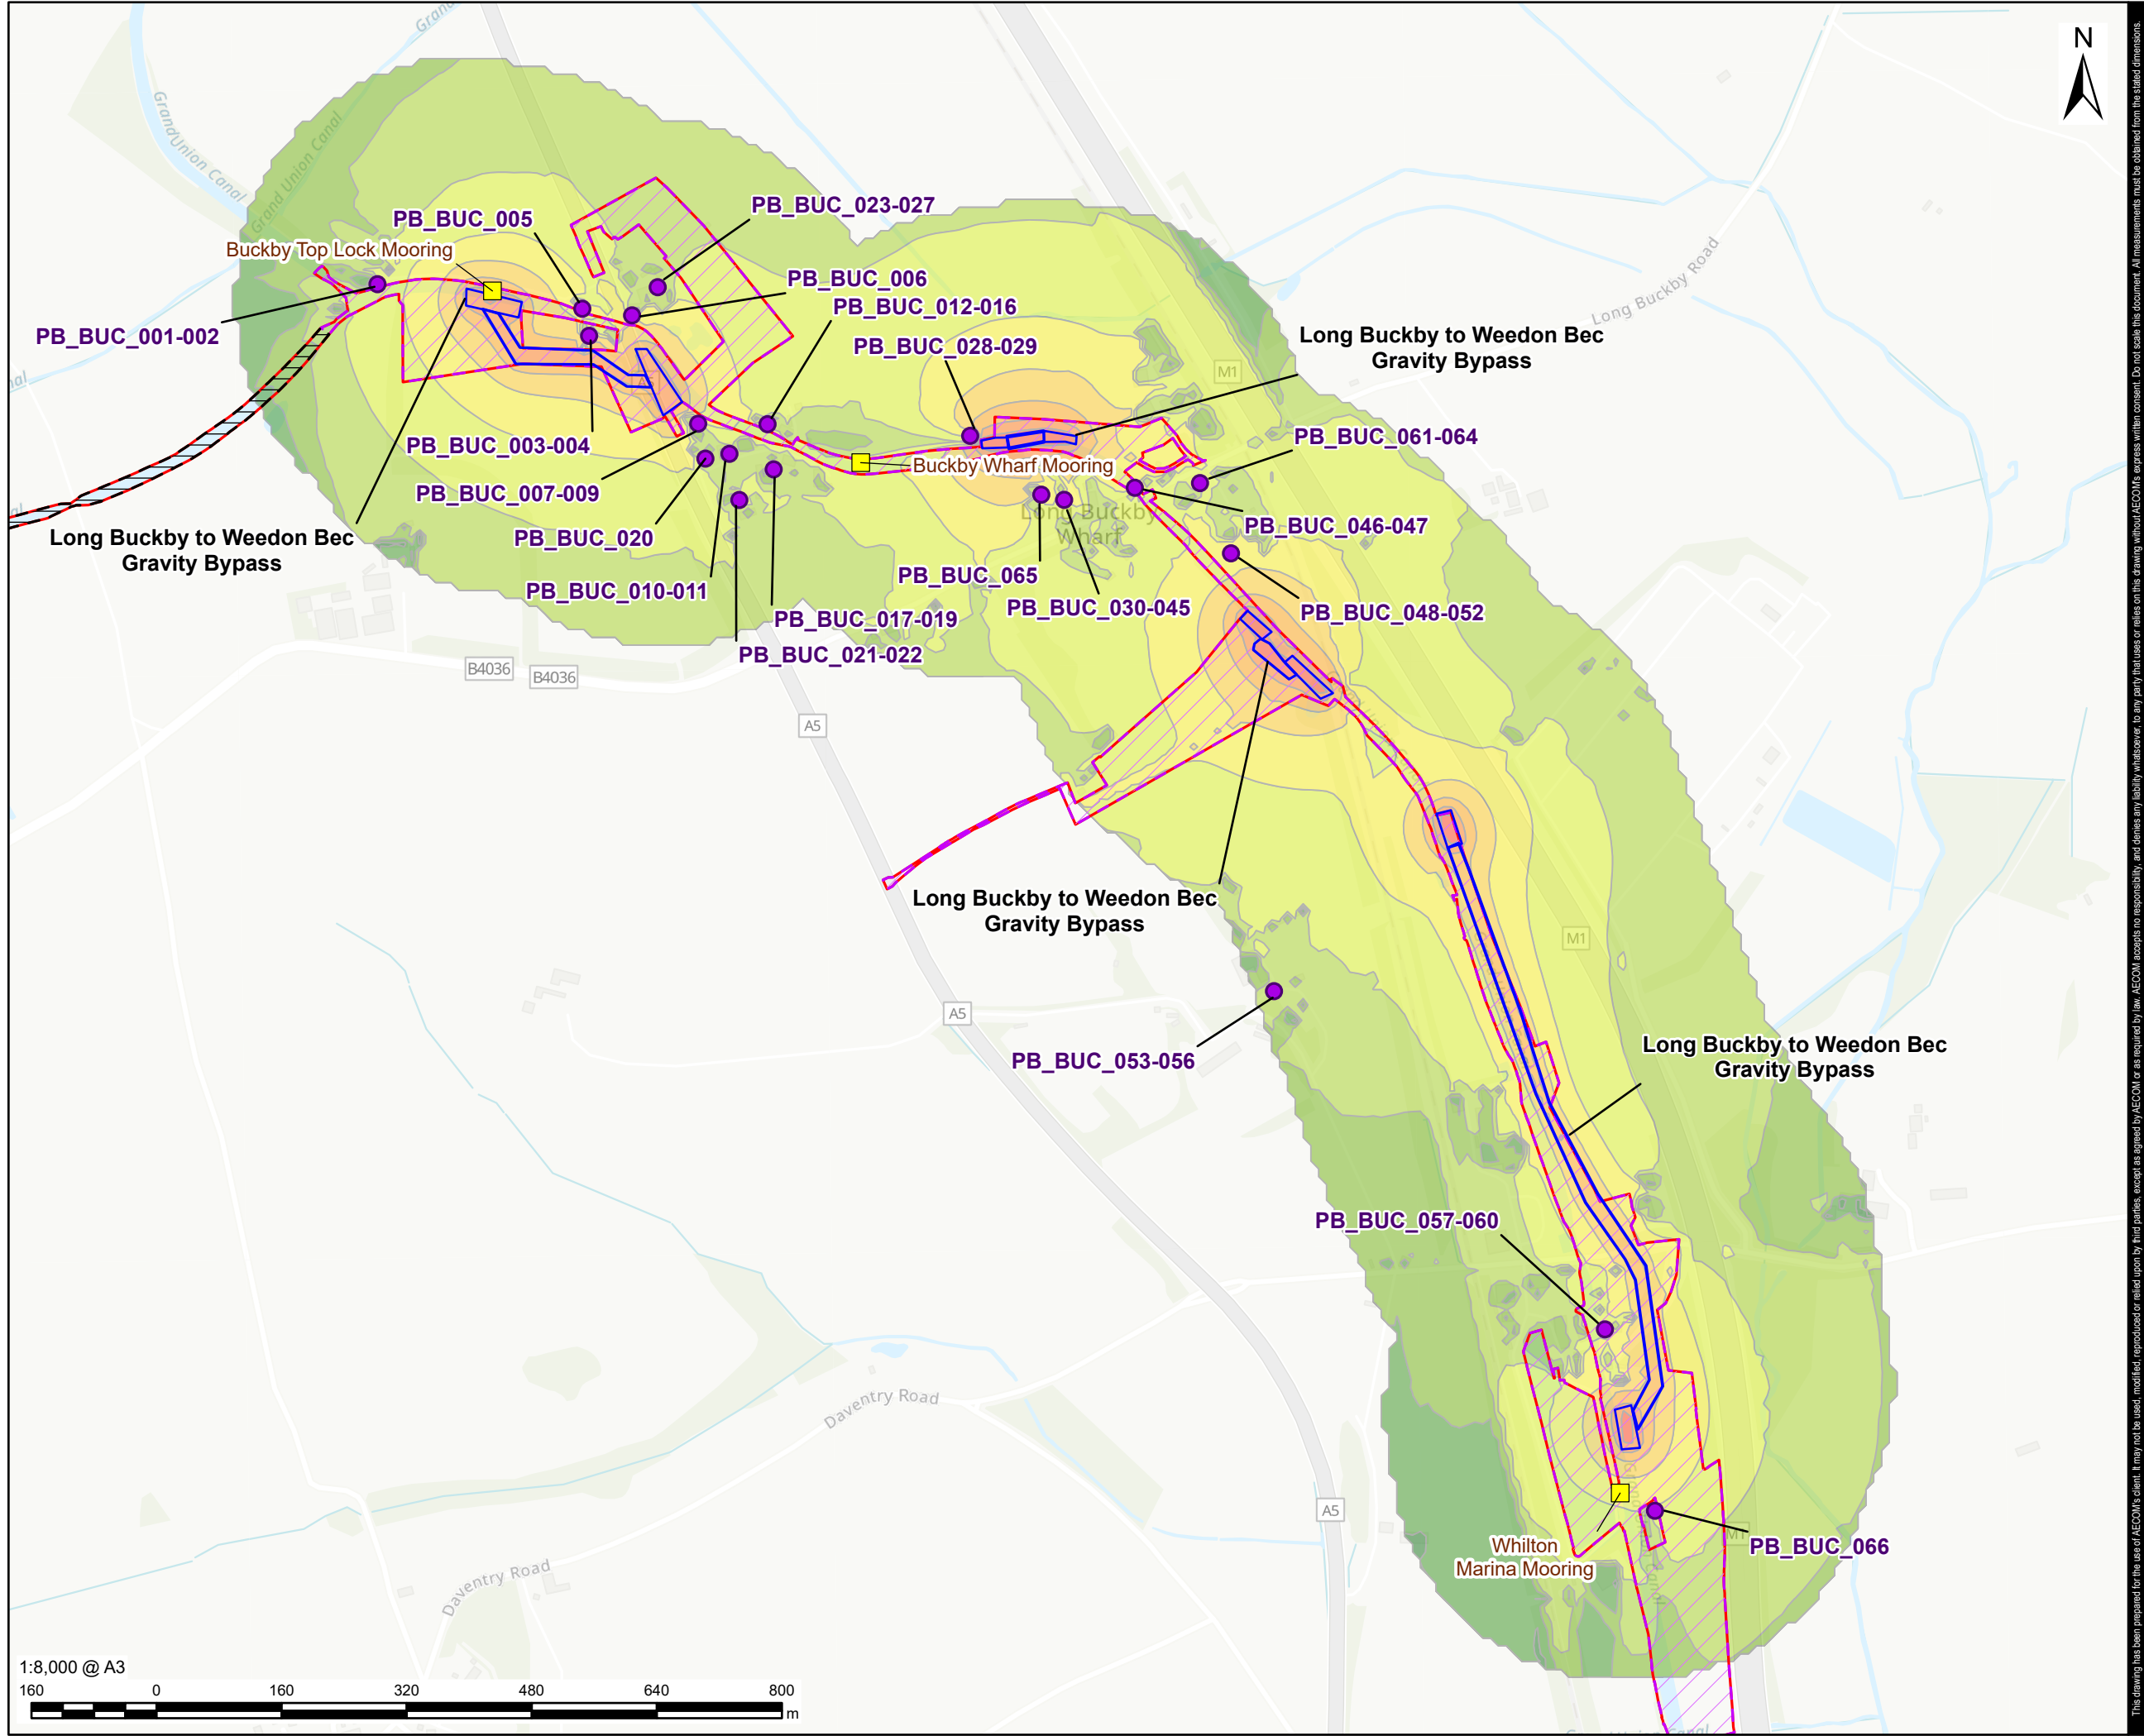

PROJECT

Grand Union Canal Transfer

CLIENT

Affinity Water, Severn Trent Water and Canal & River Trust

CONSULTANT

AECOM Limited
Midpoint,
Alencon Link
Basingstoke, RG21 7PP
www.aecom.com

LEGEND

- Part 2 - Indicative Work Area
- Part 2 - Indicative Non-Work Area
- Preliminary Order Limits
- Receptors (Cluster)
- Mooring
- Indicative Area of Works

Construction Noise Level dB LAeq,T

	<= 45
	>45 and <=50
	>50 and <=55
	>55 and <=60
	>60 and <=65
	>65 and <=70
	>70 and <=75
	>75 and <=80
	>80 and <=85
	>85

NOTES

1. Reproduced from Ordnance Survey digital map data © Crown copyright and database rights 2025 OS 100025261.
2. Sources: Esri, TomTom, Garmin, FAO, NOAA, USGS, © OpenStreetMap contributors, and the GIS User Community

ISSUE PURPOSE

FINAL

PROJECT NUMBER

60720432


FIGURE TITLE

Construction Noise - Long Buckby and Whilton Locks Gravity Bypass - Sheet J


FIGURE NUMBER

Figure 19-PD-2

This drawing has been prepared for the use of AECOM's client. It may not be used, modified, reproduced or relied upon by third parties, except as agreed by AECOM or as required by law. AECOM accepts no responsibility, and denies any liability whatsoever, to any party that uses or relies on this drawing without AECOM's express written consent. Do not scale this document. All measurements must be obtained from the stated dimensions.

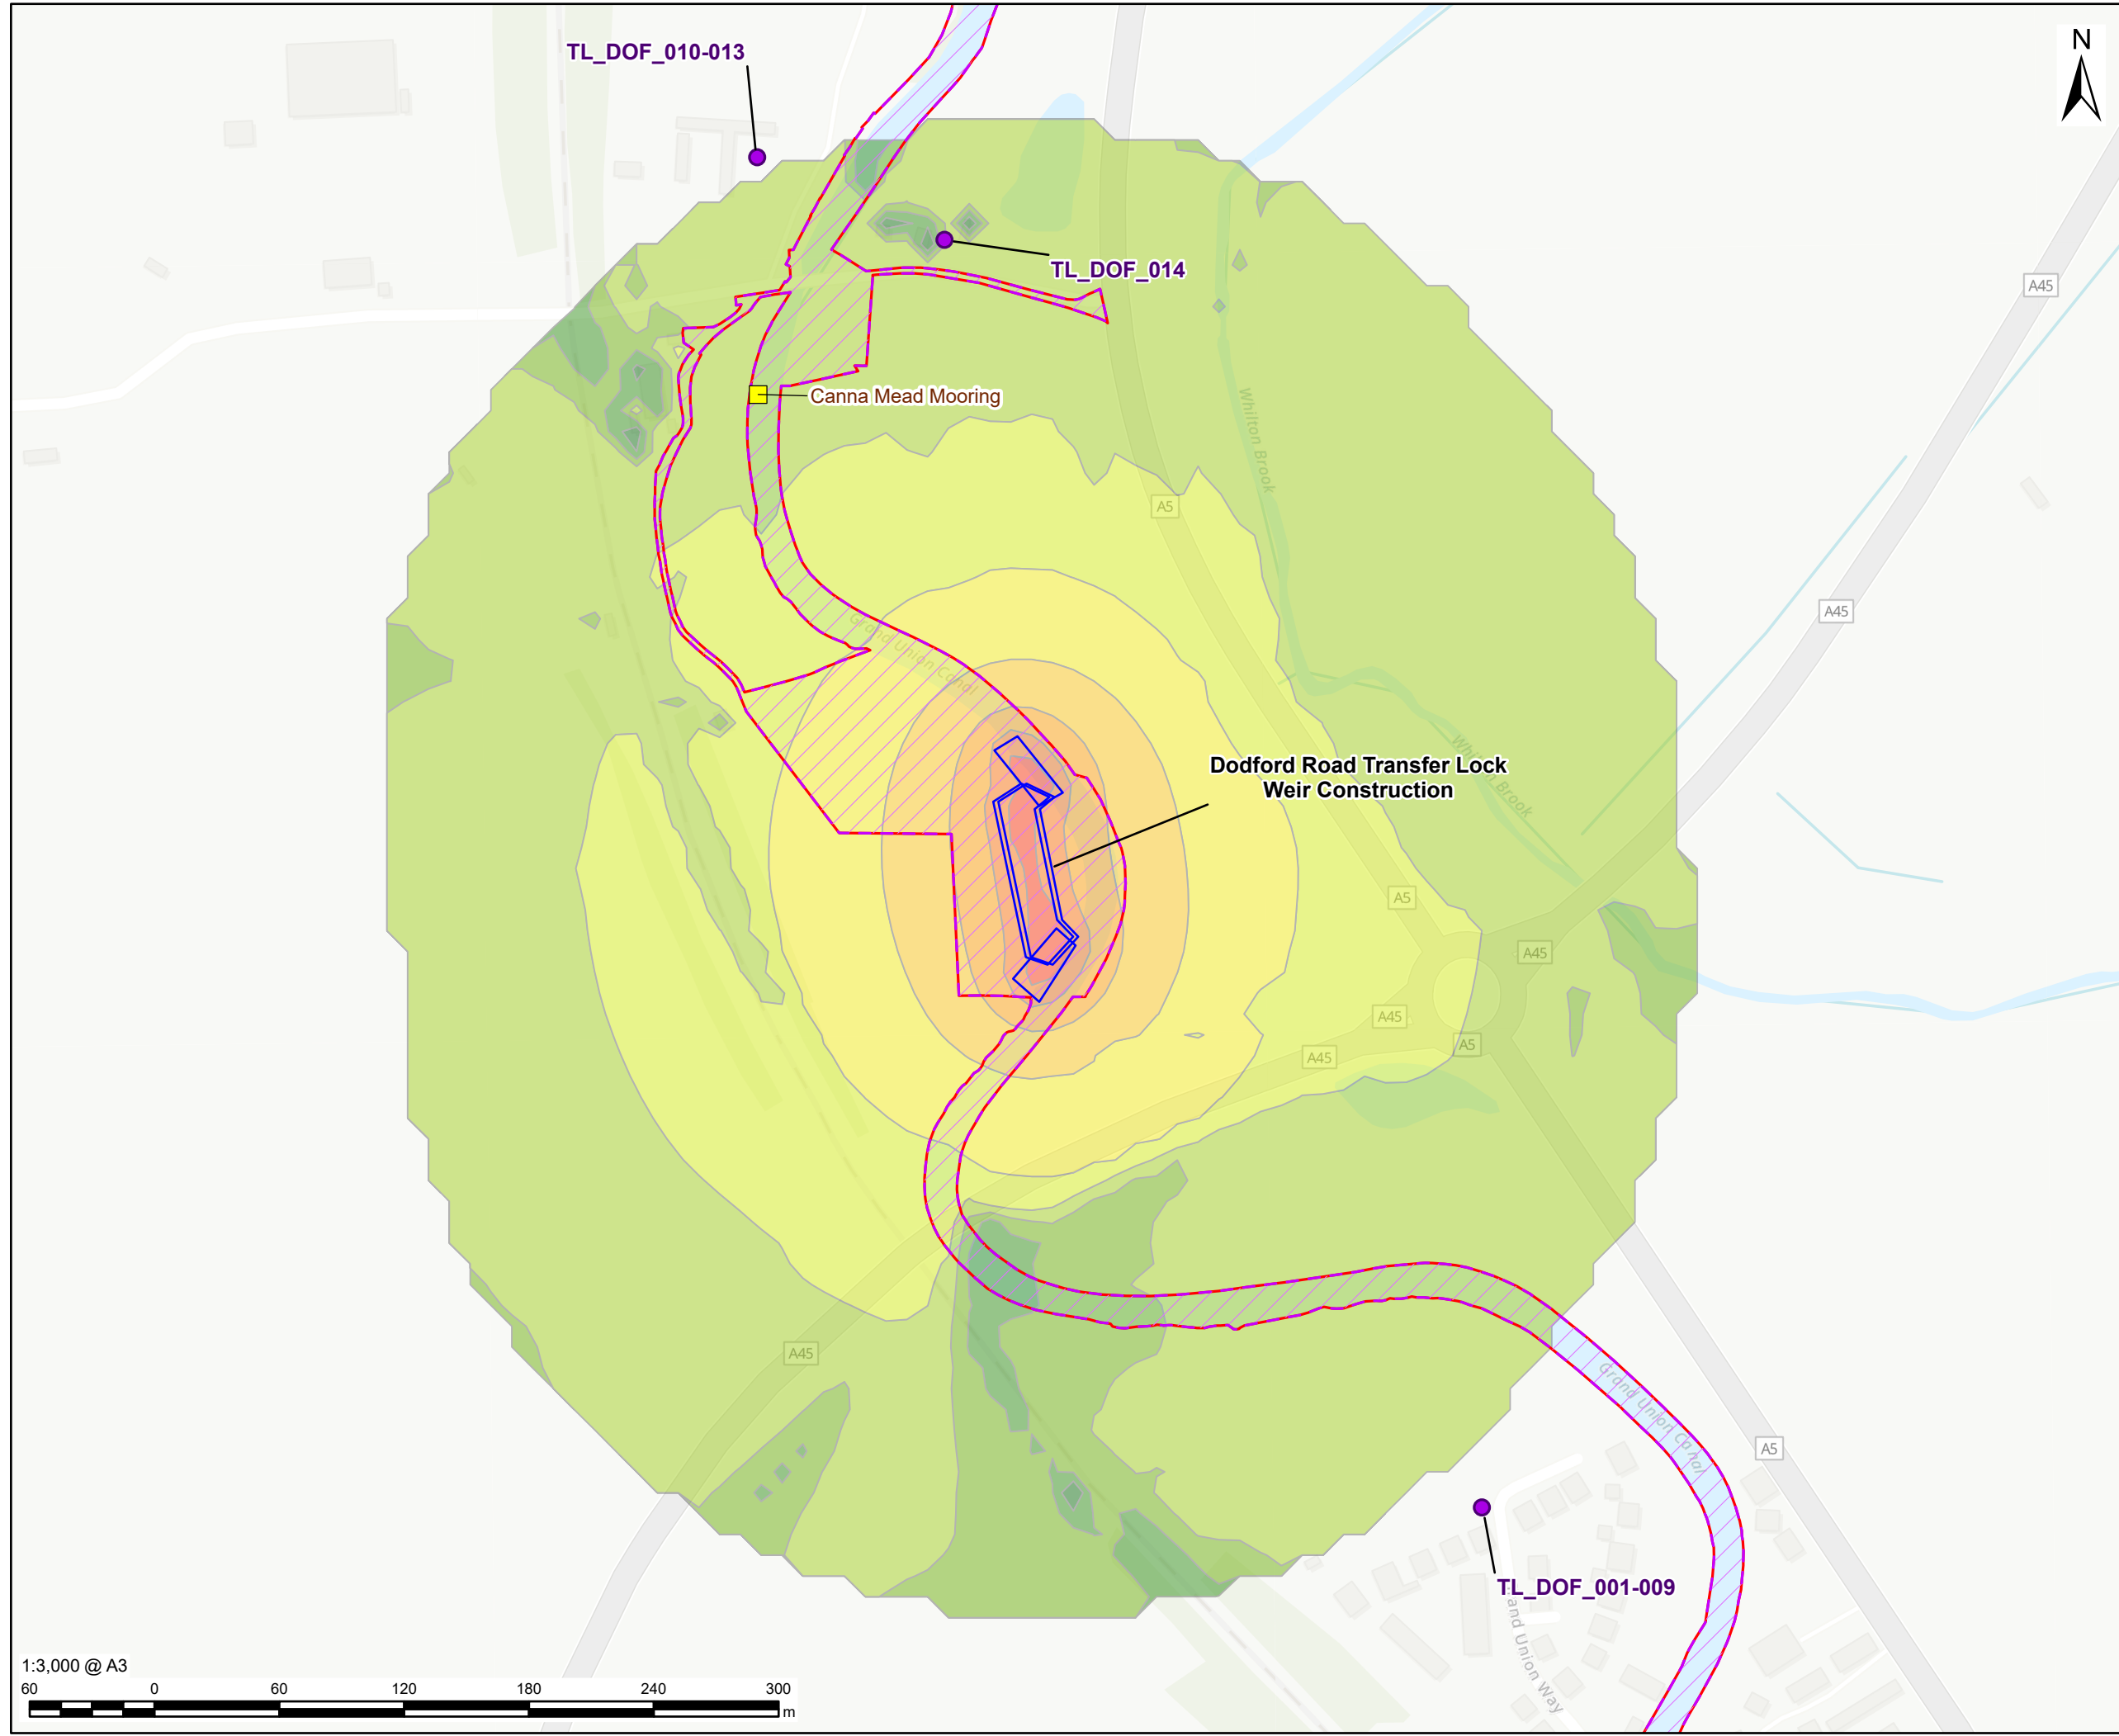

This drawing has been prepared for the use of AECOM's client. It may not be used, modified, reproduced or relied upon by third parties, except as agreed by AECOM or as required by law. AECOM accepts no responsibility, and denies any liability whatsoever, to any party that uses or relies on this drawing without AECOM's express written consent. All measurements must be obtained from the stated dimensions.

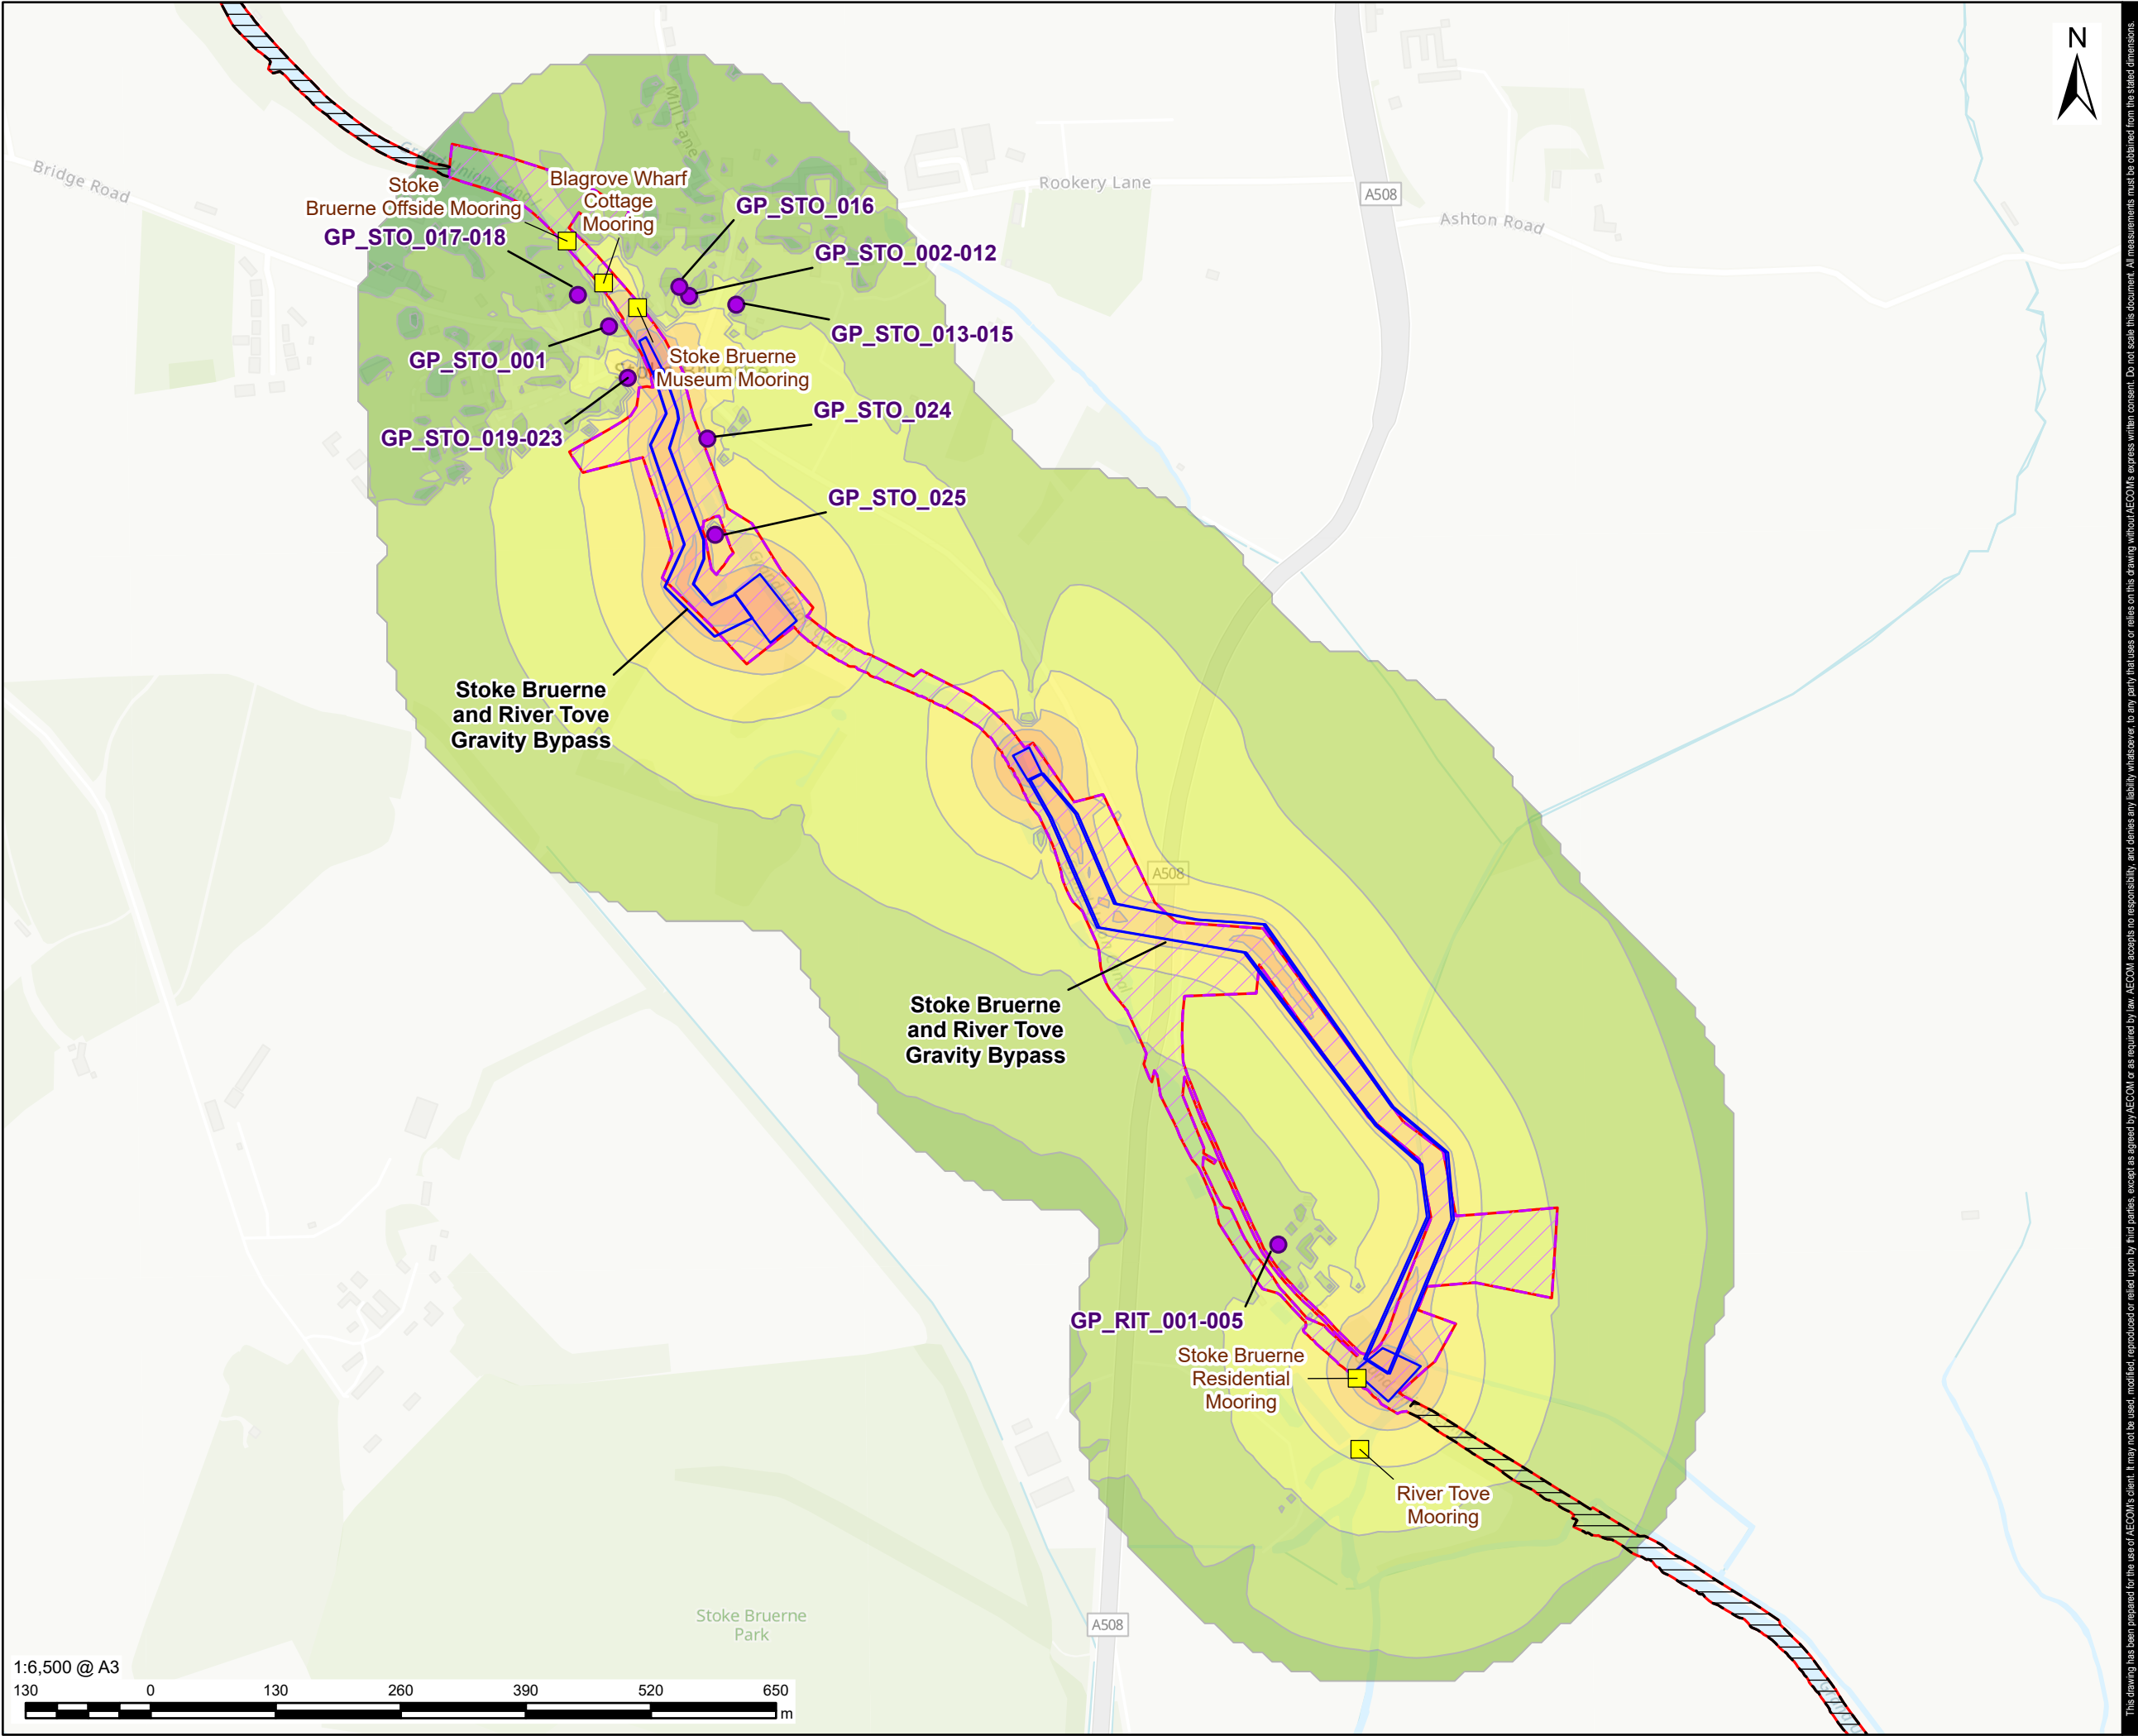

AECOM

PROJECT

 Grand Union
Canal Transfer

CLIENT

Affinity Water, Severn Trent Water
and Canal & River Trust

CONSULTANT

AECOM Limited
Midpoint,
Alencon Link
Basingstoke, RG21 7PP
www.aecom.com

LEGEND

-  Part 2 - Indicative Work Area
-  Part 2 - Indicative Non-Work Area
-  Preliminary Order Limits
-  Receptors (Cluster)
-  Mooring
-  Indicative Area of Works

Construction Noise Level dB LAeq,T

-  <= 45
-  >45 and <=50
-  >50 and <=55
-  >55 and <=60
-  >60 and <=65
-  >65 and <=70
-  >70 and <=75
-  >75 and <=80
-  >80 and <=85
-  >85



NOTES

1. Reproduced from Ordnance Survey digital map data © Crown copyright and database rights 2025 OS 100025261.
2. Sources: Esri, TomTom, Garmin, FAO, NOAA, USGS, © OpenStreetMap contributors, and the GIS User Community

ISSUE PURPOSE

FINAL

PROJECT NUMBER


60720432


FIGURE TITLE

Construction Noise - Stoke Bruerne
Locks Gravity Bypass - Sheet L

FIGURE NUMBER

Figure 19-PD-2

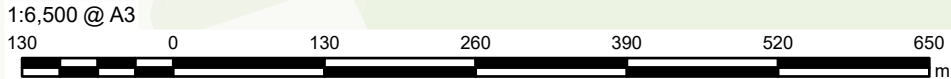

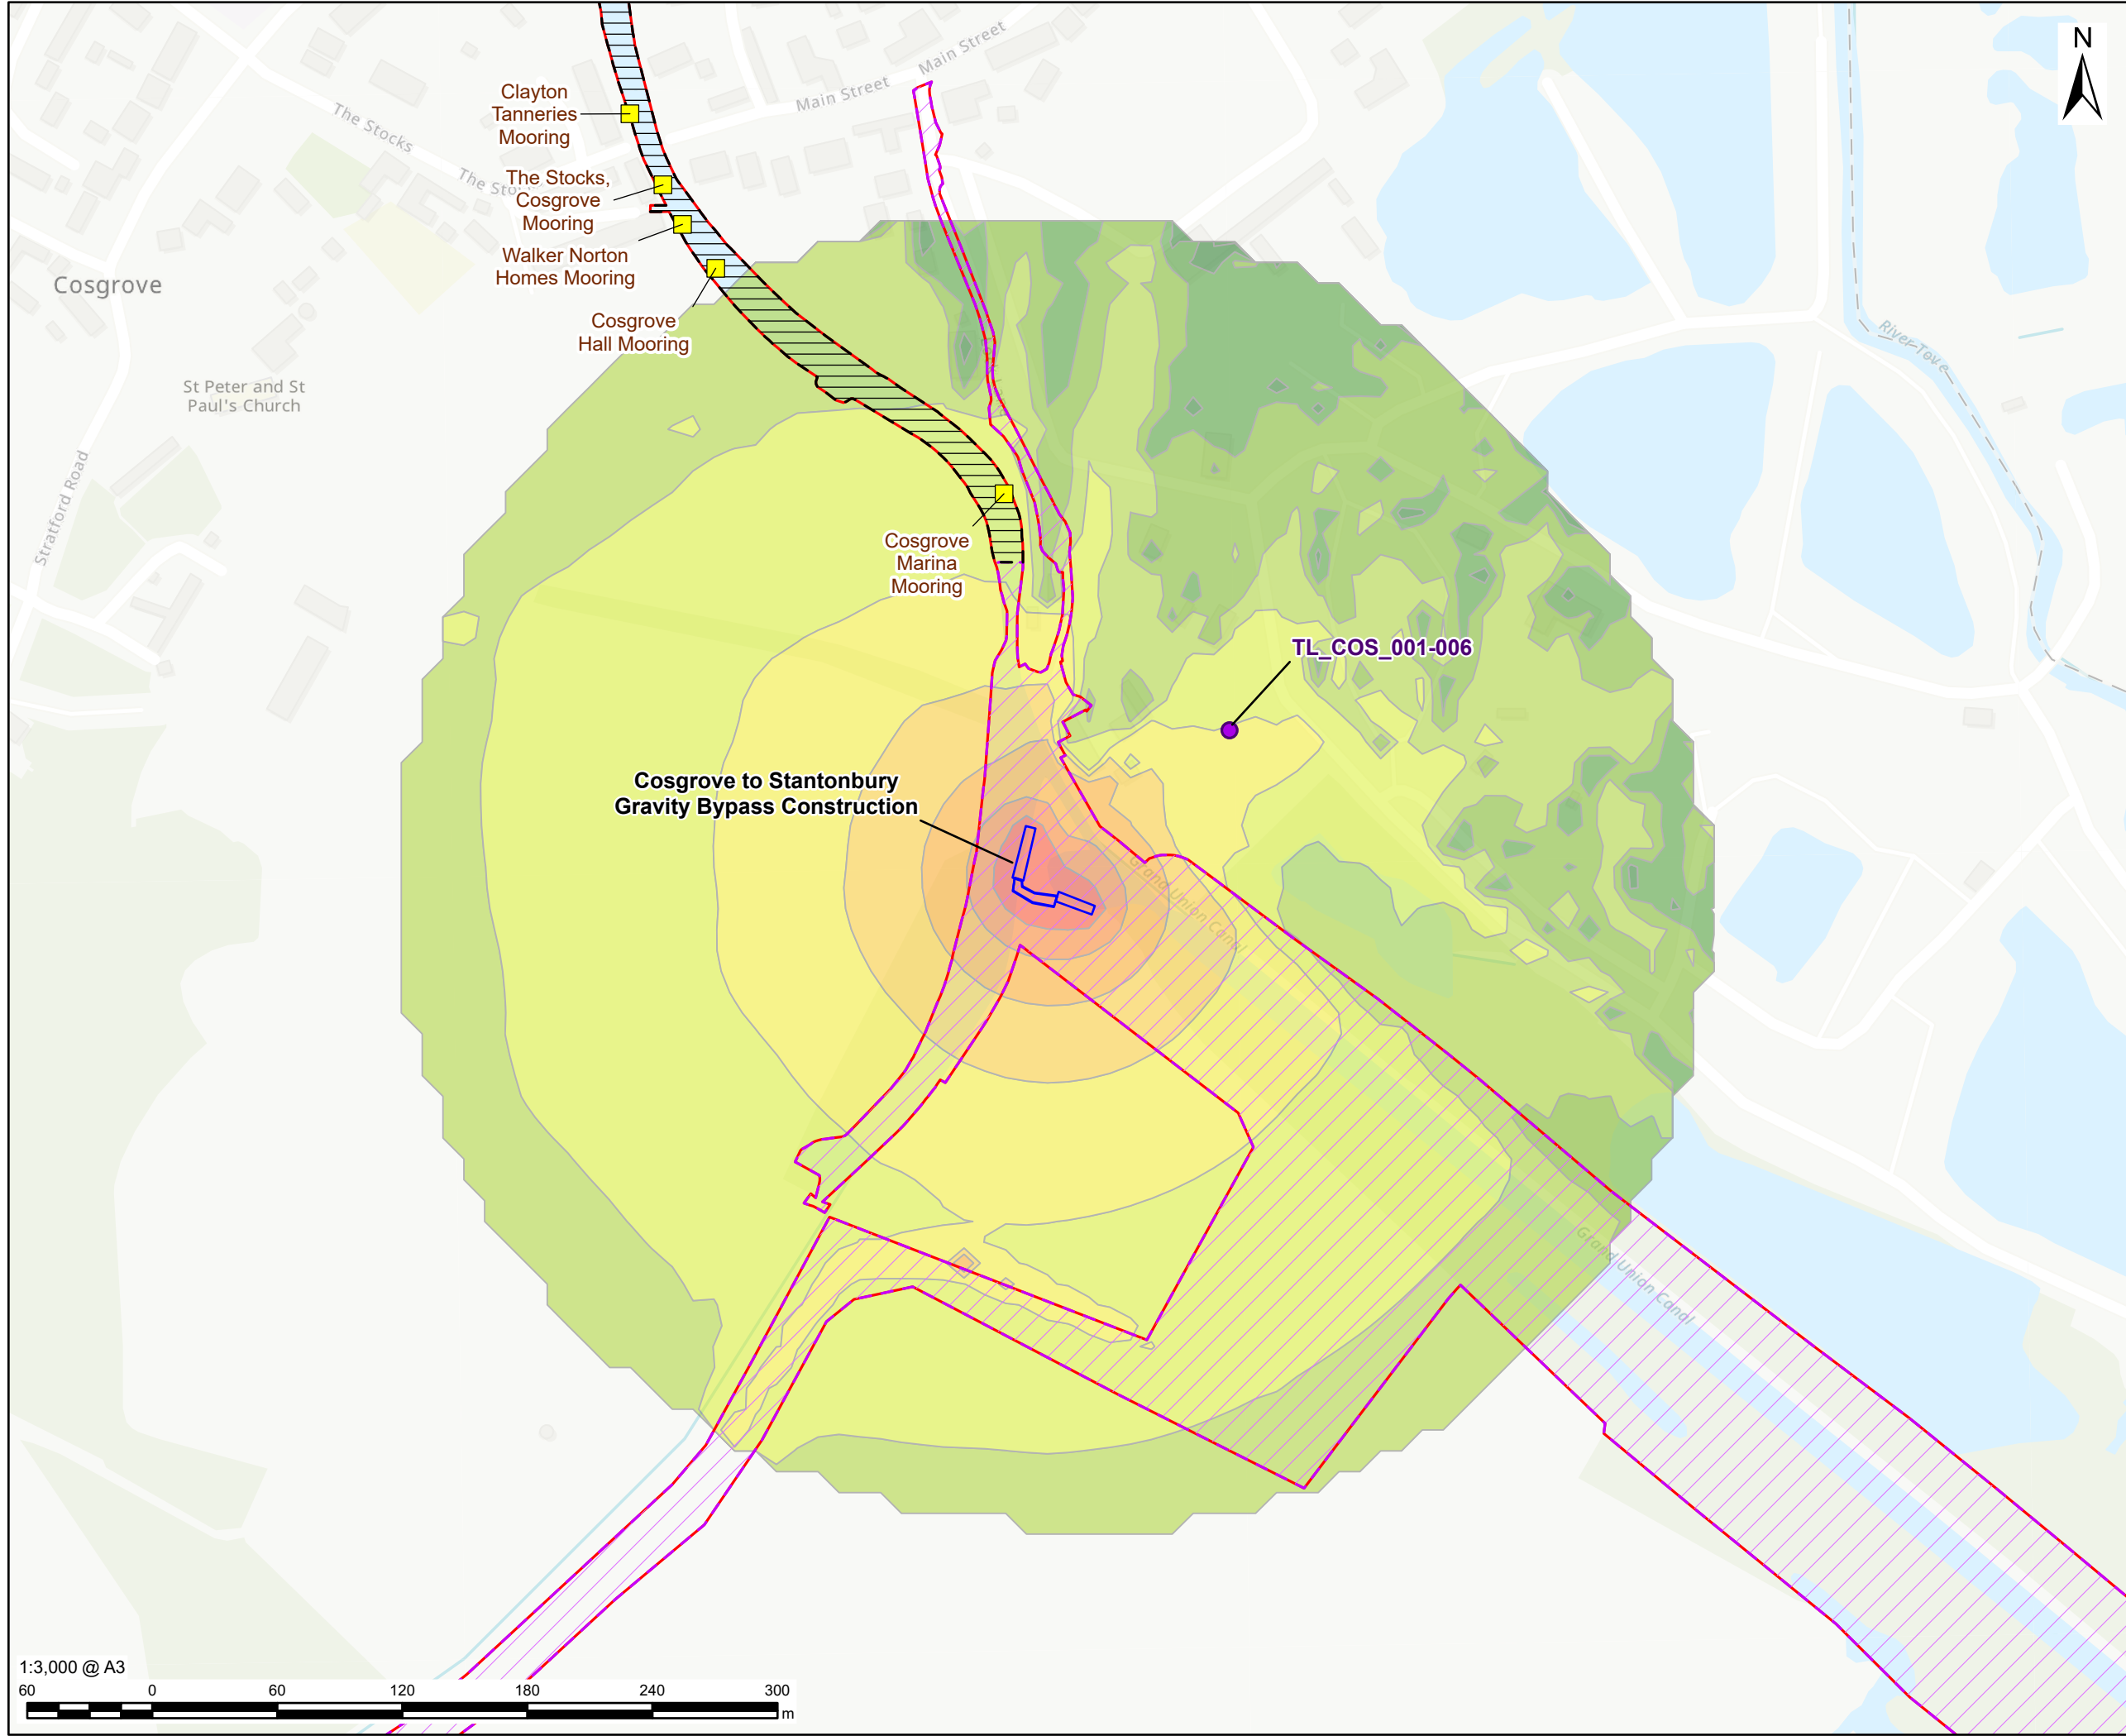

PROJECT

CLIENT

Affinity Water, Severn Trent Water
and Canal & River Trust

CONSULTANT

AECOM Limited
Midpoint,
Alencon Link
Basingstoke, RG21 7PP
www.aecom.com

LEGEND

Part 2 - Indicative Work Area

Part 2 - Indicative Non-Work Area

Preliminary Order Limits

Receptors (Cluster)

Mooring

Indicative Area of Works

Construction Noise Level dB LAeq,T

<= 45

>45 and <=50

>50 and <=55

>55 and <=60

>60 and <=65

>65 and <=70

>70 and <=75

>75 and <=80

>80 and <=85

>85



NOTES

1. Reproduced from Ordnance Survey digital map data © Crown copyright and database rights 2025 OS 100025261.

2. Sources: Esri, TomTom, Garmin, FAO, NOAA, USGS, © OpenStreetMap contributors, and the GIS User Community

ISSUE PURPOSE

FINAL

PROJECT NUMBER


60720432

FIGURE TITLE

Construction Noise - Cosgrove Lock Gravity Bypass - Sheet M

FIGURE NUMBER

Figure 19-PD-2

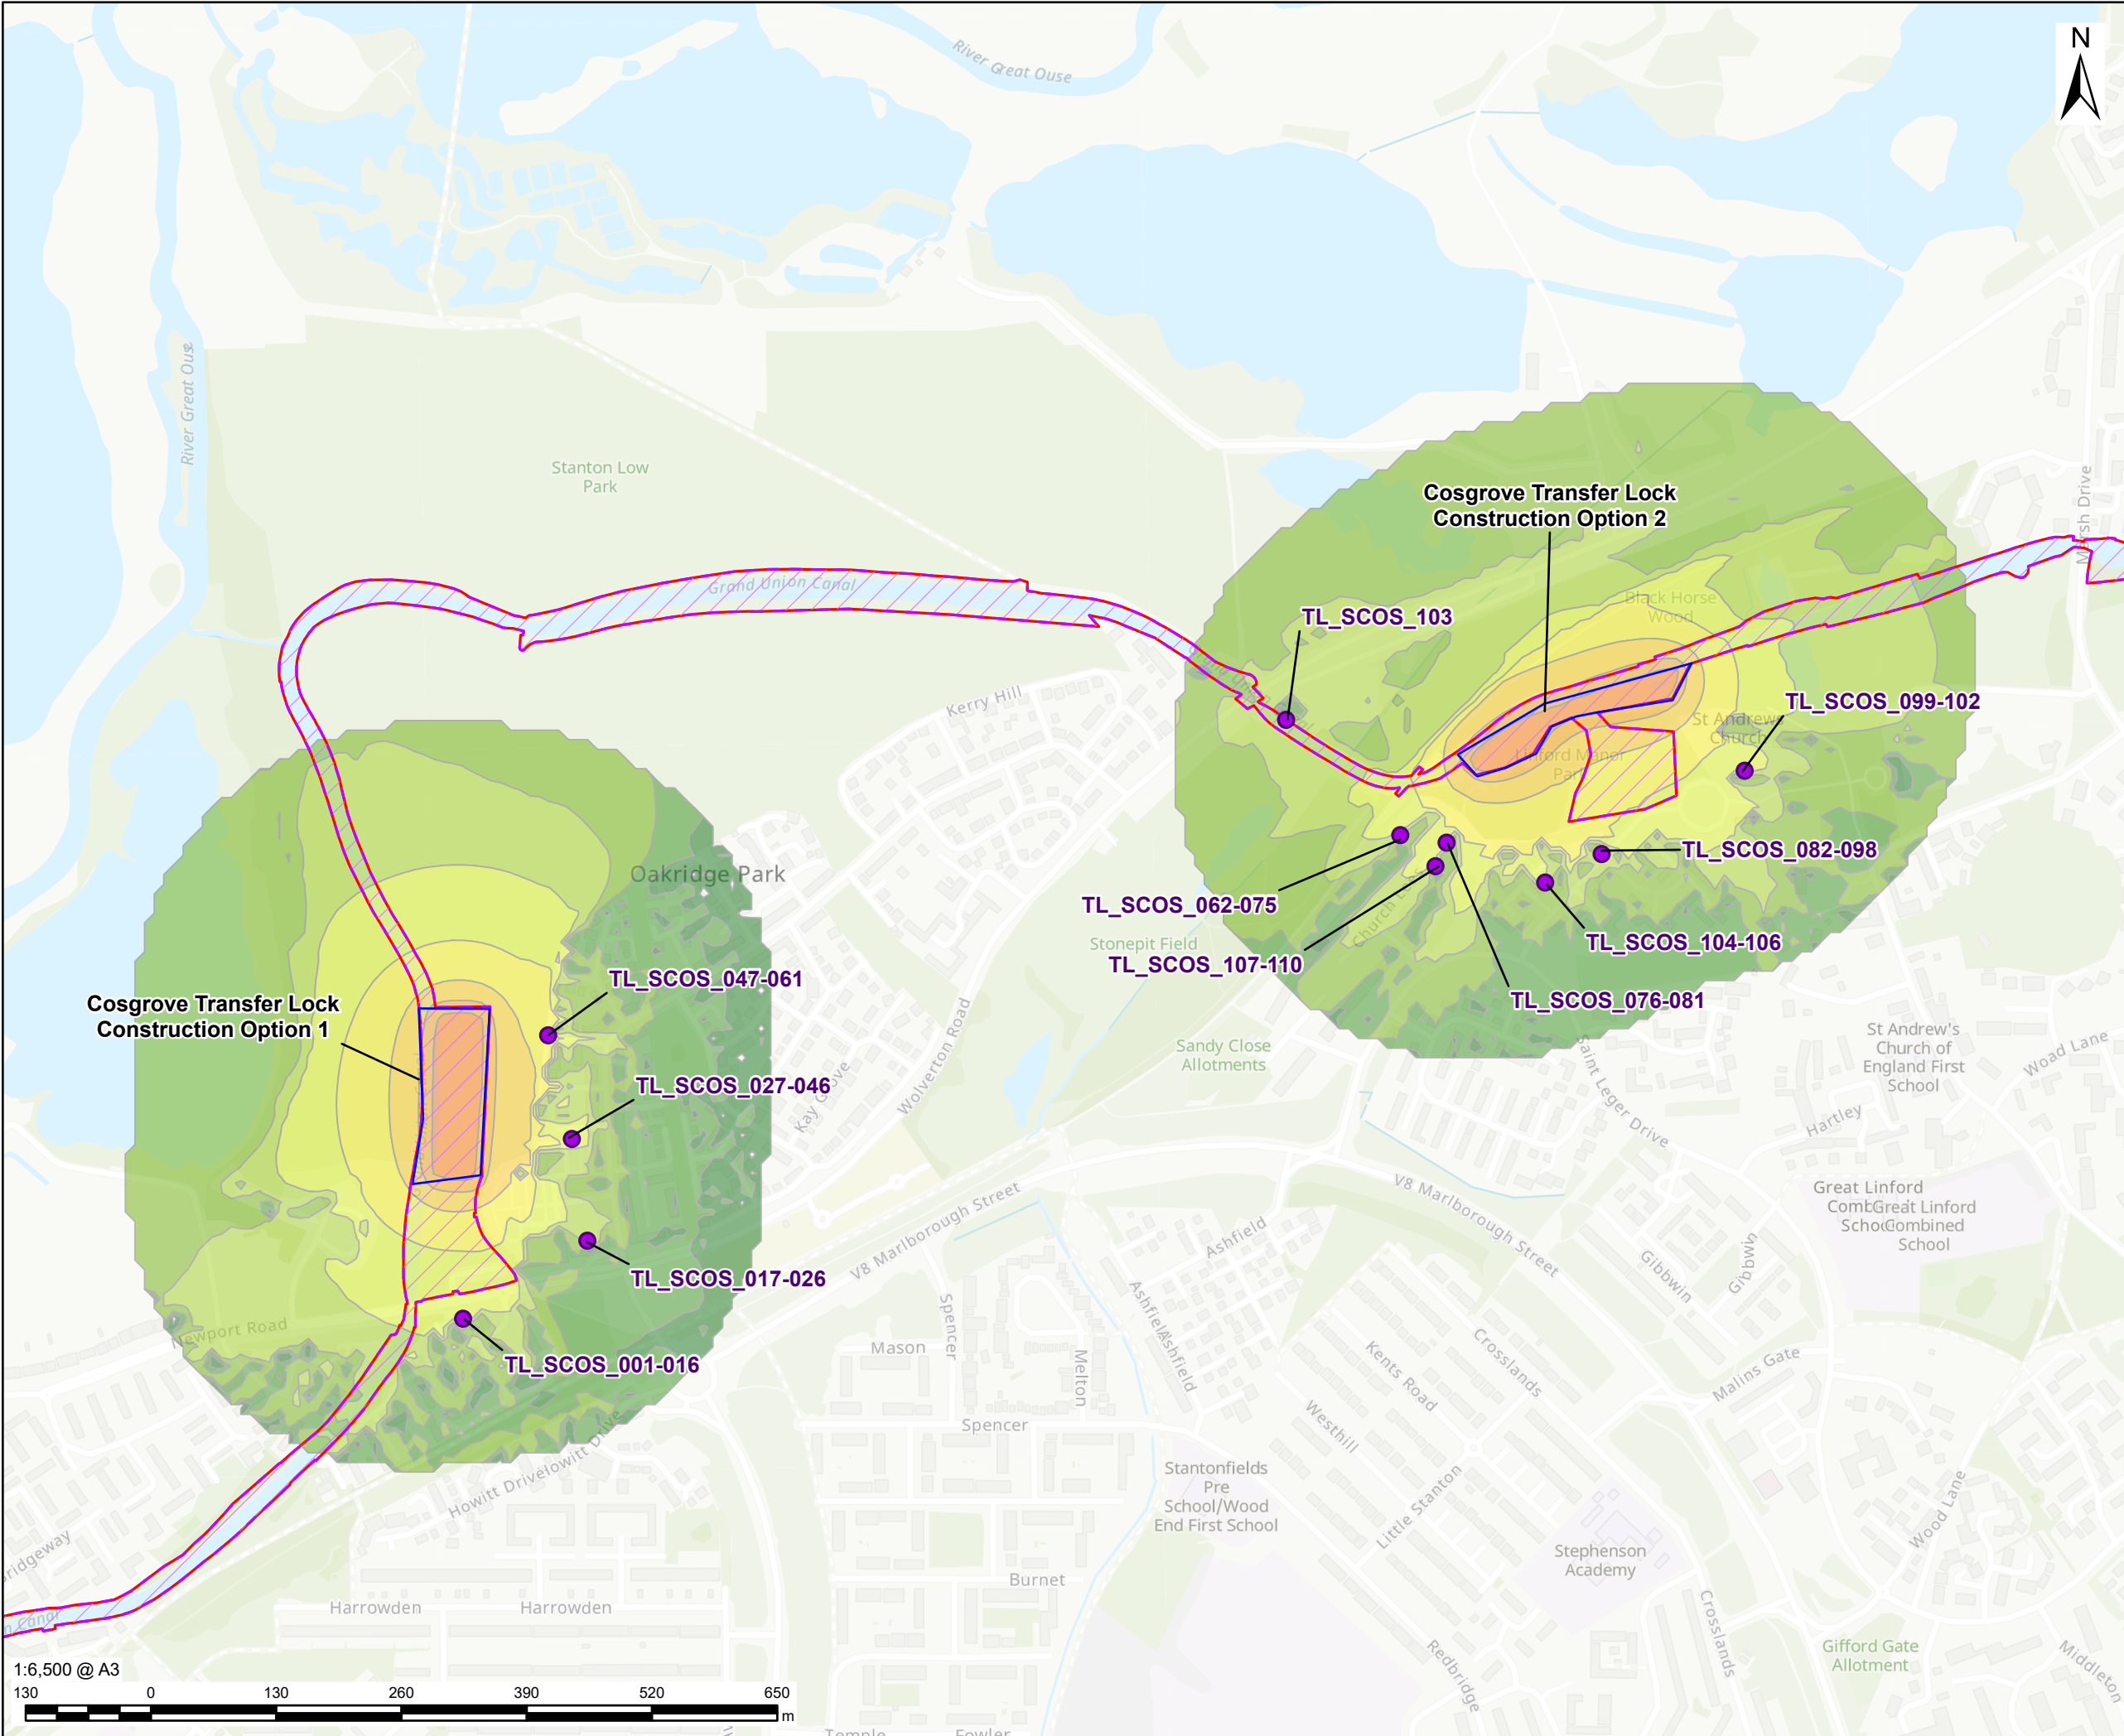

AECOM

PROJECT

 Grand Union Canal Transfer

CLIENT

Affinity Water, Severn Trent Water and Canal & River Trust

CONSULTANT

AECOM Limited
Midpoint,
Alencon Link
Basingstoke, RG21 7PP
www.aecom.com

LEGEND

 Part 2 - Indicative Work Area

 Preliminary Order Limits

 Receptors (Cluster)

 Indicative Area of Works

Construction Noise Level dB L_{Aeq,T}

 <= 45

 >45 and <=50

 >50 and <=55

 >55 and <=60

 >60 and <=65

 >65 and <=70

 >70 and <=75

 >75 and <=80

 >80 and <=85



NOTES

1. Reproduced from Ordnance Survey digital map data © Crown copyright and database rights 2025 OS 100025261.

2. Sources: Esri, TomTom, Garmin, FAO, NOAA, USGS, © OpenStreetMap contributors, and the GIS User Community

ISSUE PURPOSE

FINAL

PROJECT NUMBER

60720432

FIGURE TITLE

Construction Noise - 4th Transfer Lock Options 1 and 2 - Sheet N

FIGURE NUMBER

Figure 19-PD-2

This drawing has been prepared for the use of AECOM's client. It may not be used, modified, reproduced or relied upon by third parties, except as agreed by AECOM or as required by law. AECOM accepts no responsibility, and denies any liability whatsoever, to any party that uses or relies on this drawing without AECOM's express written consent. Do not scale this document. All measurements must be obtained from the stated dimensions.



AECOM

PROJECT



Grand Union
Canal Transfer

CLIENT

Affinity Water, Severn Trent Water
and Canal & River Trust

CONSULTANT

AECOM Limited
Midpoint,
Alencon Link
Basingstoke, RG21 7PP
www.aecom.com

LEGEND



Part 2 - Indicative Work Area



Part 2 - Indicative Non-Work Area



Preliminary Order Limits



Receptors (Cluster)



Mooring



Indicative Area of Works

Construction Noise Level dB LAeq,T



<= 45



>45 and <=50



>50 and <=55



>55 and <=60



>60 and <=65



>65 and <=70



>70 and <=75



>75 and <=80



>80 and <=85



>85



NOTES

1. Reproduced from Ordnance Survey digital map data © Crown copyright and database rights 2025 OS 100025261.

2. Sources: Esri, TomTom, Garmin, FAO, NOAA, USGS, © OpenStreetMap contributors, and the GIS User Community

ISSUE PURPOSE

FINAL

PROJECT NUMBER


60720432

FIGURE TITLE

Construction Noise - Bridge 88
Modification - Sheet O

FIGURE NUMBER

Figure 19-PD-2

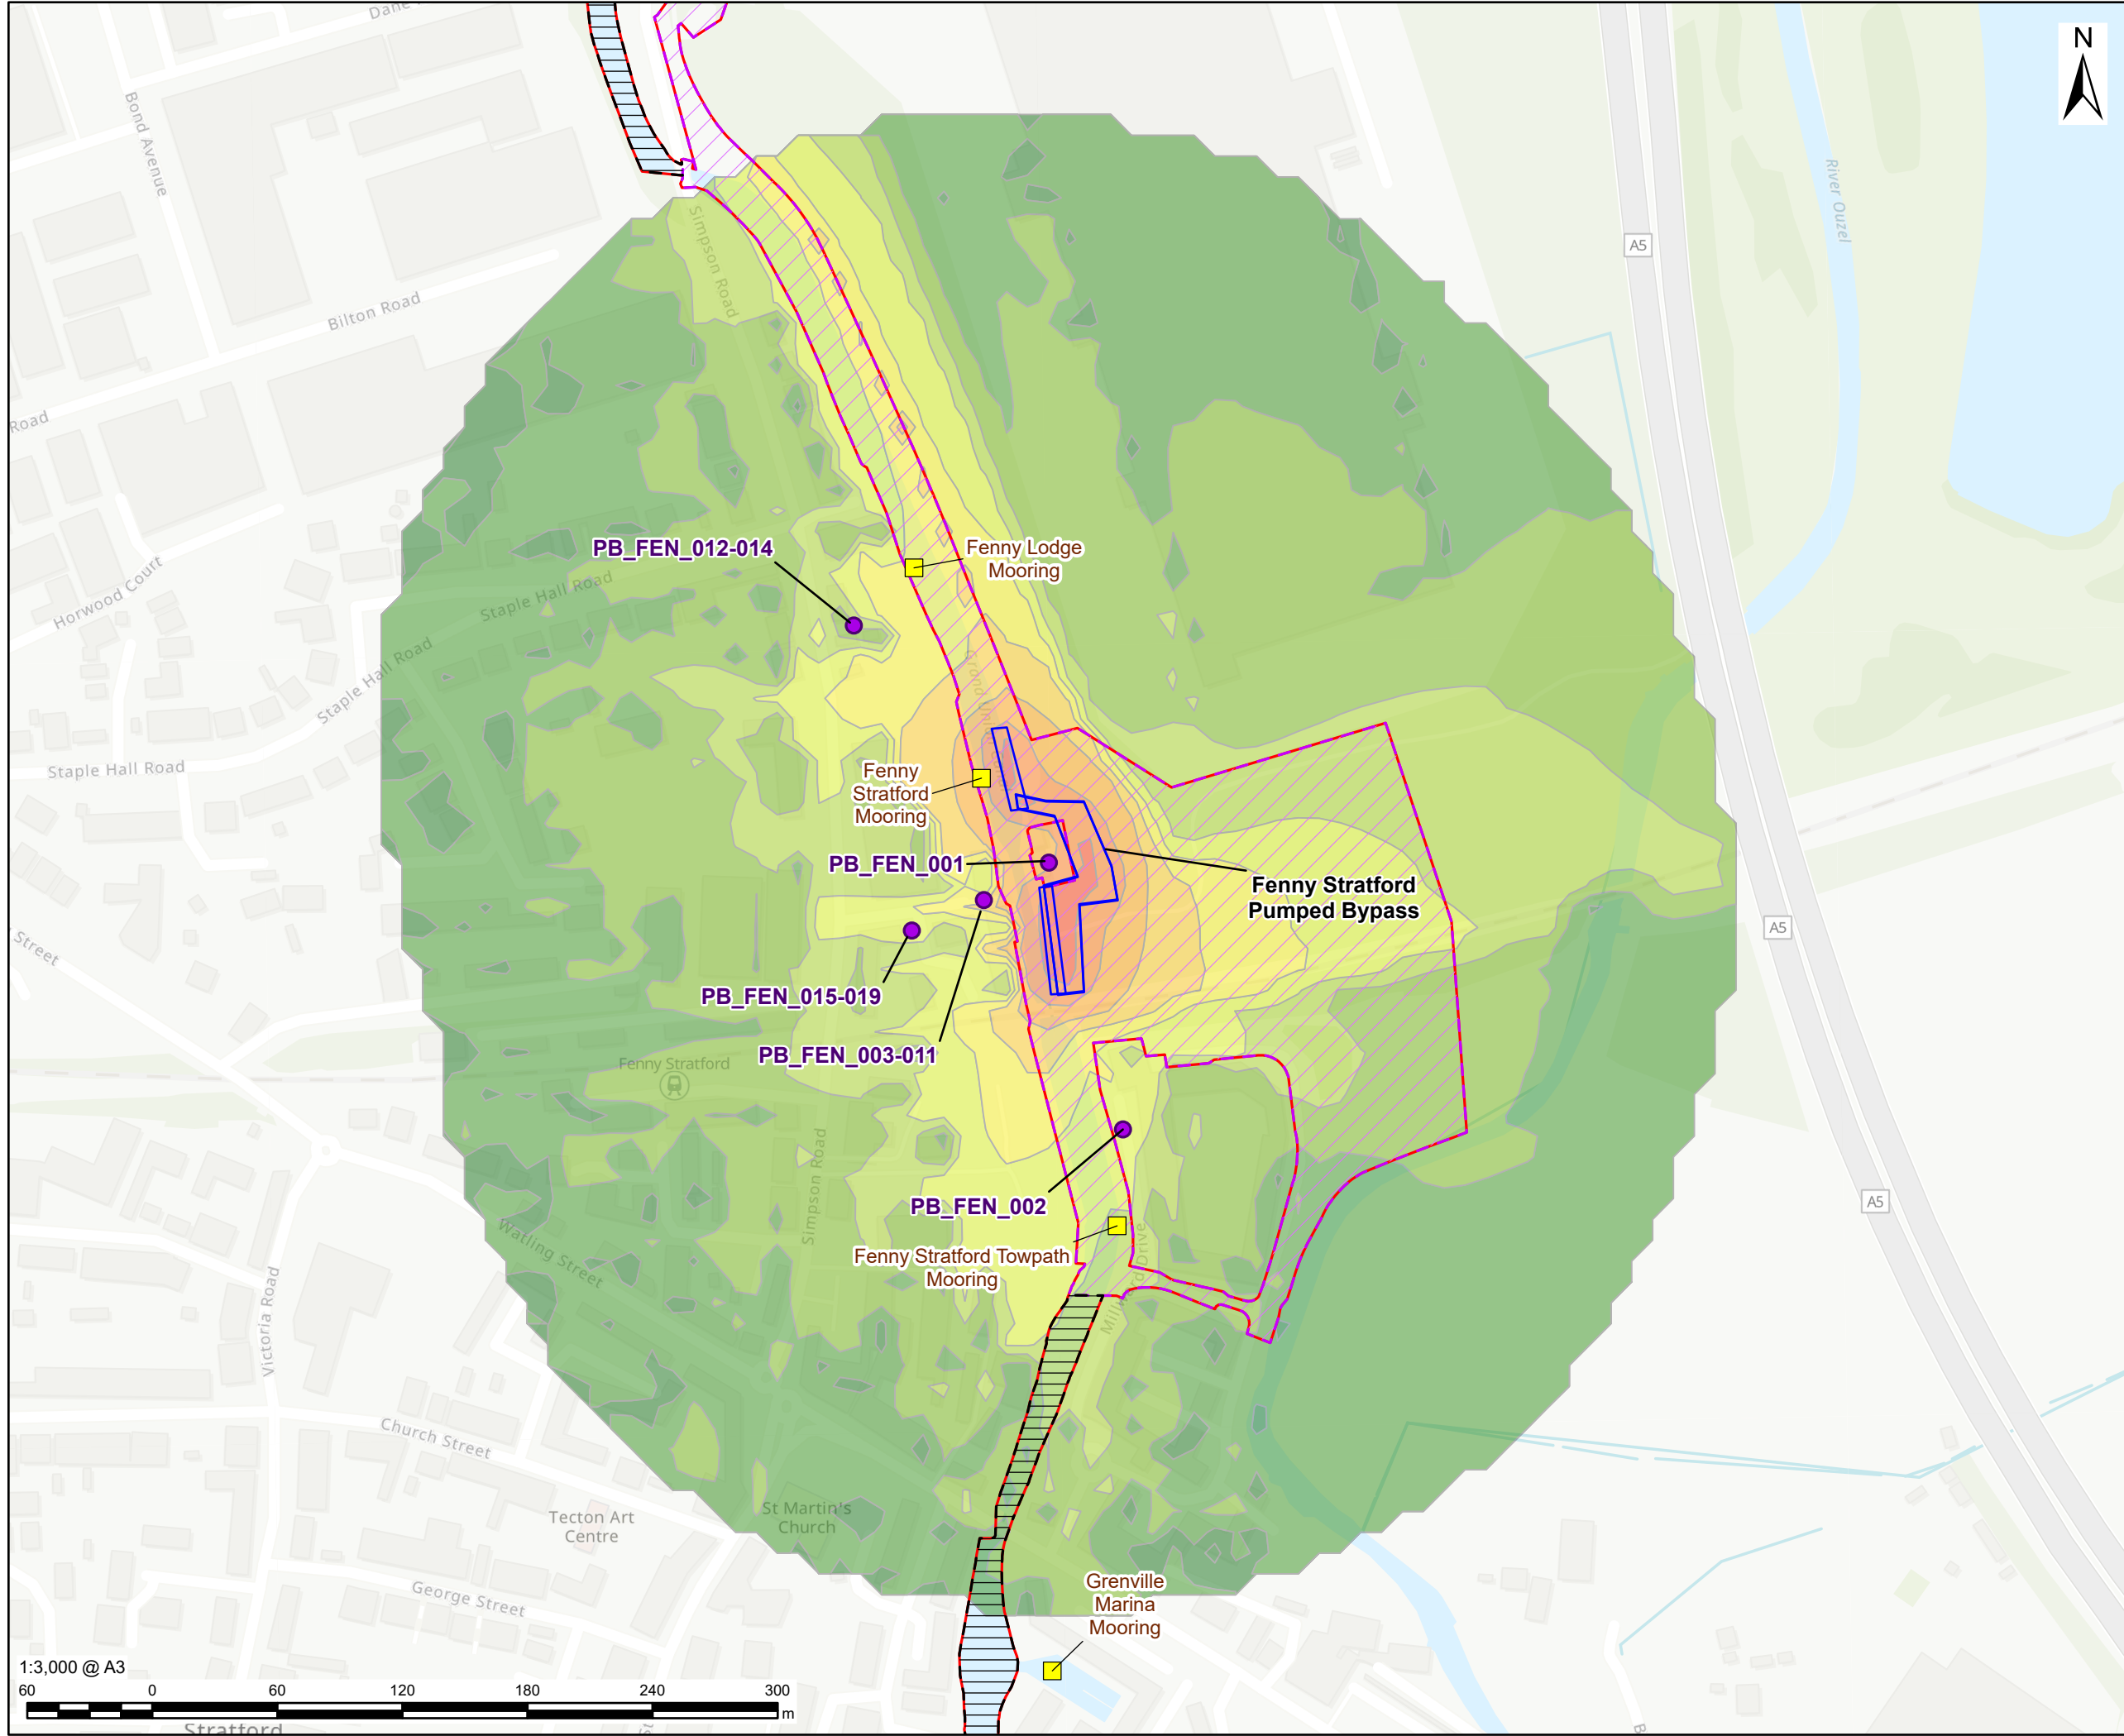

AECOM

PROJECT

 Grand Union
Canal Transfer

CLIENT

Affinity Water, Severn Trent Water
and Canal & River Trust

CONSULTANT

AECOM Limited
Midpoint,
Alencon Link
Basingstoke, RG21 7PP
www.aecom.com

LEGEND

-  Part 2 - Indicative Work Area
-  Part 2 - Indicative Non-Work Area
-  Preliminary Order Limits
-  Receptors (Cluster)
-  Mooring
-  Indicative Area of Works

Construction Noise Level dB LAeq,T

-  <= 45
-  >45 and <=50
-  >50 and <=55
-  >55 and <=60
-  >60 and <=65
-  >65 and <=70
-  >70 and <=75
-  >75 and <=80
-  >80 and <=85
-  >85



NOTES

1. Reproduced from Ordnance Survey digital map data © Crown copyright and database rights 2025 OS 100025261.
2. Sources: Esri, TomTom, Garmin, FAO, NOAA, USGS, © OpenStreetMap contributors, and the GIS User Community

ISSUE PURPOSE

FINAL

PROJECT NUMBER

60720432


FIGURE TITLE

Construction Noise - Fenny Stratford
Pumped Bypass - Sheet P

FIGURE NUMBER

Figure 19-PD-2

This drawing has been prepared for the use of AECOM's client. It may not be used, modified, reproduced or relied upon by third parties, except as agreed by AECOM or as required by law. AECOM accepts no responsibility, and denies any liability whatsoever, to any party that uses or relies on this drawing without AECOM's express written consent. Do not scale this document. All measurements must be obtained from the stated dimensions.

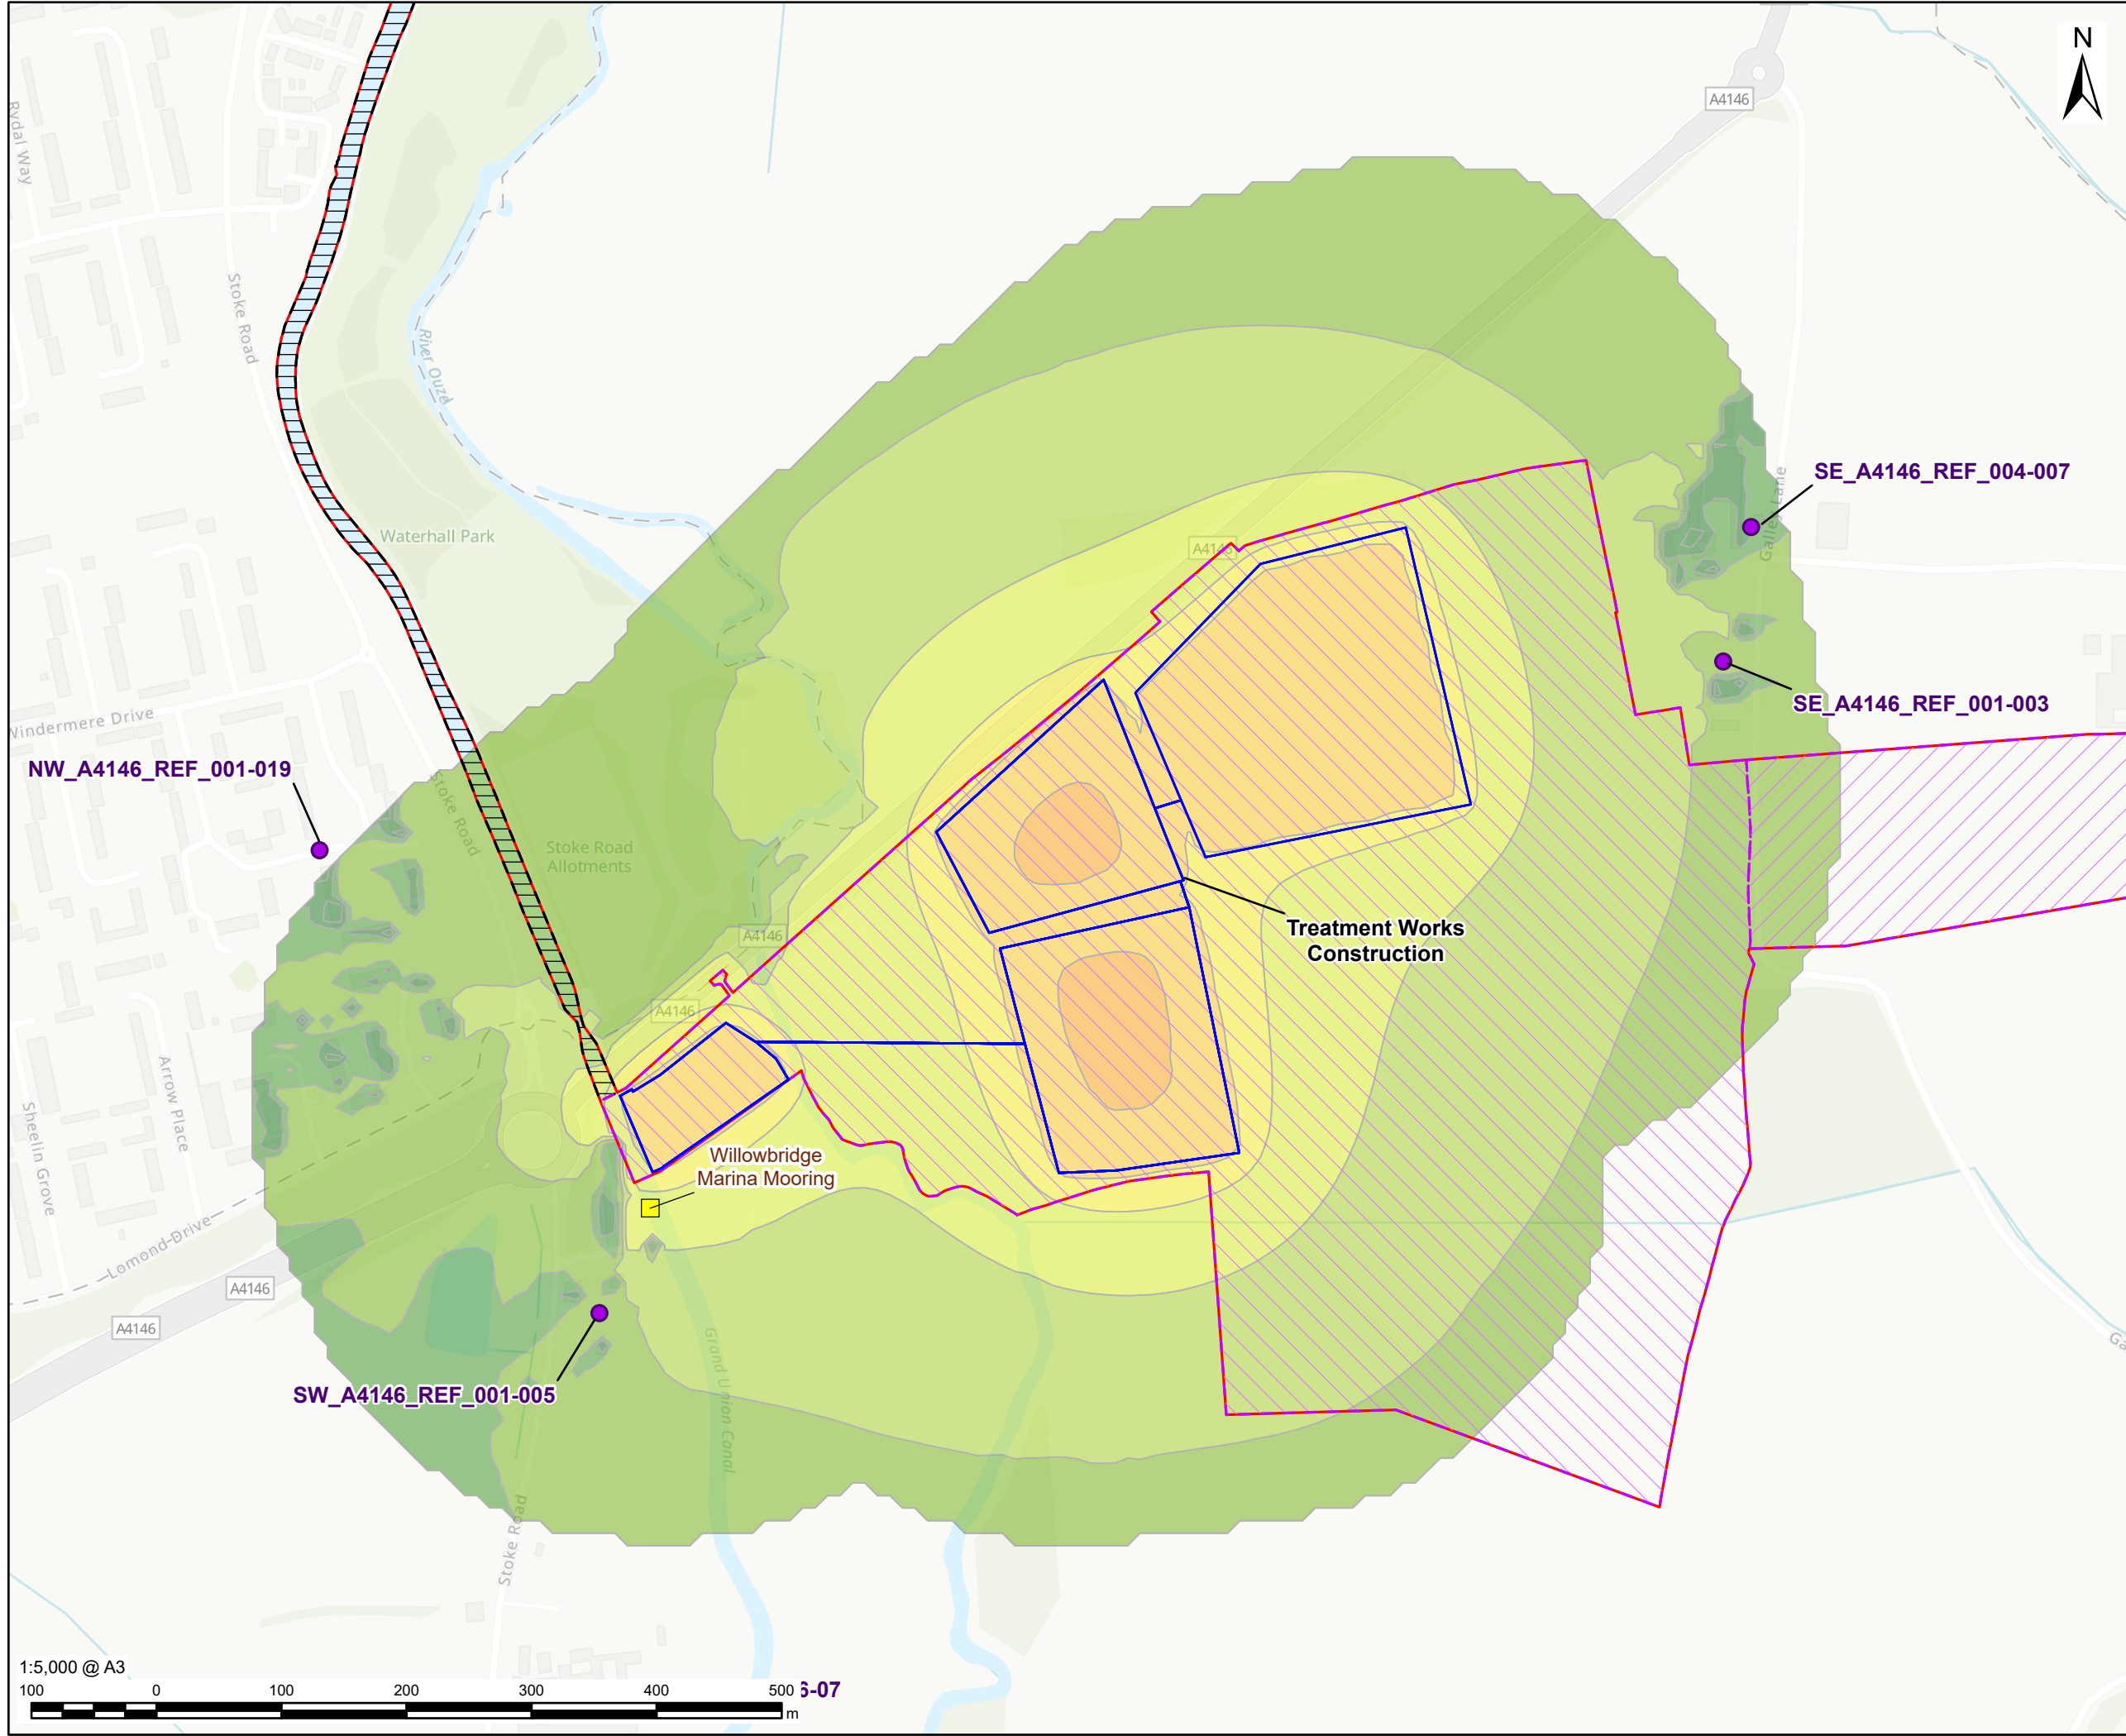

AECOM

PROJECT

 Grand Union Canal Transfer

CLIENT

Affinity Water, Severn Trent Water and Canal & River Trust

CONSULTANT

AECOM Limited
Midpoint,
Alencon Link
Basingstoke, RG21 7PP
www.aecom.com

LEGEND

 Part 2 - Indicative Non-Work Area

 Part 4a

 Part 4b

 Preliminary Order Limits

 Receptors (Cluster)

 Mooring

 Indicative Area of Works

Construction Noise Level dB L_{Aeq,T}

 <= 45

 >45 and <=50

 >50 and <=55

 >55 and <=60

 >60 and <=65

 >65 and <=70

 >70 and <=75

 >75 and <=80



NOTES

1. Reproduced from Ordnance Survey digital map data © Crown copyright and database rights 2025 OS 100025261.

2. Sources: Esri, TomTom, Garmin, FAO, NOAA, USGS, © OpenStreetMap contributors, and the GIS User Community

ISSUE PURPOSE

FINAL

PROJECT NUMBER

60720432

FIGURE TITLE

Construction Noise - Galley Water Treatment Works - Sheet Q

FIGURE NUMBER

Figure 19-PD-2

